



Proposed Site Plan

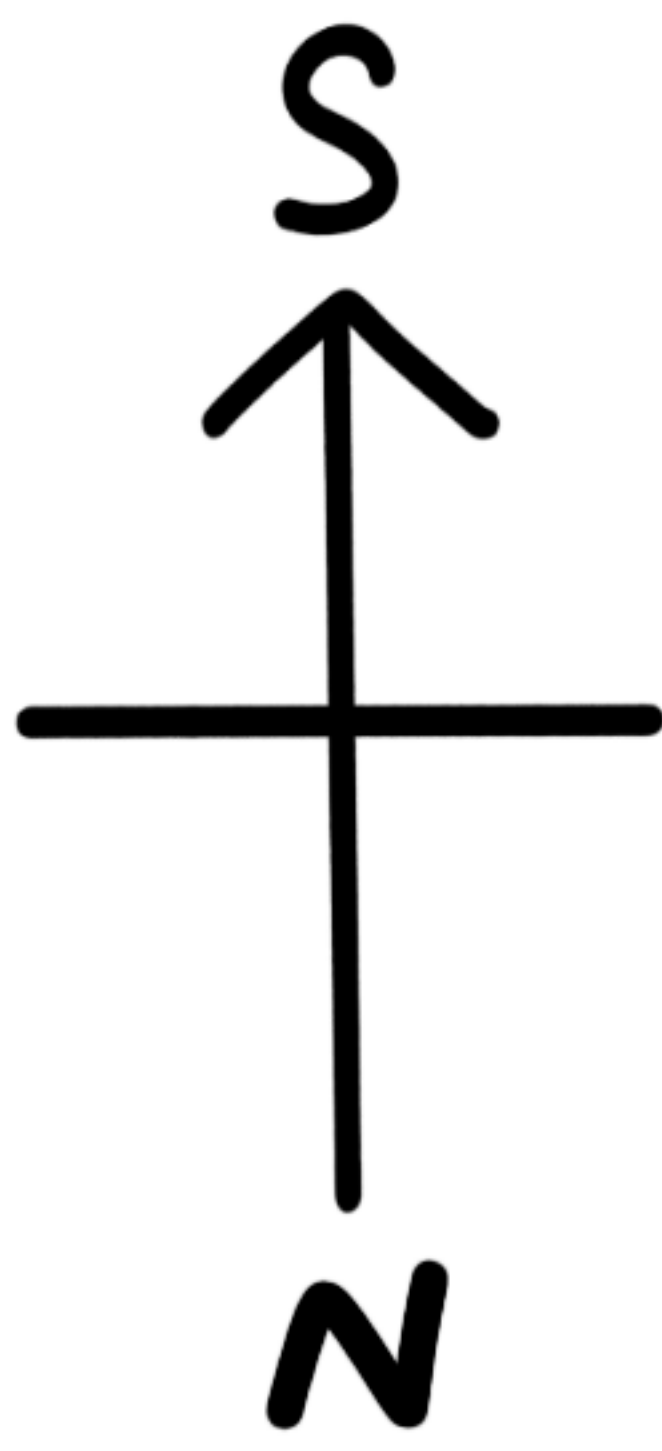

carpark

550cm

Neighbour garden

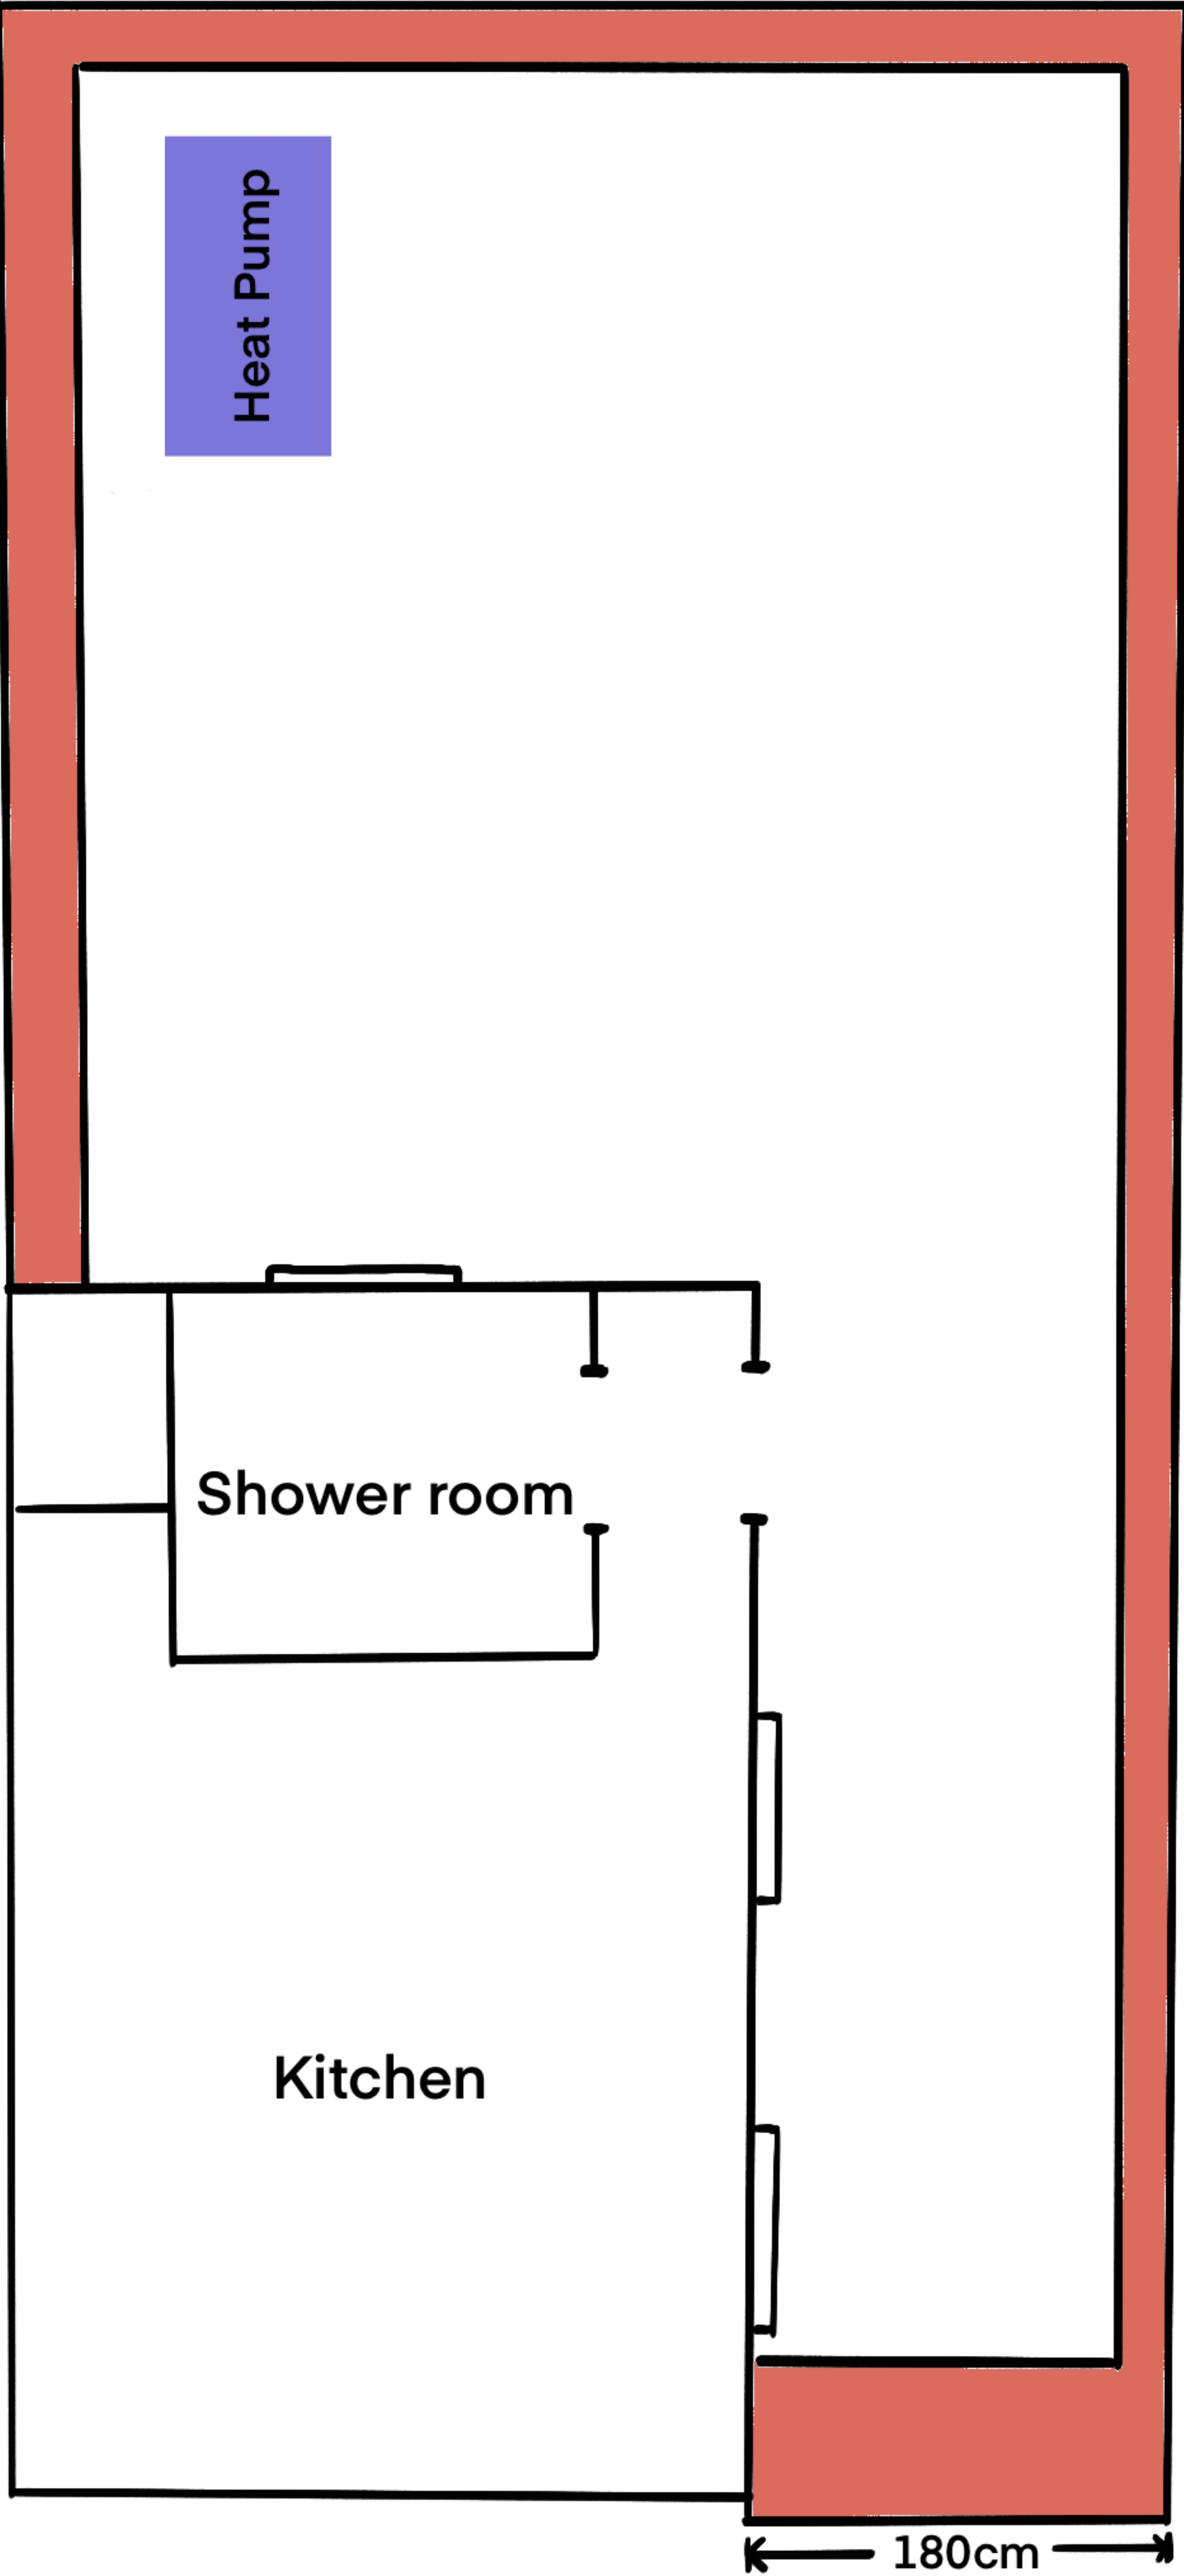

500cm

Neighbour garden

180cm

Heat pump model :
Worcester Bosch Compress 2000
Output : 10kW

Scale : not to scale (indicative layout only)