



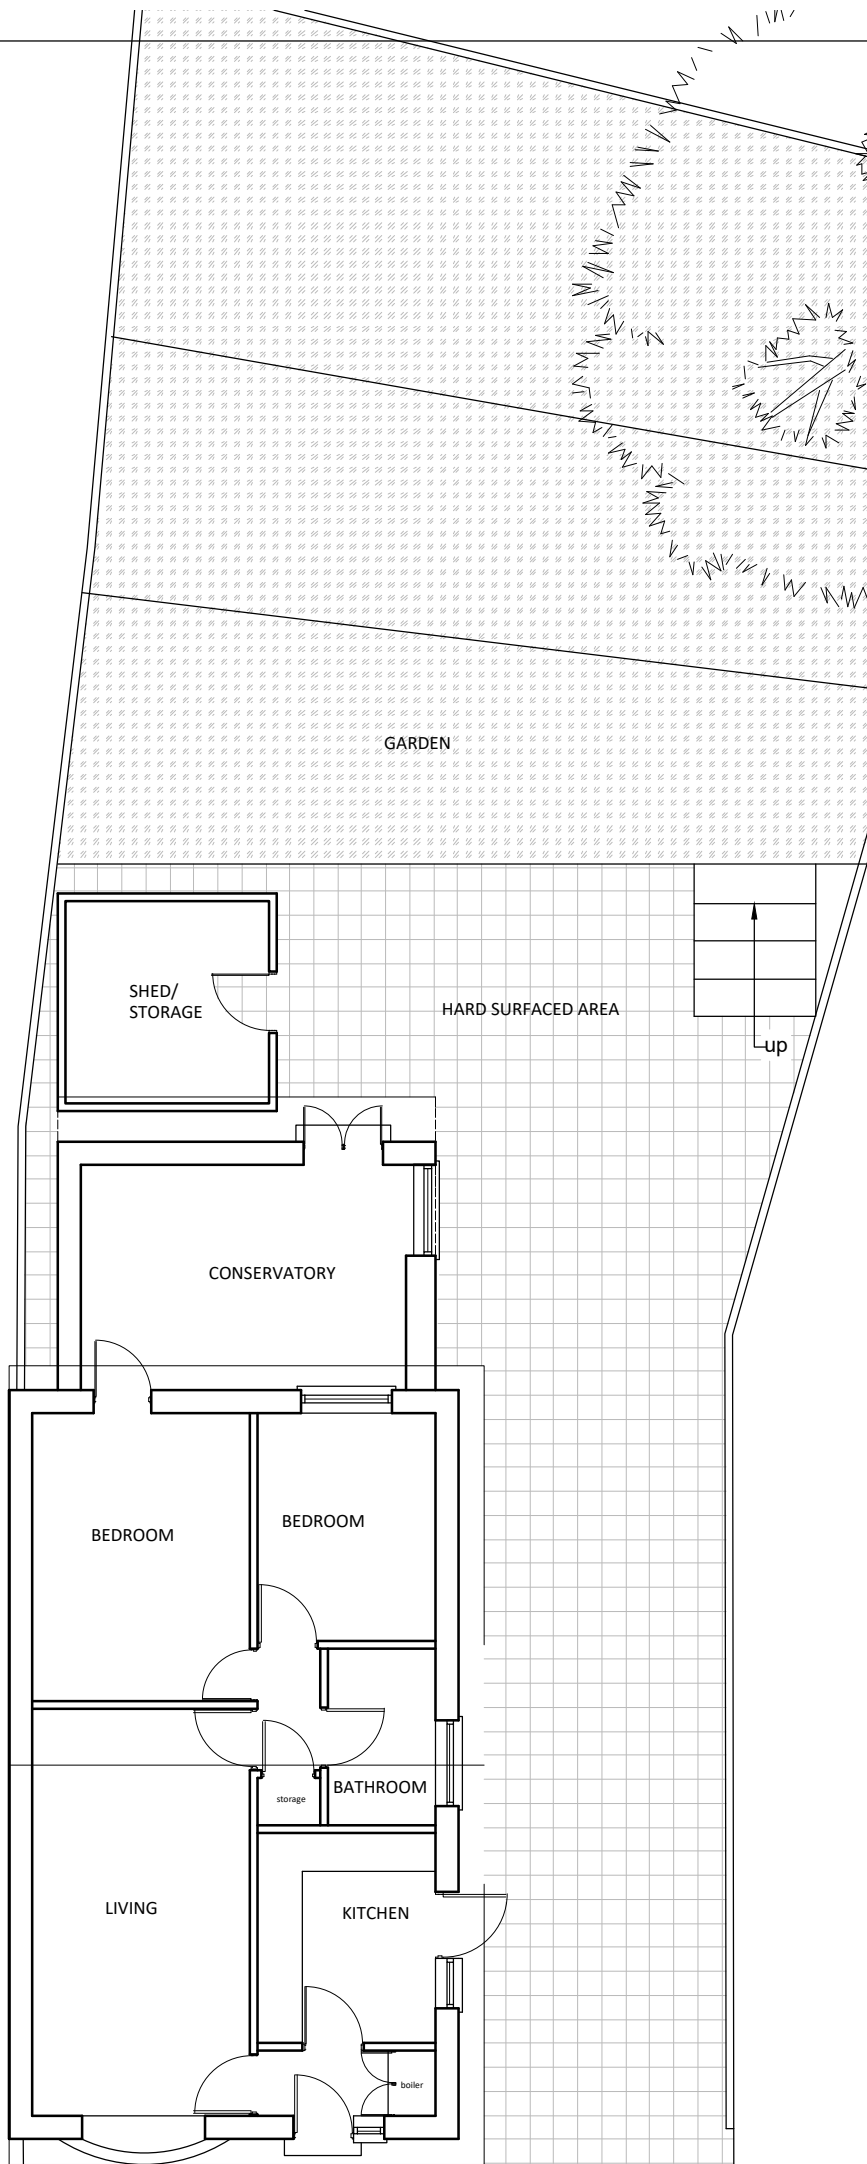

EXISTING GROUND FLOOR
PLAN

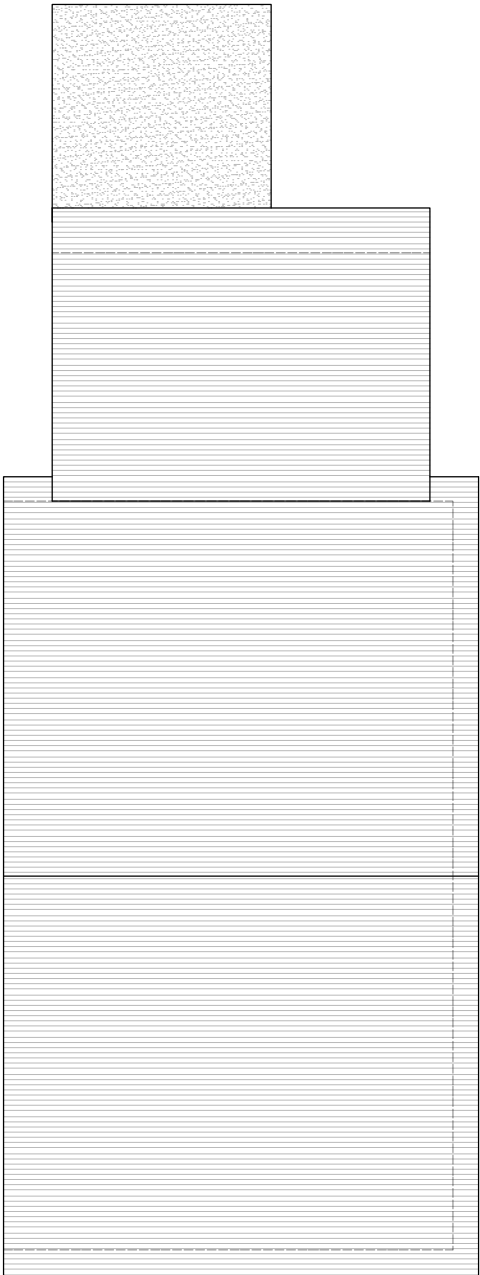

EXISTING ROOF PLAN



Email: knkconsultancytd@gmail.com
Tel : 07737745310

Client name:
Mr Marcin Grzegorz Ukrynczuk

Address:
27 St Brides Gardens, NP20 3 AU

Drawing name:
Existing Plans

Scale:
1:100 @ A3


Date drawn:
Jan
2026

101 Rev 00


Note: All dimensions are in mm unless stated
otherwise




EXISTING FRONT ELEVATION

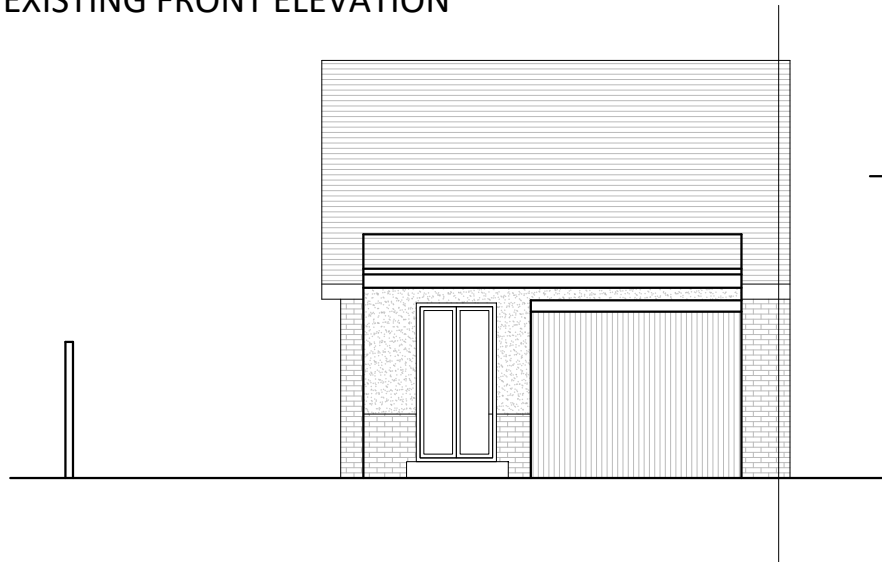

EXISTING REAR ELEVATION

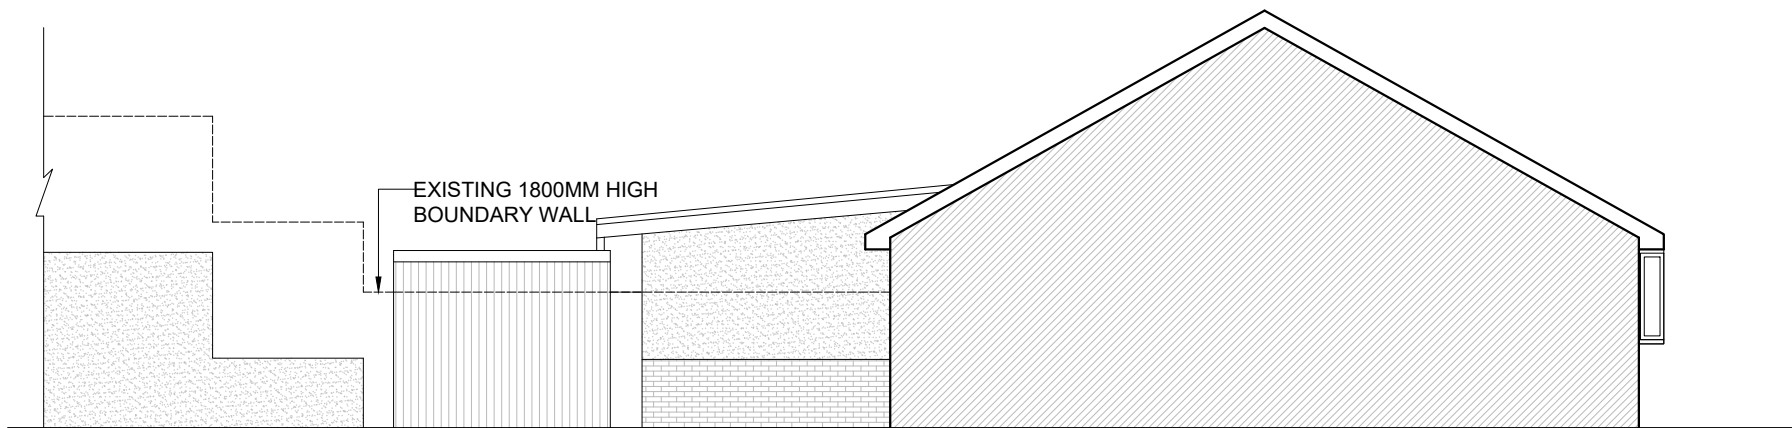

EXISTING SIDE ELEVATION B

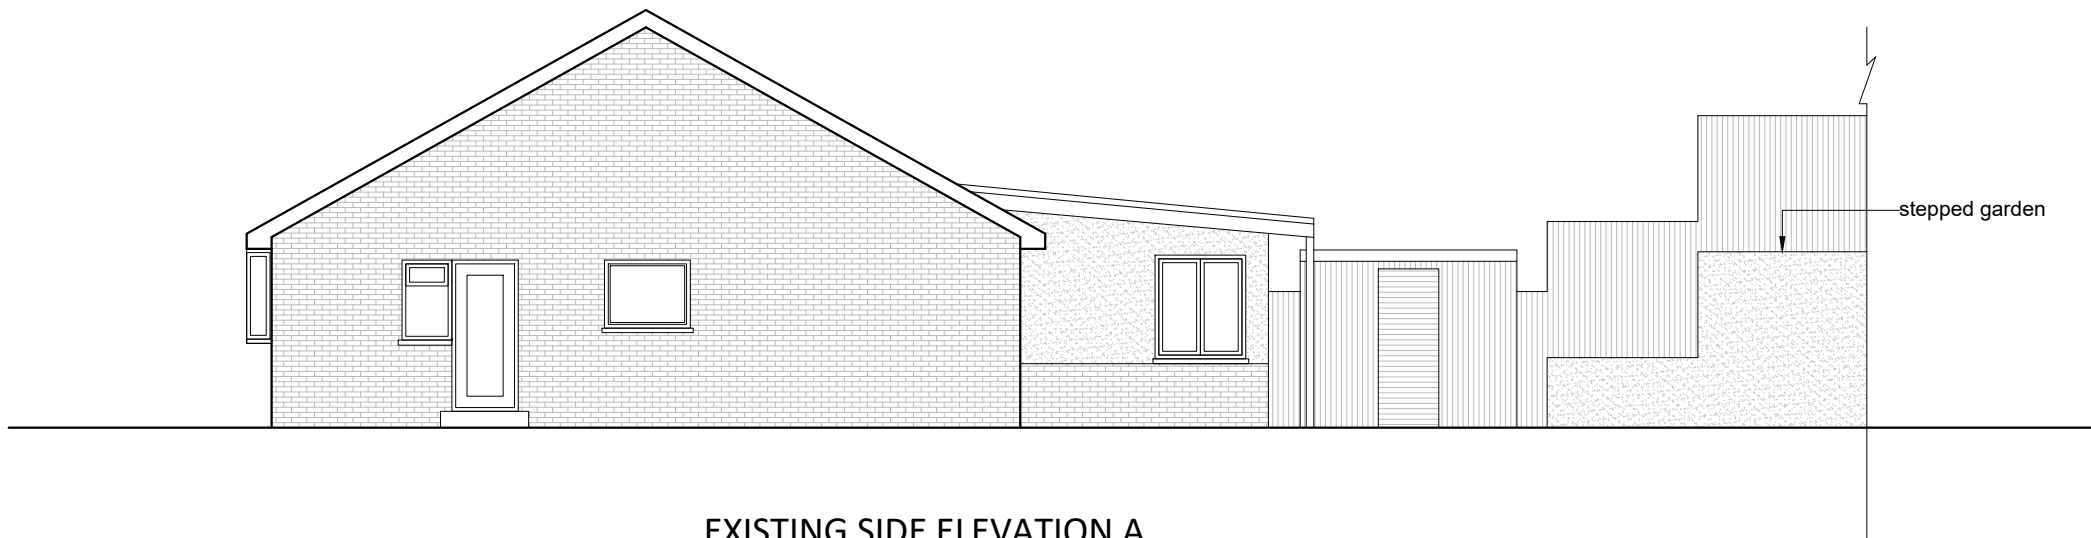

EXISTING SIDE ELEVATION A



Email: knkconsultancytd@gmail.com
Tel : 07737745310

Client name:
Mr Marcin Grzegorz Ukrynczuk

Address:
27 St Brides Gardens, NP20 3 AU

Drawing name:
Existing Plans

Scale: 1:100 @ A3	Date drawn: Jan 2026
----------------------	----------------------------

102 Rev 00

Note: All dimensions are in mm unless stated otherwise