


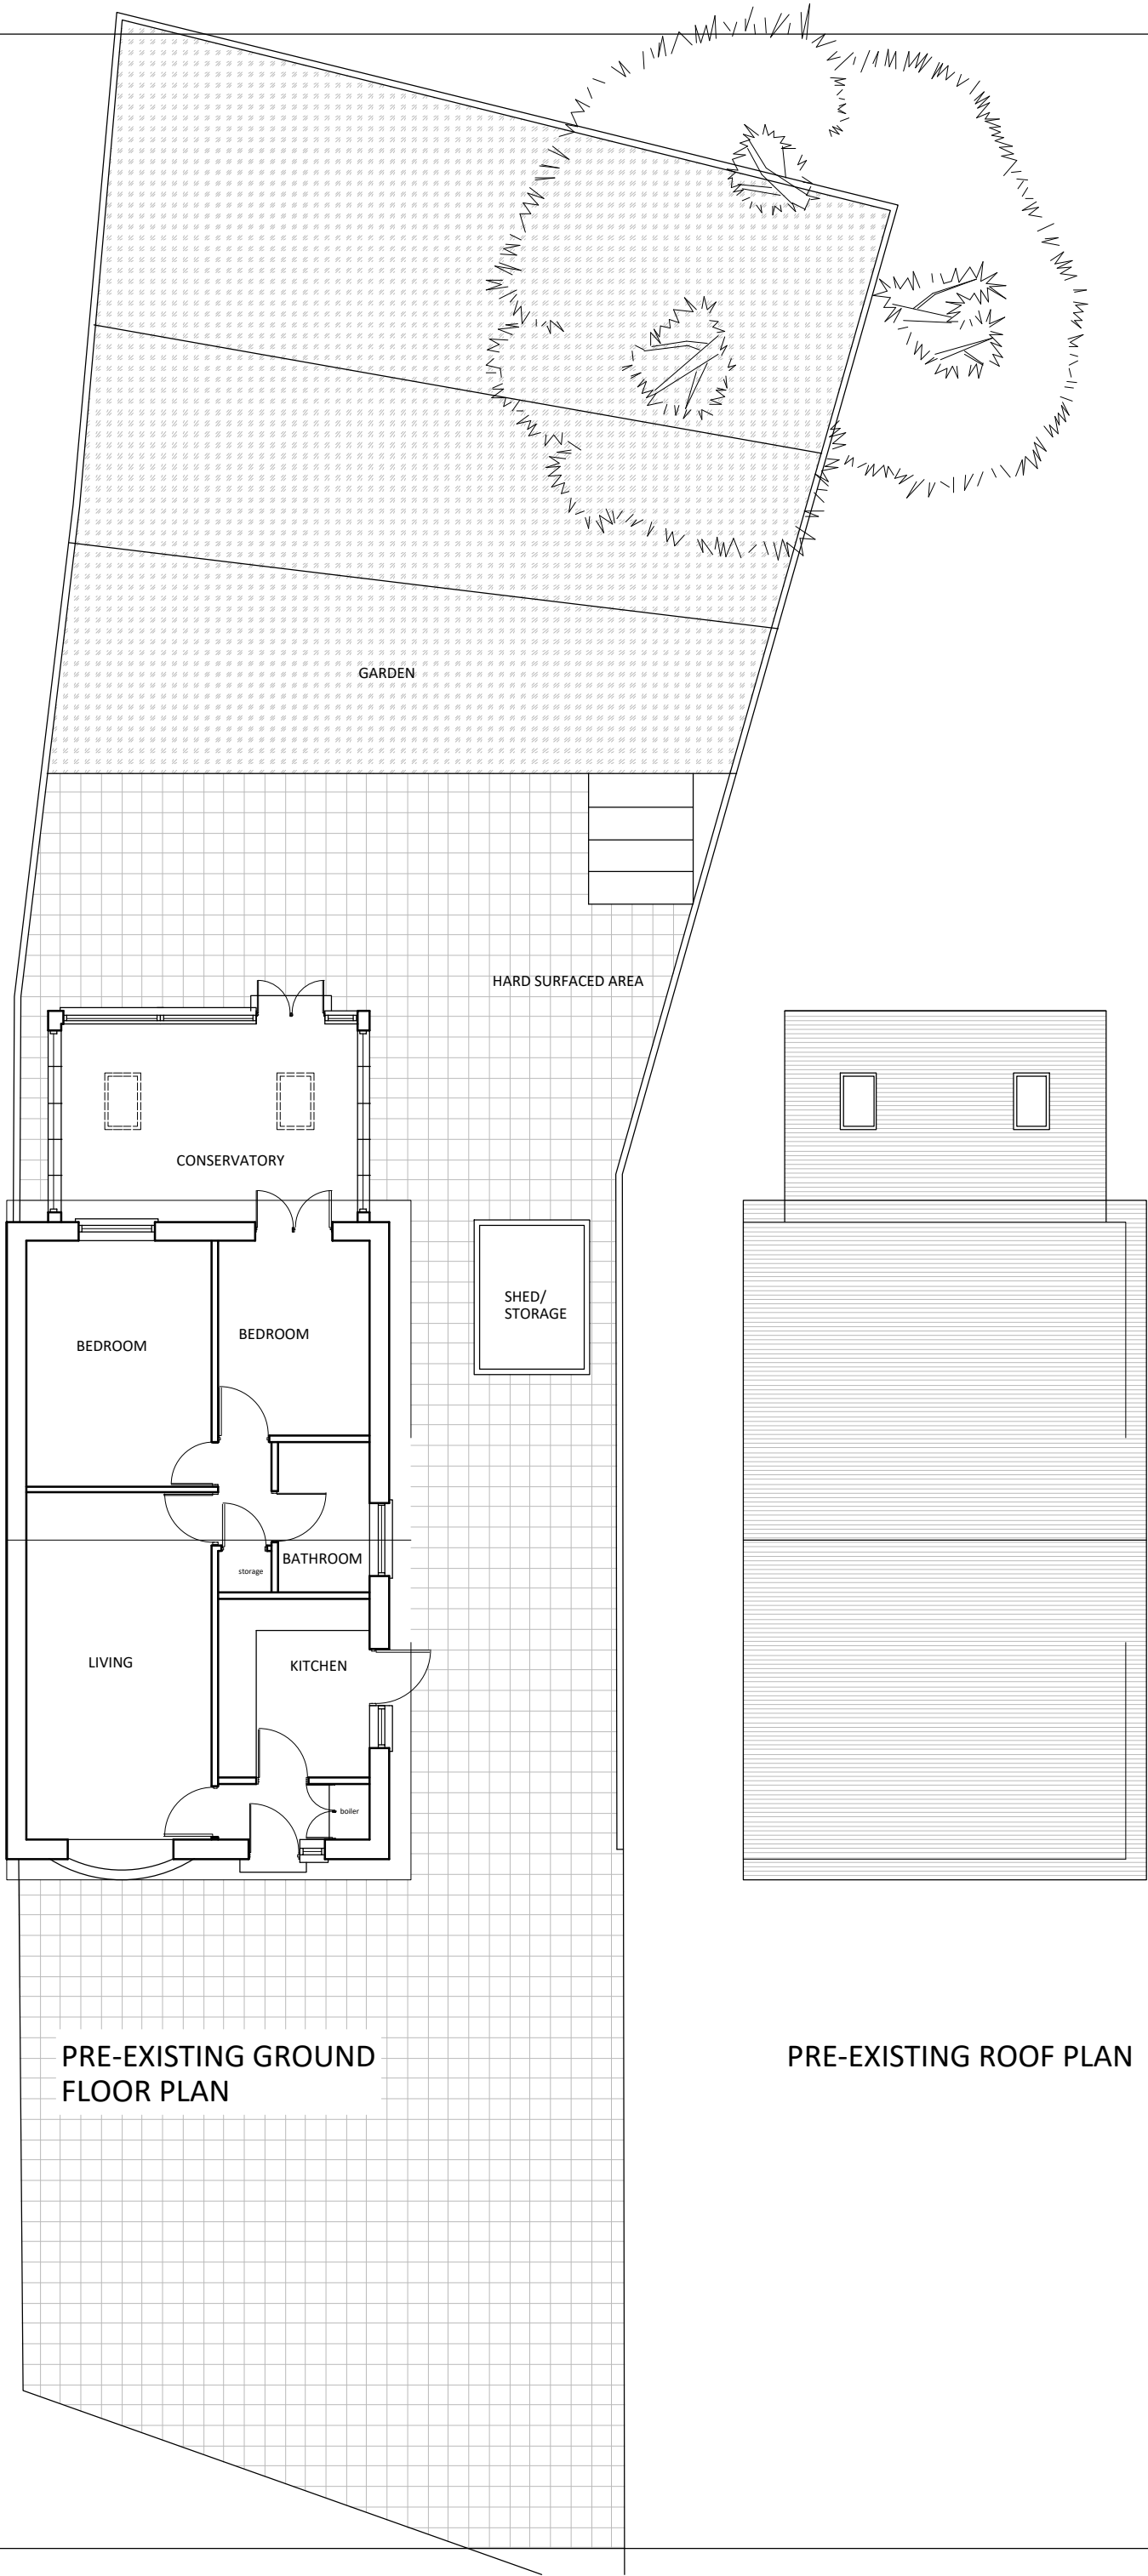



Email: knkconsultancytld@gmail.com
Tel : 07737745310

Client name:

Mr Marcin Grzegorz Ukrynczuk

Address:

27 St Brides Gardens, NP20 3 AU

Drawing name:

Pre Existing Plans

Scale:

1:100 @ A3

Date drawn:


Jan 2026

301 Rev 00

Note: All dimensions are in mm unless stated otherwise




PRE EXISTING FRONT ELEVATION

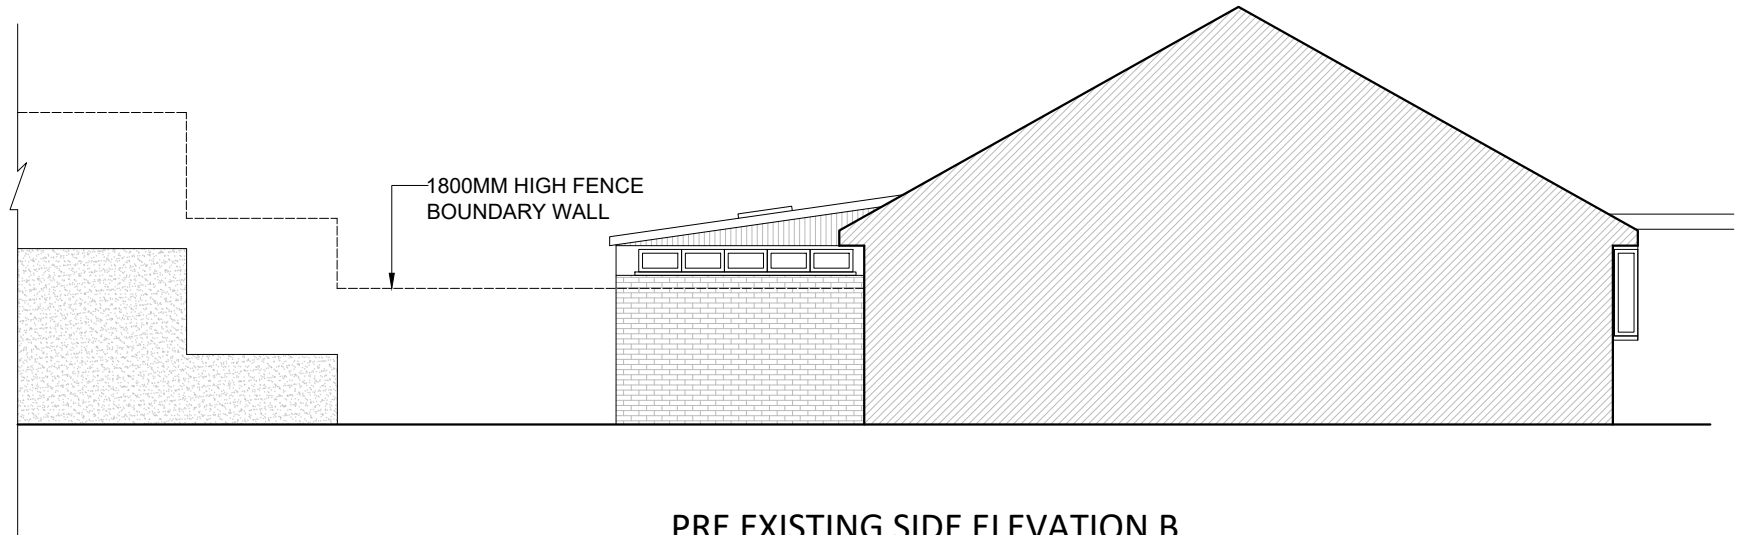

PRE EXISTING SIDE ELEVATION B



PRE EXISTING REAR ELEVATION

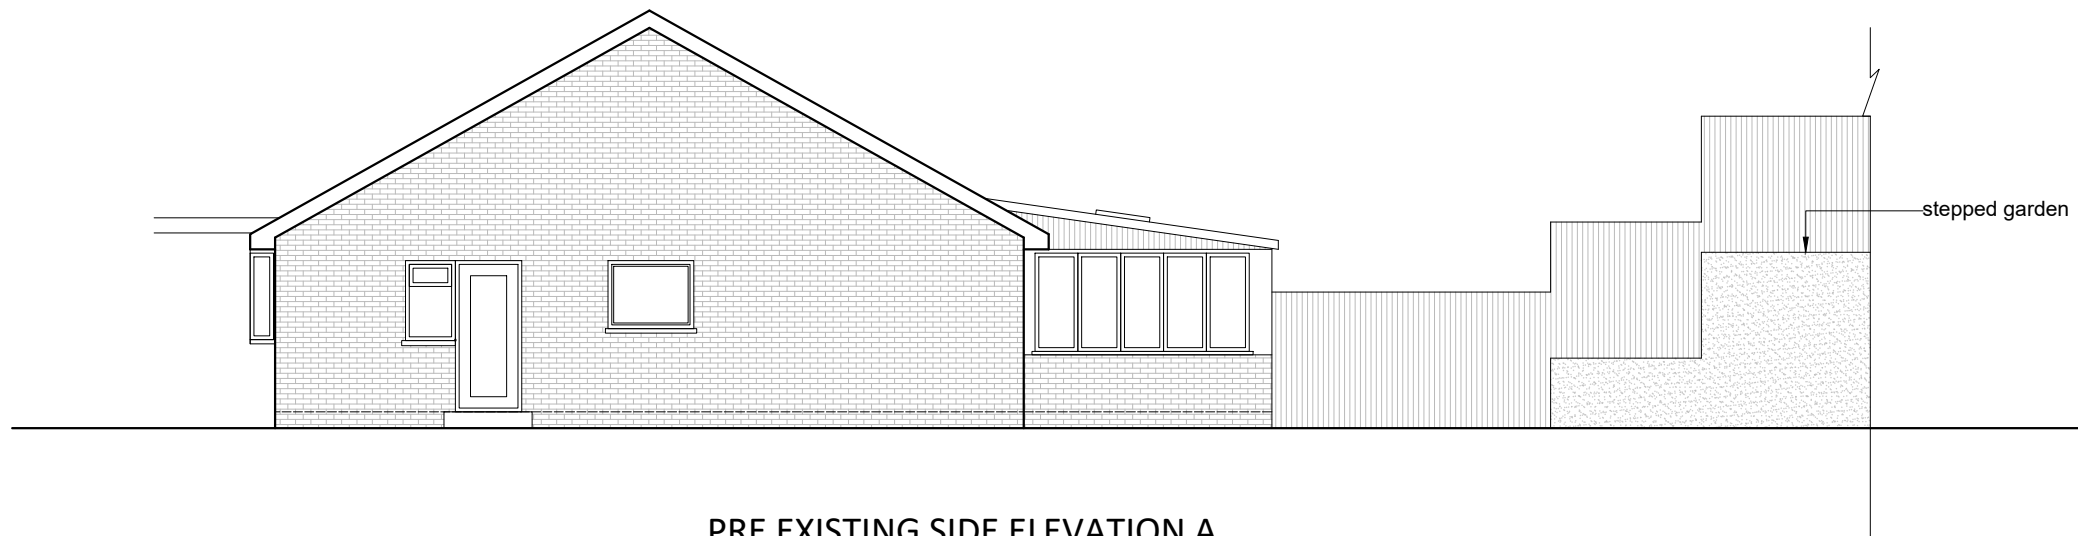

PRE EXISTING SIDE ELEVATION A



Email: knkconsultancytd@gmail.com
Tel : 07737745310

Client name:

Mr Marcin Grzegorz Ukrynczuk

Address:

27 St Brides Gardens, NP20 3 AU

Drawing name:

Pre Existing Plans

Scale:

1:100 @ A3

Date drawn:

Jan
2026

302 Rev 00

Note: All dimensions are in mm unless stated
otherwise