


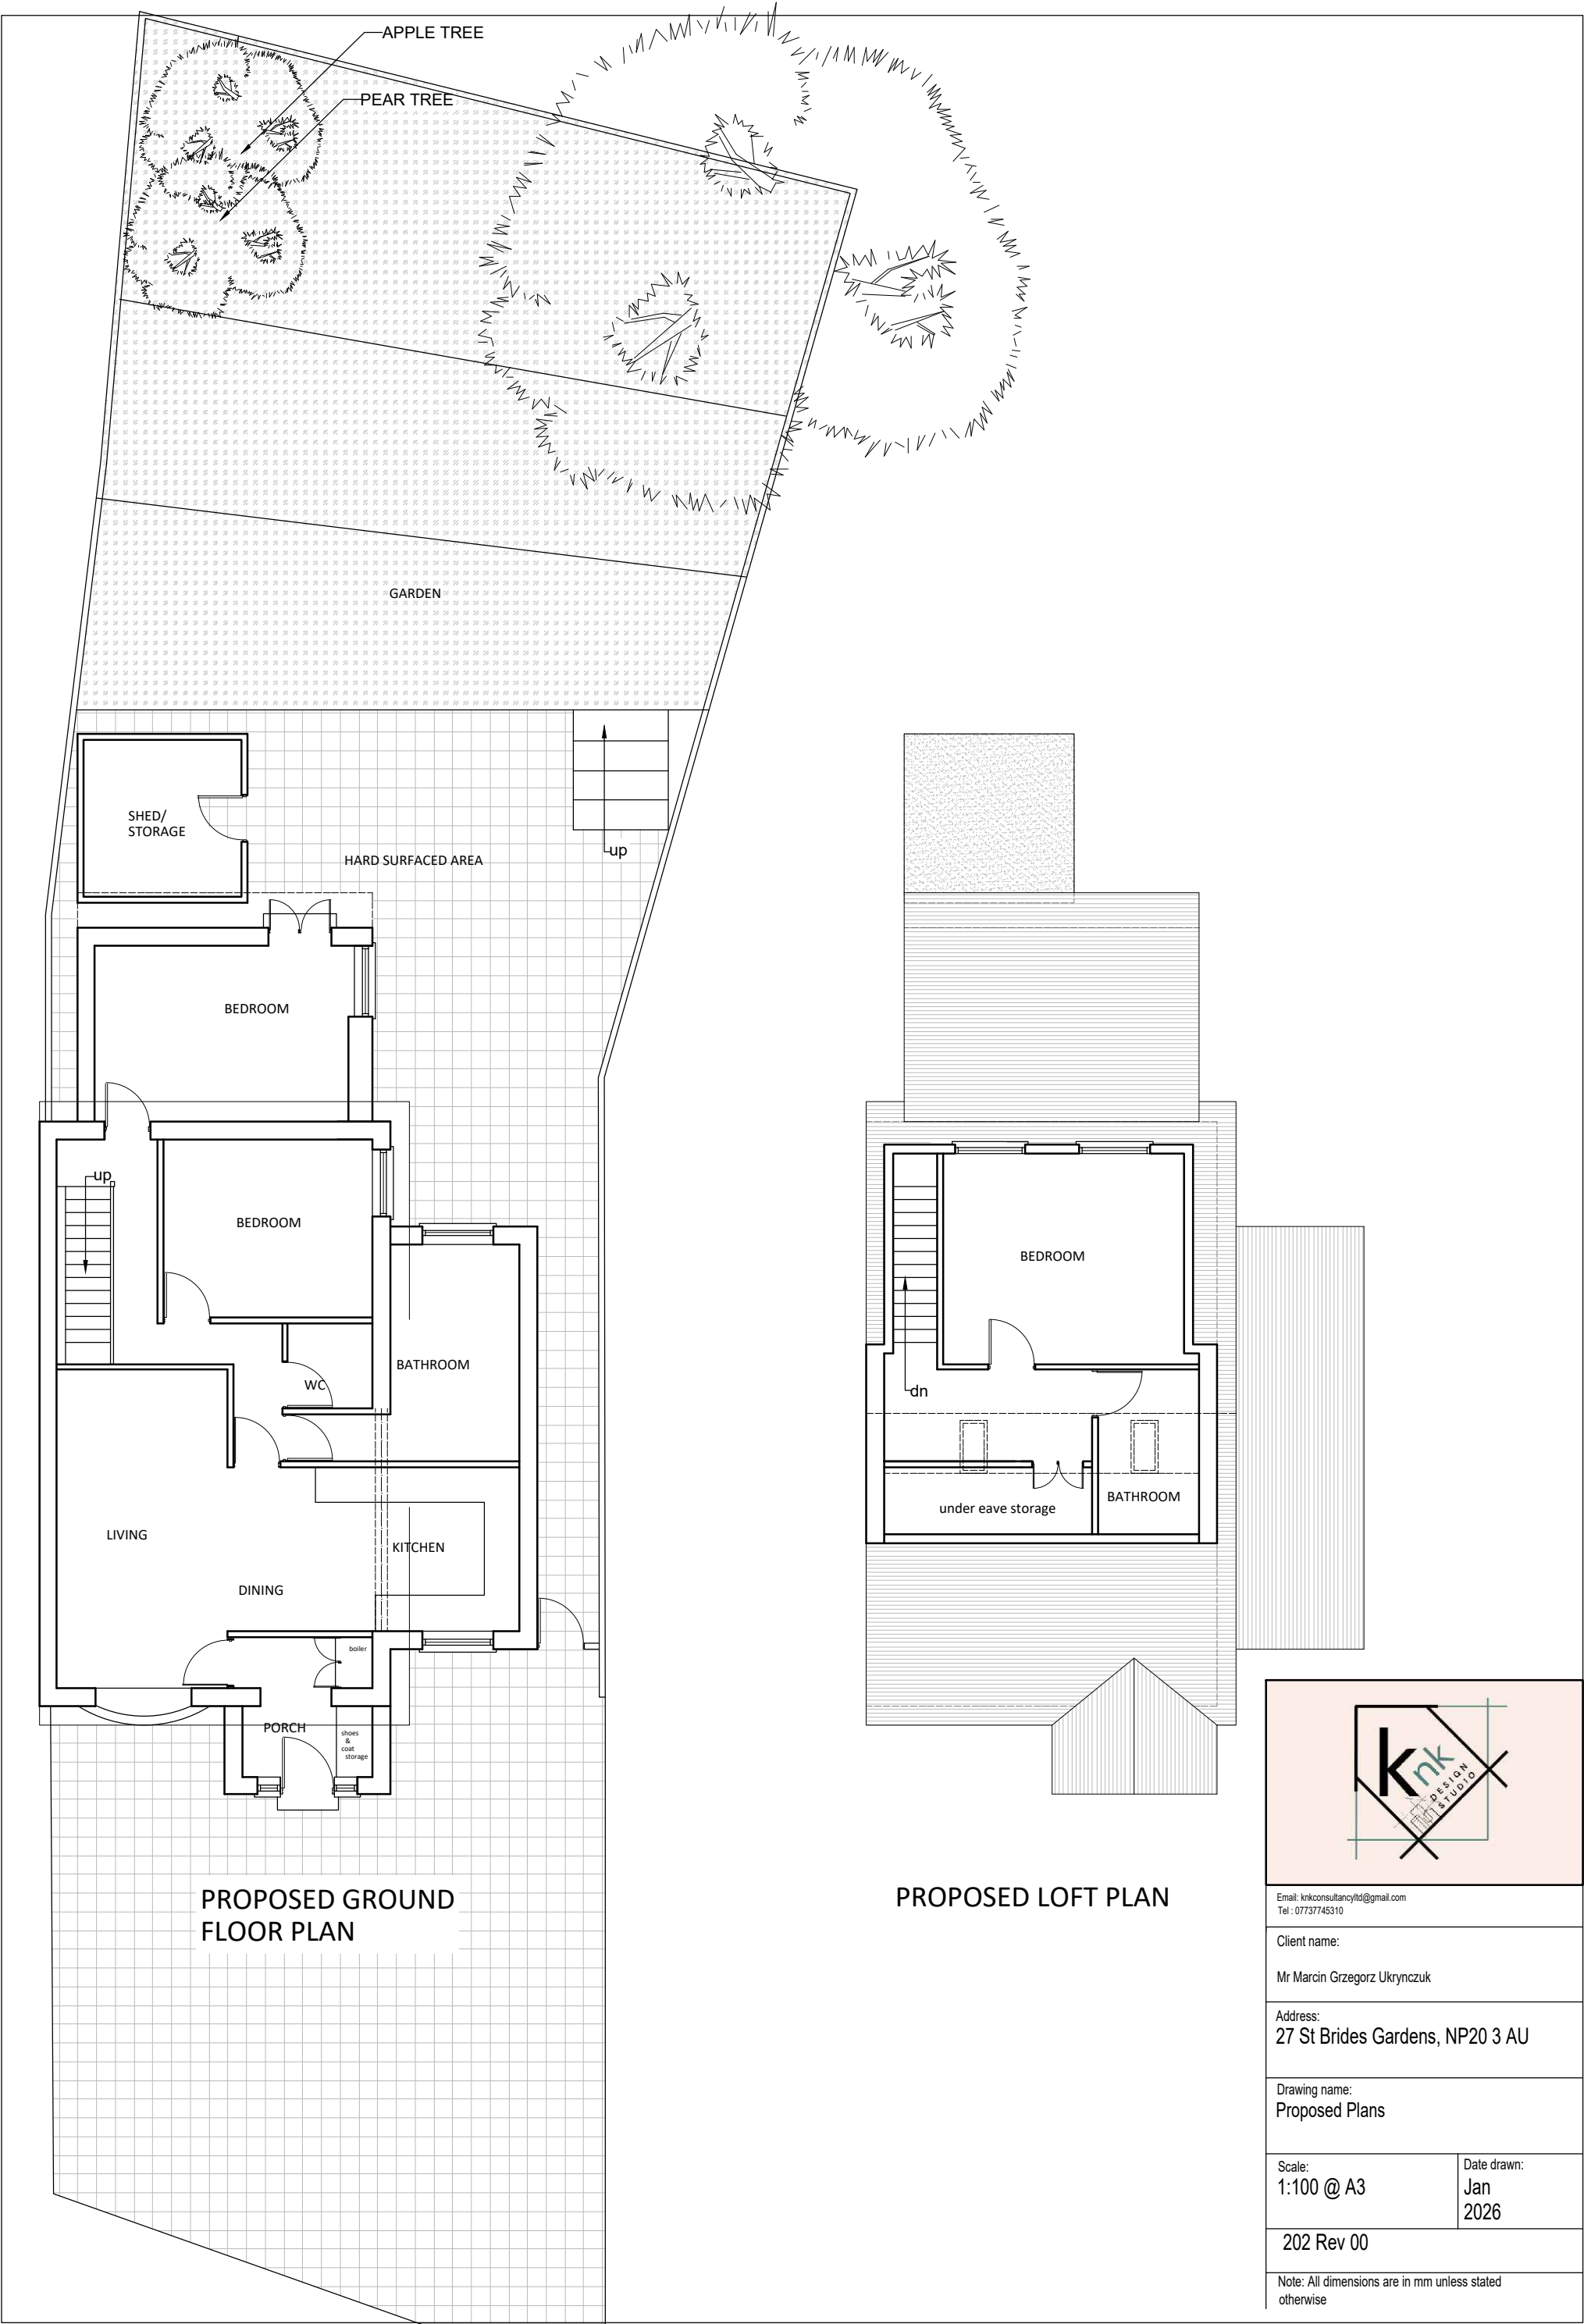




PROPOSED FRONT ELEVATION



BAT BOX

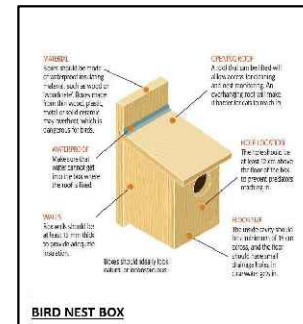


BIRD NEST BOX

FINISHES SCHEDULE


- EXTERNAL WALLS OF GROUND FLOOR REAR EXTENSION TO BE RED FACING BRICKWORK AND SAND CEMENT RENDER PAINTED OFF WHITE TO MATCH EXISTING.
- EXTERNAL WALLS OF PORCH AND SIDE EXTENSION TO BE RED FACING BRICKWORK TO MATCH EXISTING.
- SIDE WALLS OF LOFT CONVERSION TO BE FINISHED WITH GREY VIEO CLADDING.
- DOUBLE DOORS TO BE WHITE UPVC FRAMED & DOUBLE GLAZED.
- ALL PROPOSED WINDOWS OF GROUND & LOFT FLOOR TO BE WHITE UPVC FRAMED & DOUBLE GLAZED.
- ROOF WILL BE BLACK/ BLUE SLATES TO MATCH EXISTING.
- ALL ROOF WINDOWS TO BE VELUX OR SIMILAR.
- ALL FACIAS TO BE UPVC TO BE BLACK.
- ALL RAINWATER GOODS TO BE BLACK.
- ALL NEW OR ALTERED DRAINAGE RUNS TO GO INTO EXISTING.



PROPOSED REAR ELEVATION

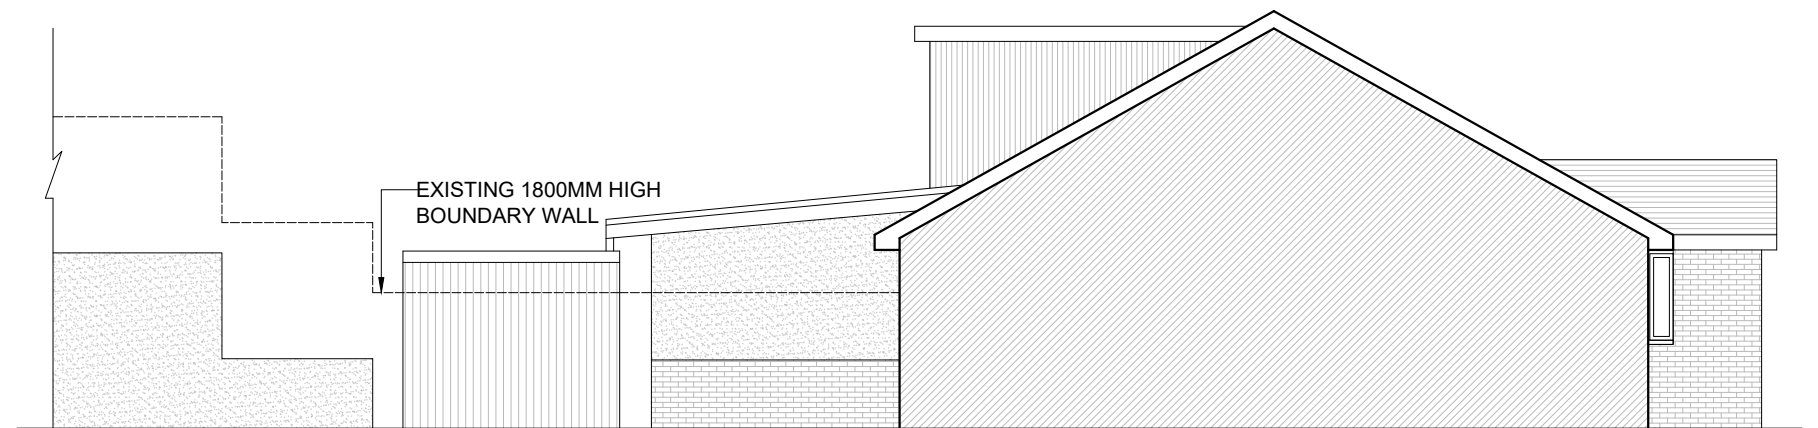

PROPOSED SIDE ELEVATION B

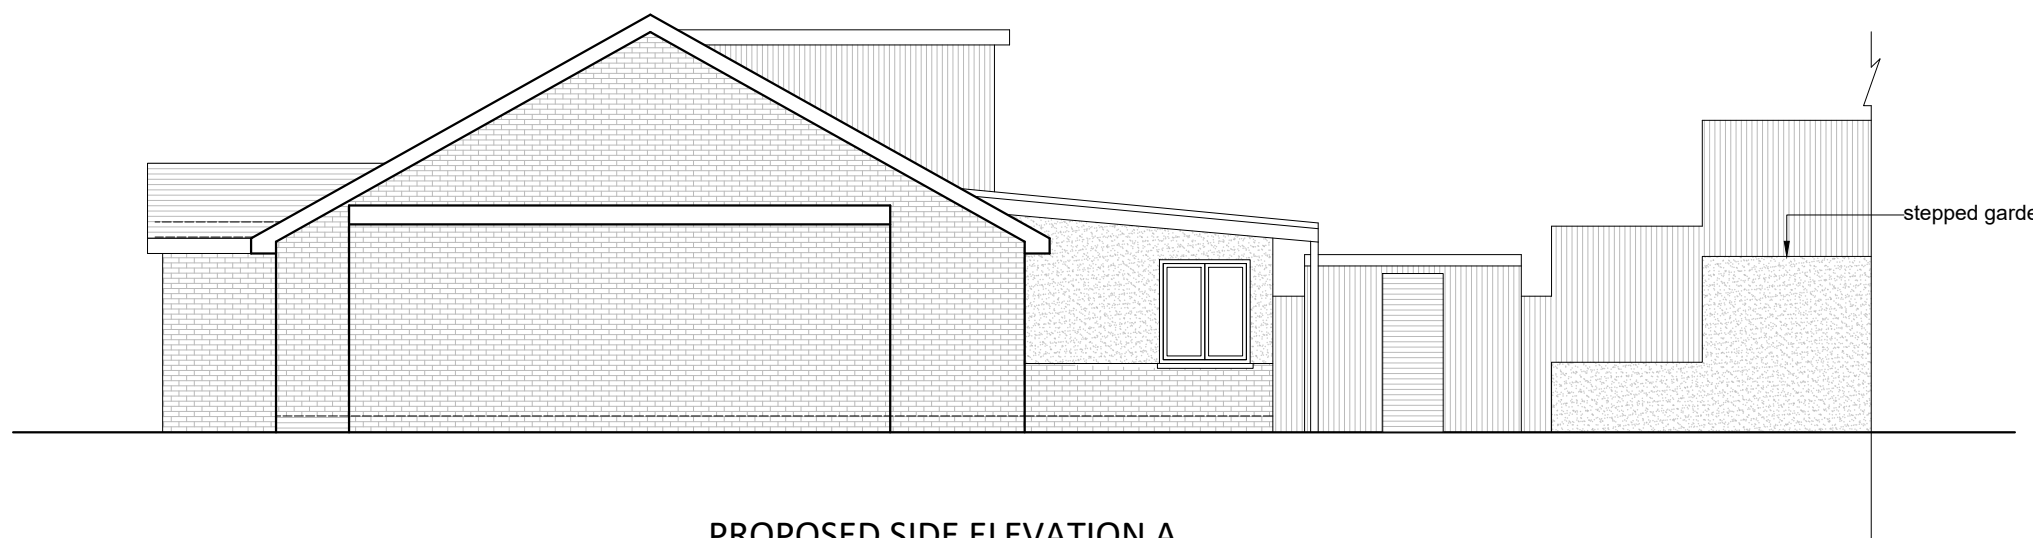

PROPOSED SIDE ELEVATION A



Email: knkconsultancytd@gmail.com
Tel: 07737745310

Client name:

Mr Marcin Grzegorz Ukrynczuk

Address:

27 St Brides Gardens, NP20 3 AU

Drawing name:

Proposed Plans

Scale:
1:100 @ A3

Date drawn:
Jan
2026

202 Rev 00

Note: All dimensions are in mm unless stated otherwise