




Rev	Date	By	Description
P1	16/10/25	CB	Planning issue.
P2	20/10/25	CB	Updated in line with comments.

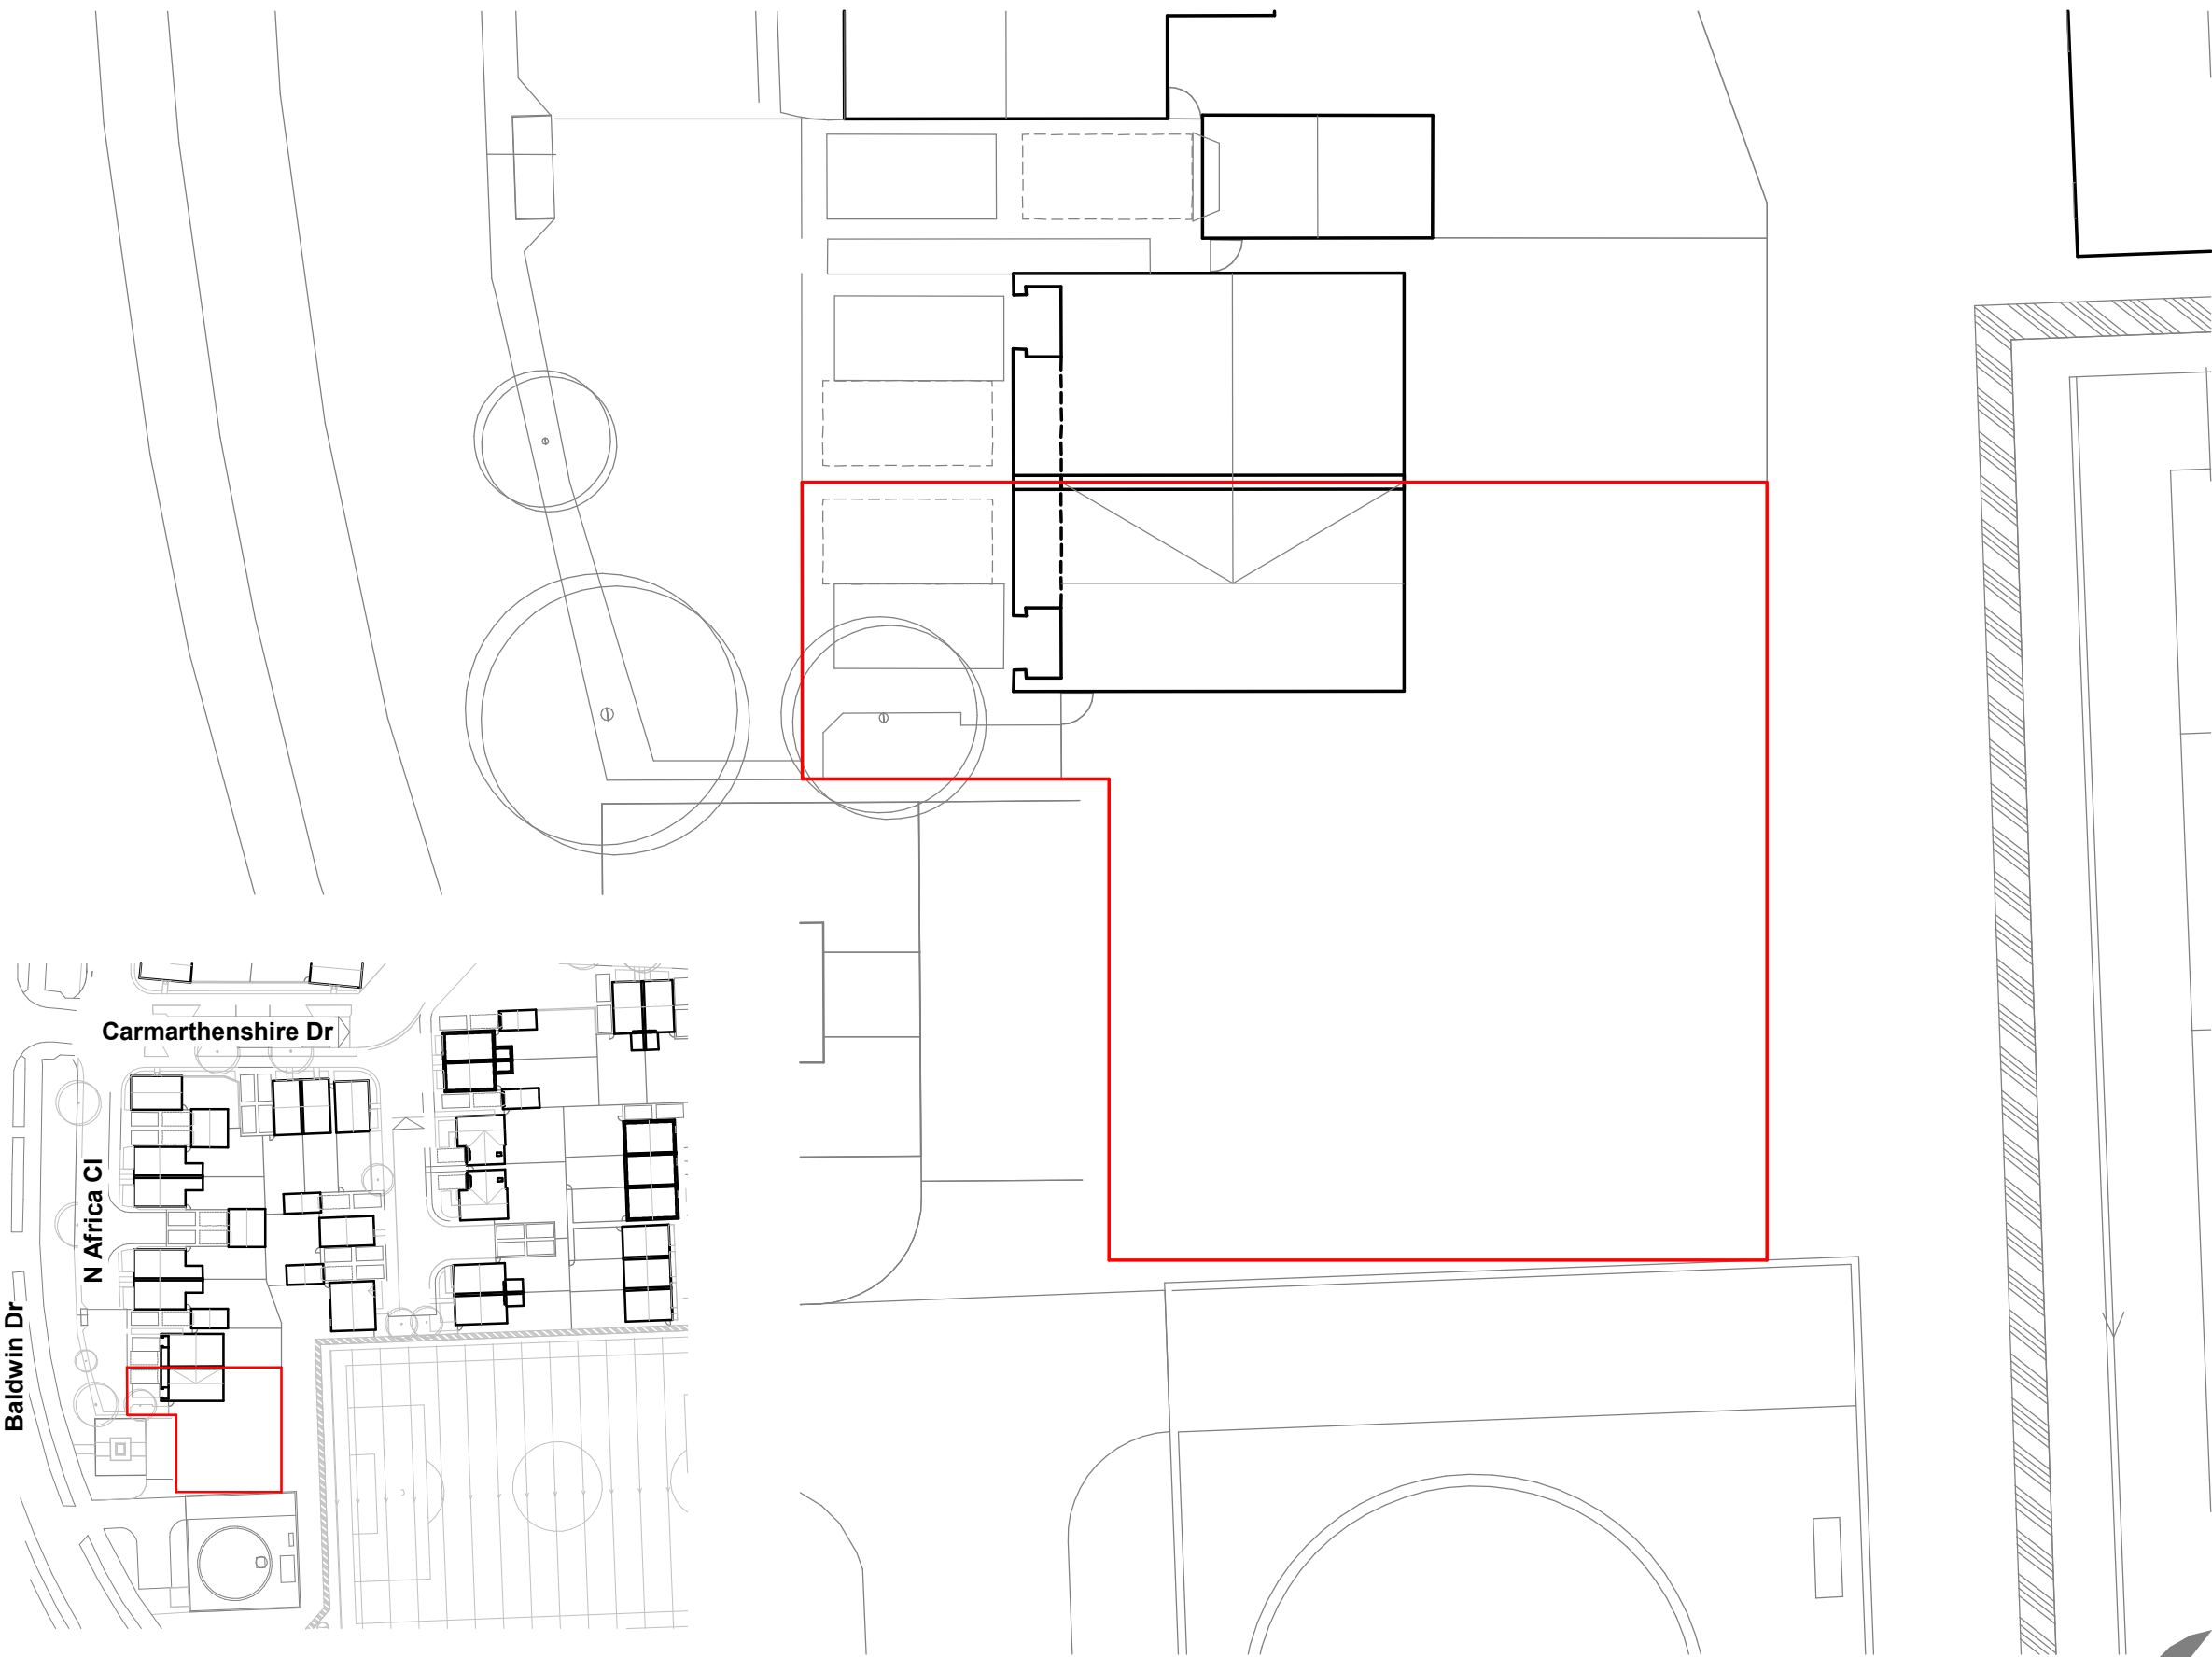

Location Plan
1 : 1250

Existing Site Plan
1 : 200

Red Line Boundary based on O/S Data and **NOT** confirmed as the Legal Boundary

  

contact@tailoredgardenrooms.com
0121 221 2269
07944927716

11 North Africa Close,
Newport,
NP19 4DW

Drawing Name:
Location Plan & Existing Site Plan

Drawing Stage: Planning

Status: S2

25-1610	16/10/2025	CB	TGR	As	@ A3	P2
Project No:	Date:	Drawn:	Team:	indicated	Scale:	Rev:

Drawing Number:
25-1610- TGR-XX-00-DR-A-130000

Project Code	Originator	Volume	Level	Type	Role	Number
--------------	------------	--------	-------	------	------	--------