


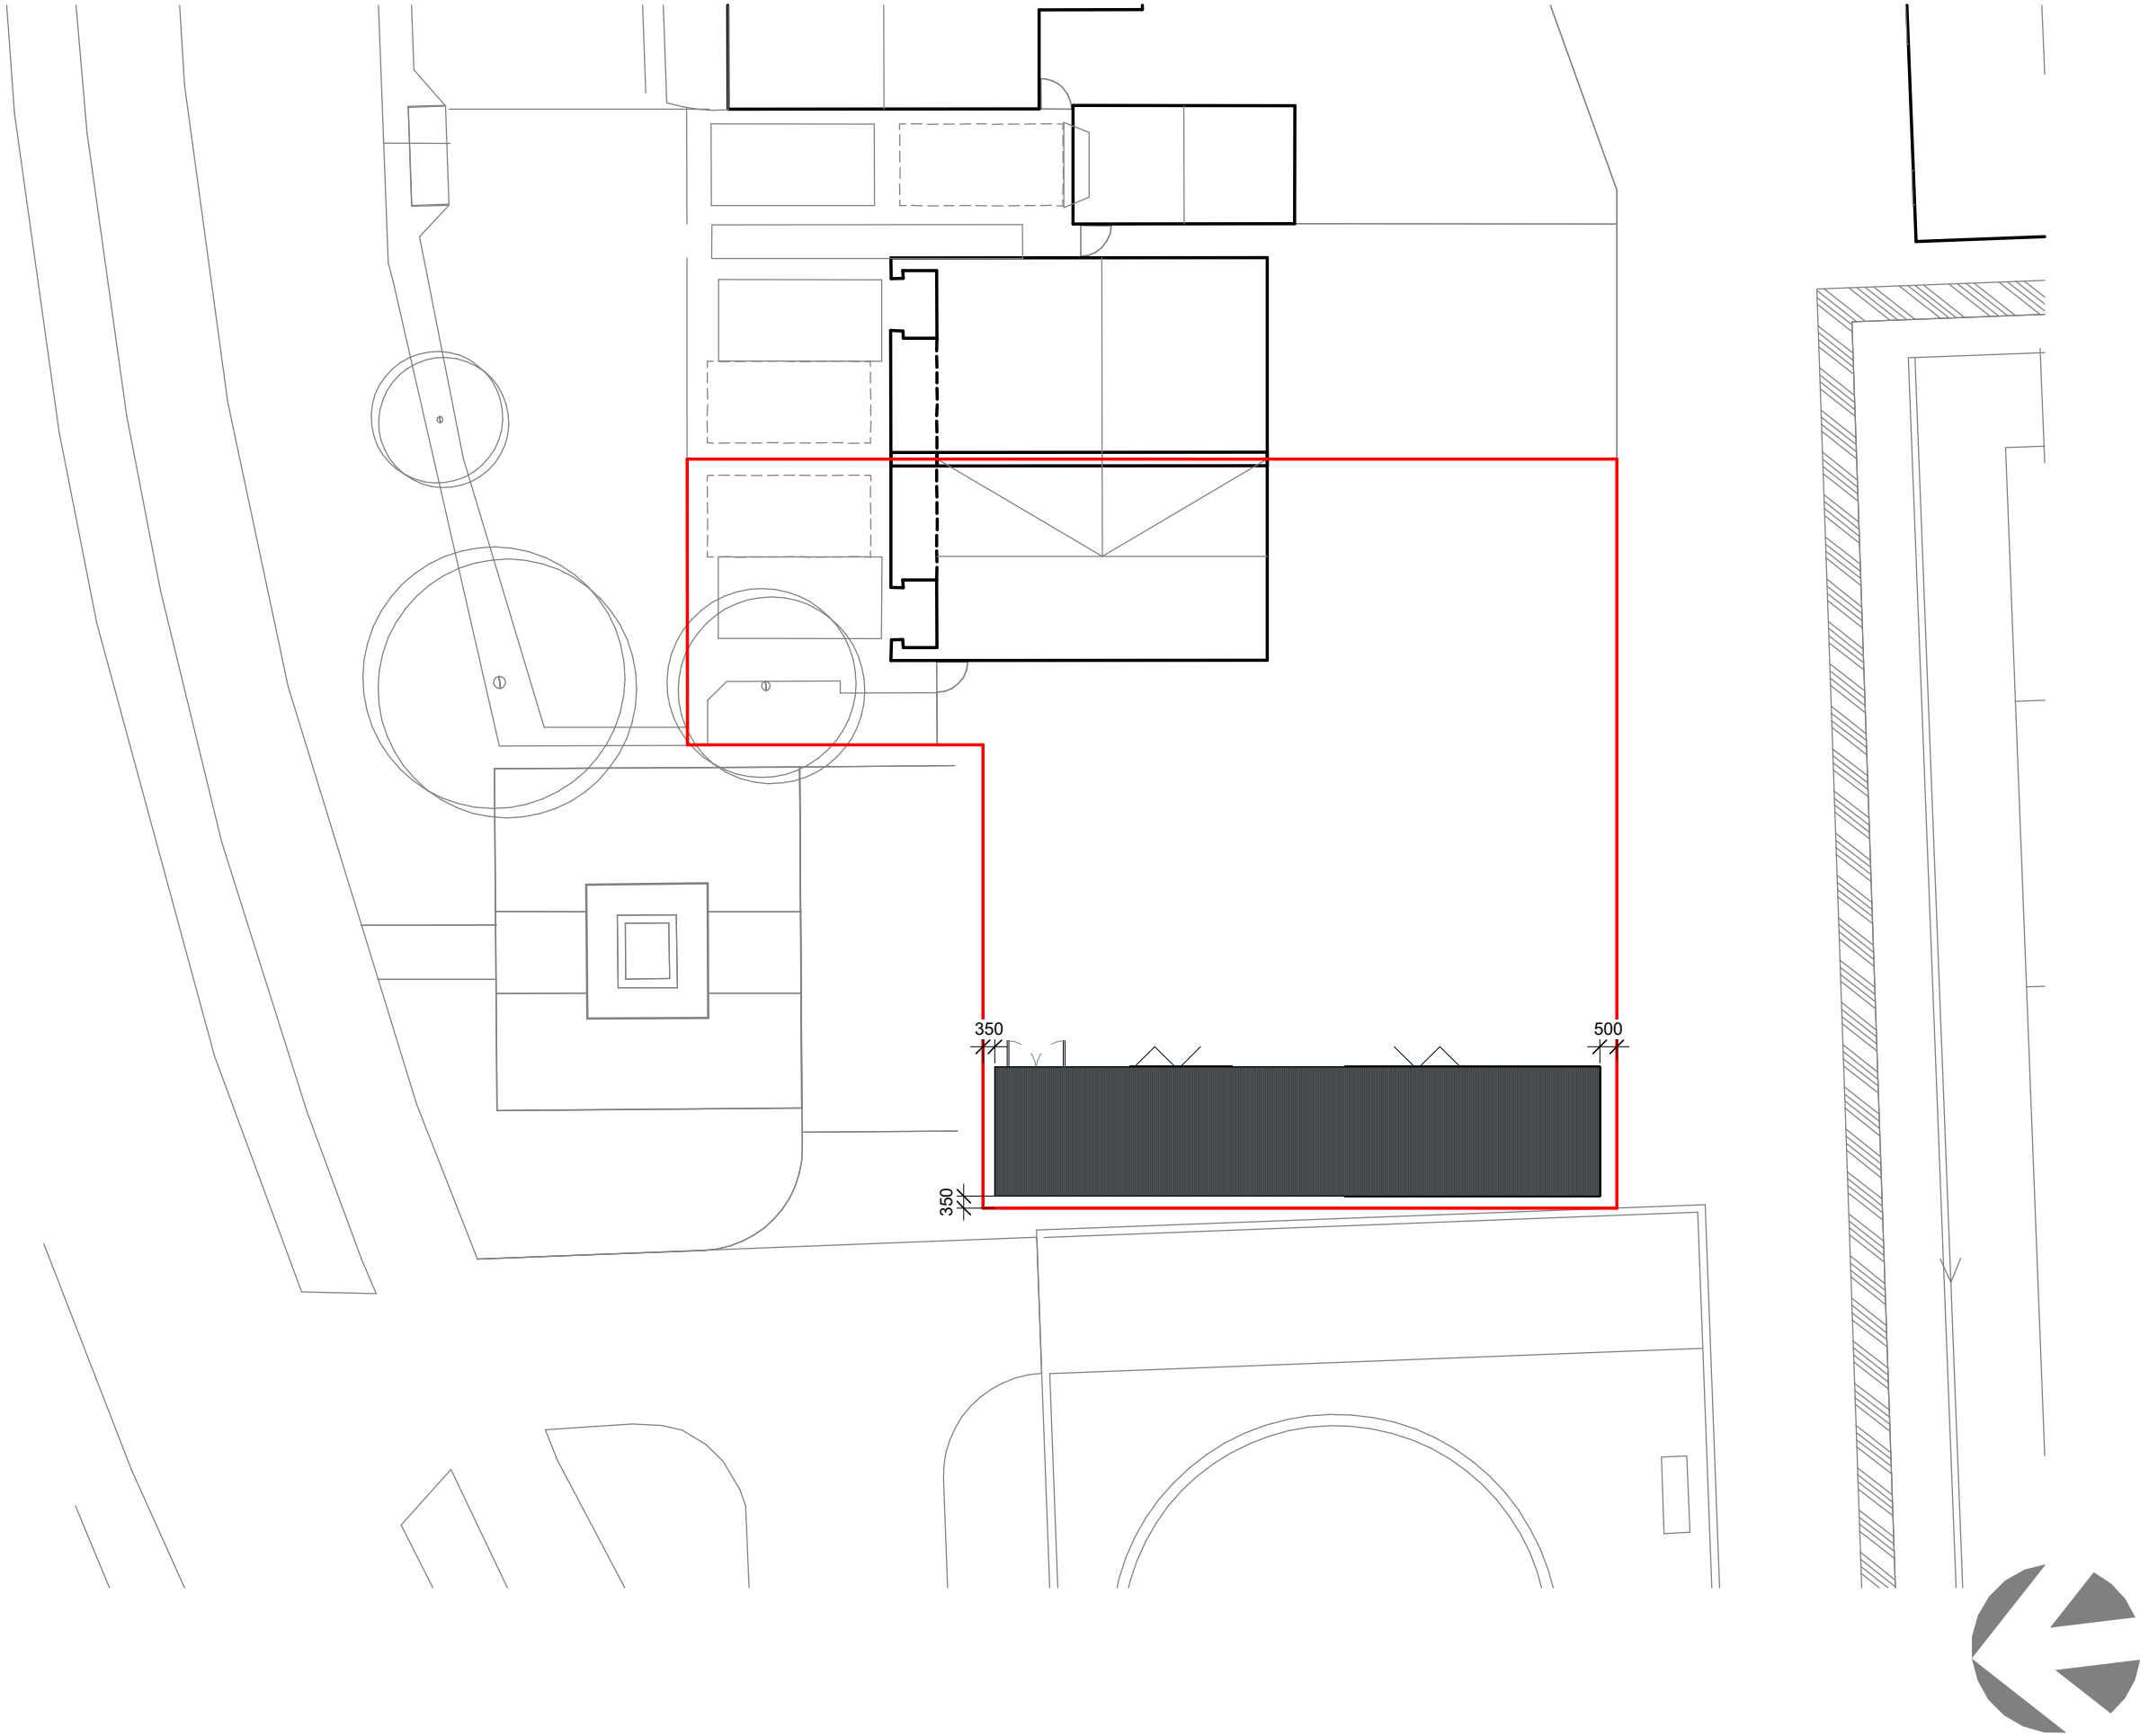

| Rev | Date     | By | Description                    |
|-----|----------|----|--------------------------------|
| P1  | 16/10/25 | CB | Planning issue.                |
| P2  | 20/10/25 | CB | Updated in line with comments. |



contact@tailoredgardenrooms.com  
0121 221 2269  
07944927716

11 North Africa Close,  
Newport,  
NP19 4DW

Drawing Name:  
Site Plan

Drawing Stage: Planning

Status: S2

25-1610 16/10/2025 CB TGR 1 : 200 @ A3 P2  
Project No: Date: Drawn: Team: Scale: Rev:

Drawing Number:  
25-1610- TGR-XX-00-DR-A-131000

Project Code Originator Volume Level Type Role Number

Red Line Boundary based on O/S Data and **NOT** confirmed as the Legal Boundary

