



Rev	Date	By	Description
P1	16/10/25	CB	Planning issue.
P2	20/10/25	CB	Updated in line with comments.

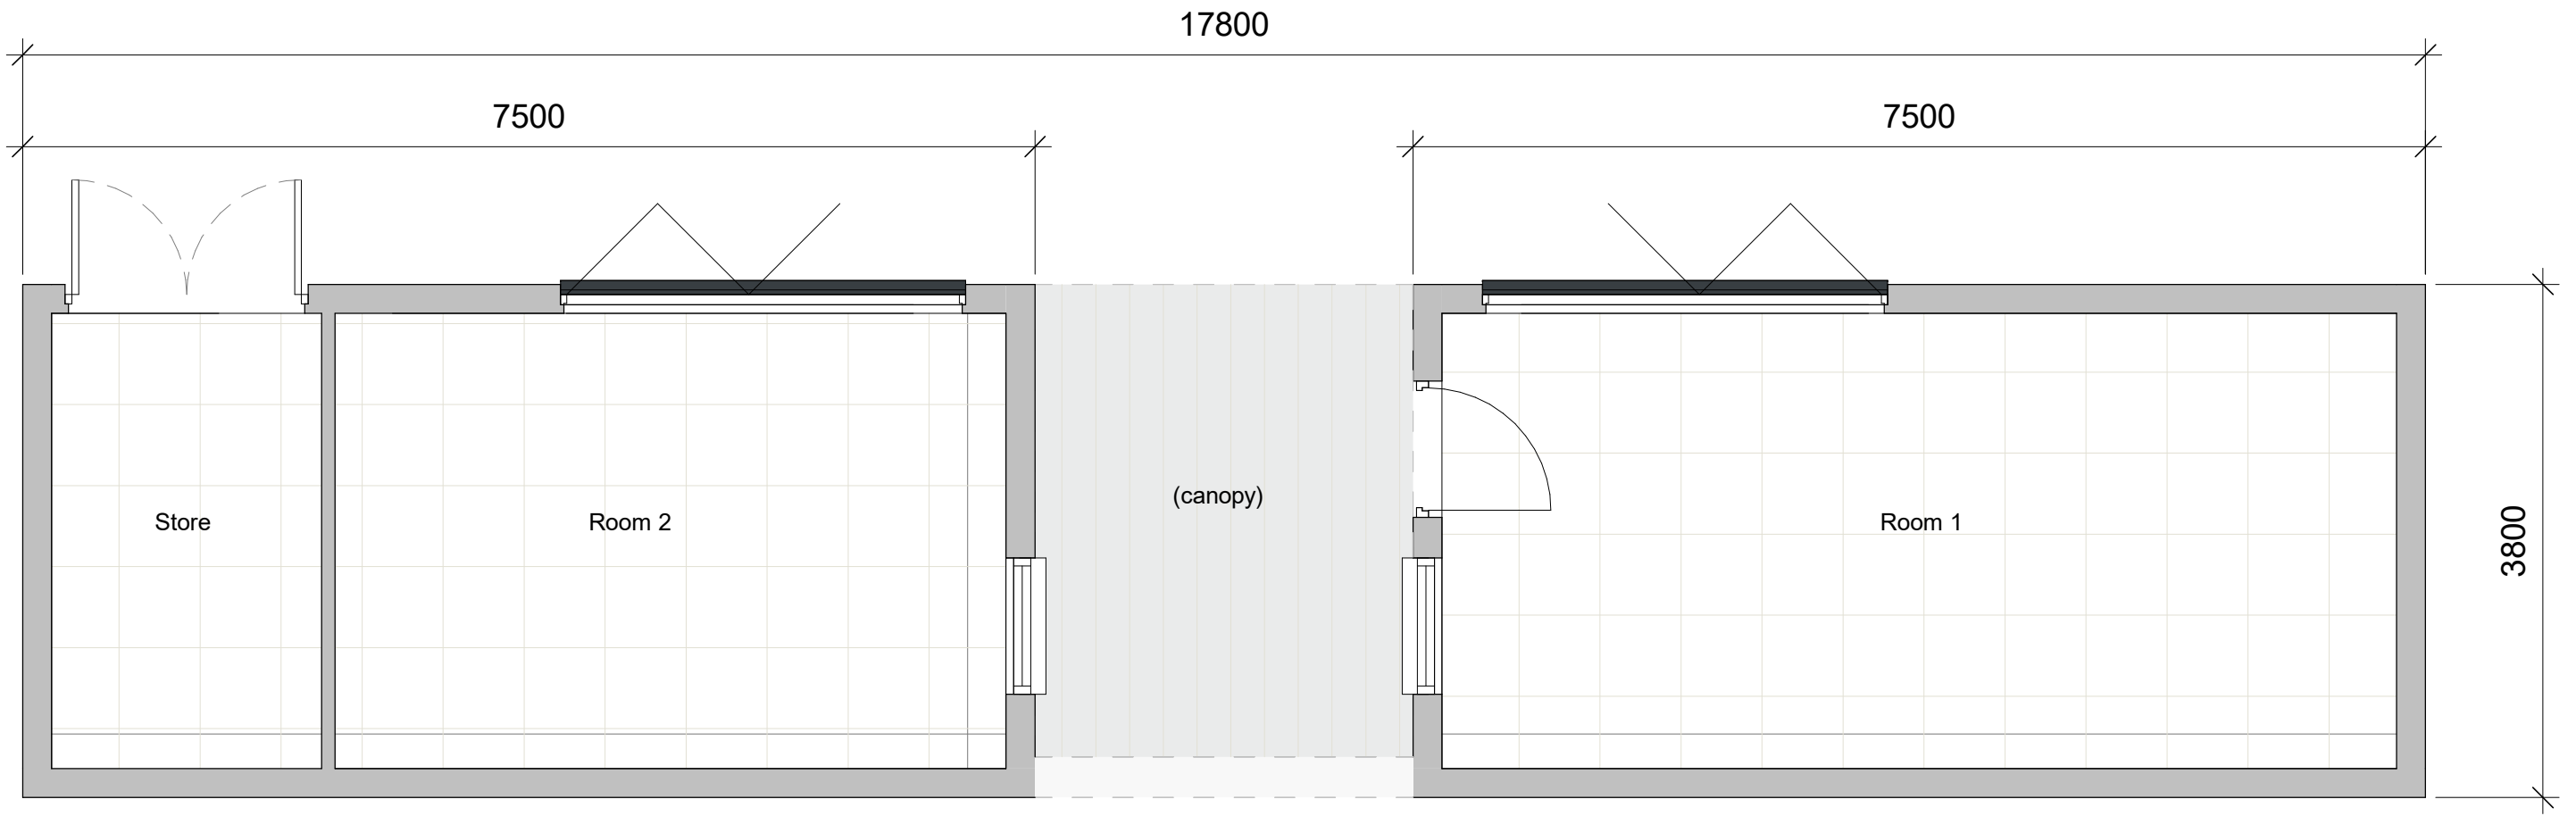

Ground Floor Plan
1 : 50

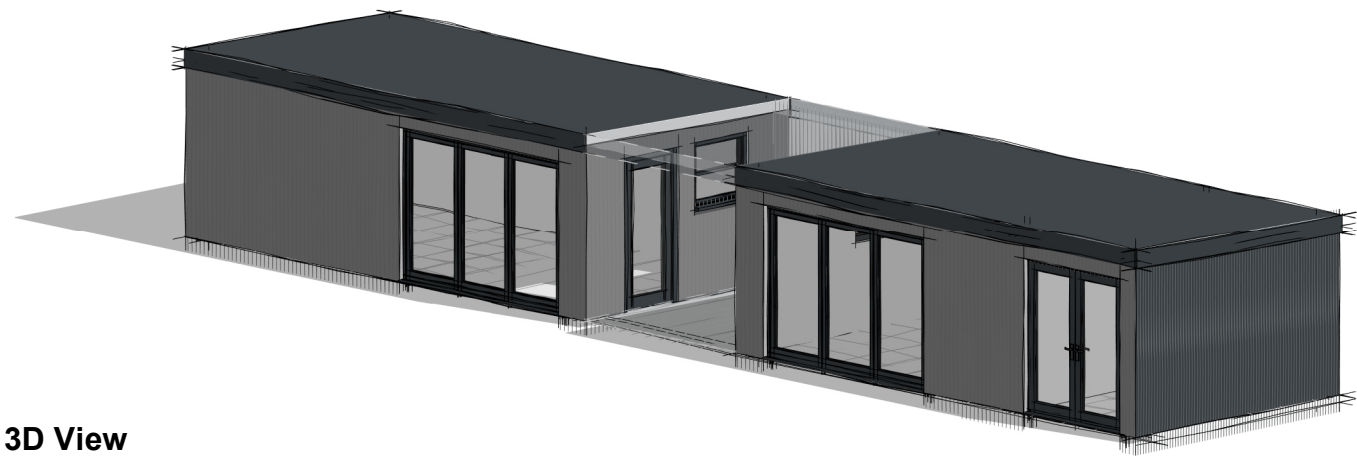

3D View




contact@tailoredgardenrooms.com
0121 221 2269
07944927716

11 North Africa Close,
Newport,
NP19 4DW

Drawing Name:
Ground Floor Plan

Drawing Stage: Planning

Status: S2

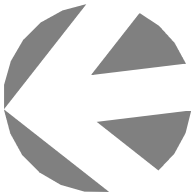

Red Line Boundary based on O/S Data and NOT confirmed as the Legal Boundary

25-1610	23/12/21	CB	TGR	1 : 50	@ A3	P2
Project No:	Date:	Drawn:	Team:	Scale:		Rev:
Drawing Number:						
25-1610- TGR-XX-XX-DR-A- 131101						
Project Code	Originator	Volume	Level	Type	Role	Number