




Rev	Date	By	Description
P1	16/10/25	CB	Planning issue.
P2	20/10/25	CB	Updated in line with comments.

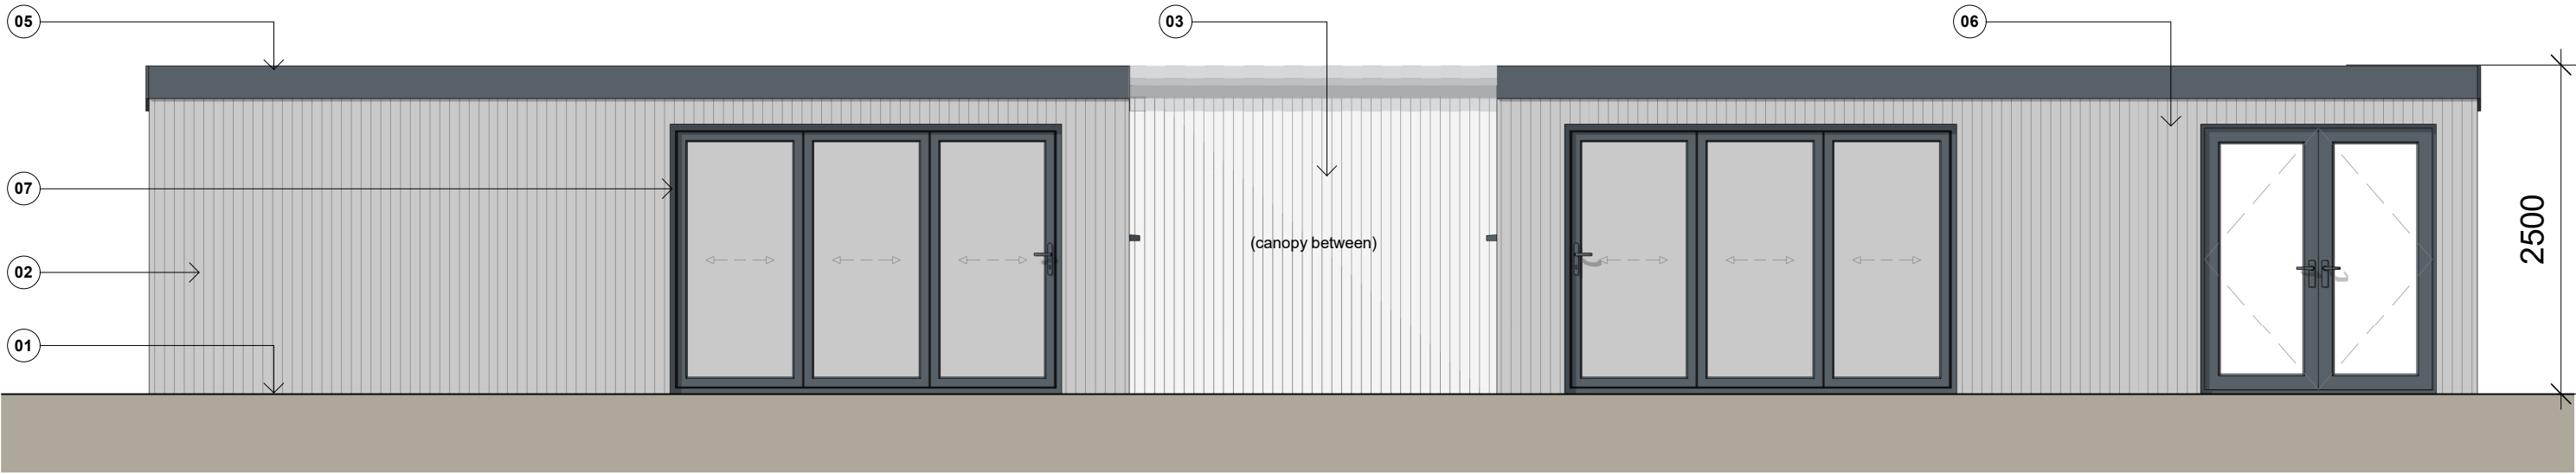


North Elevation
1 : 50

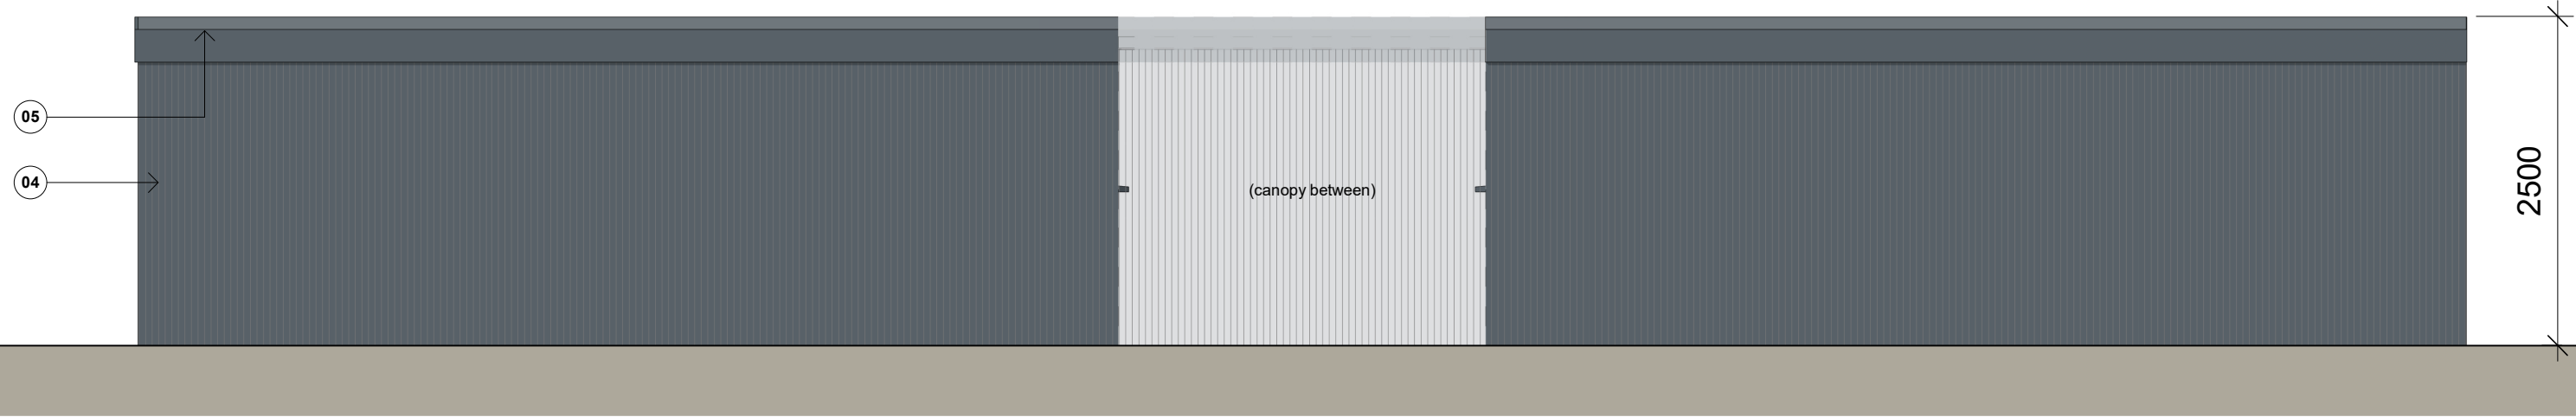

South Elevation
1 : 50

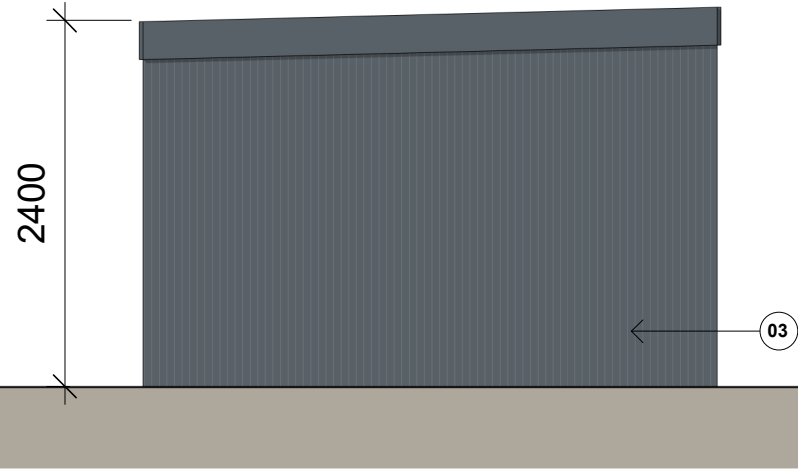

East Elevation
1 : 50

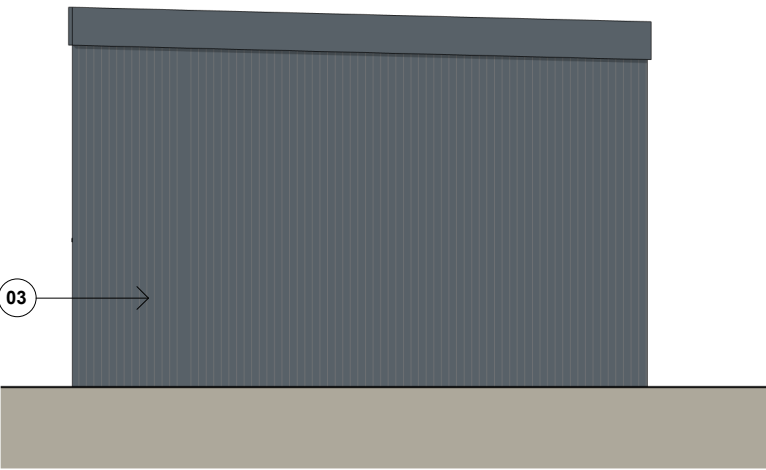

West Elevation
1 : 50

Material Schedule	
Ref	Material
01	Composite Decking Boards - T.B.A.
02	Composite Cladding Panels - T.B.A.
03	Composite Cladding Panels - T.B.A.
04	Micro Rib Composite Cladding - Anthracite Grey
05	Composite Cladding - Anthracite Grey
06	External doors Aluminum - Anthracite Grey
07	External Windows Aluminum - Anthracite Grey



contact@tailoredgardenrooms.com
0121 221 2269
07944927716

11 North Africa Close,
Newport,
NP19 4DW

Drawing Name:
Elevations

Drawing Stage: Planning

Status: S2

25-1610 16/10/2025 CB TGR 1 : 50 @ A3 P2
Project No: Date: Drawn: Team: Scale: Rev:

Drawing Number:
25-1610-TGR-XX-XX-DR-A-131102

Project Code Originator Volume Level Type Role Number

SCALE 1:50

