



Details taken from previous application

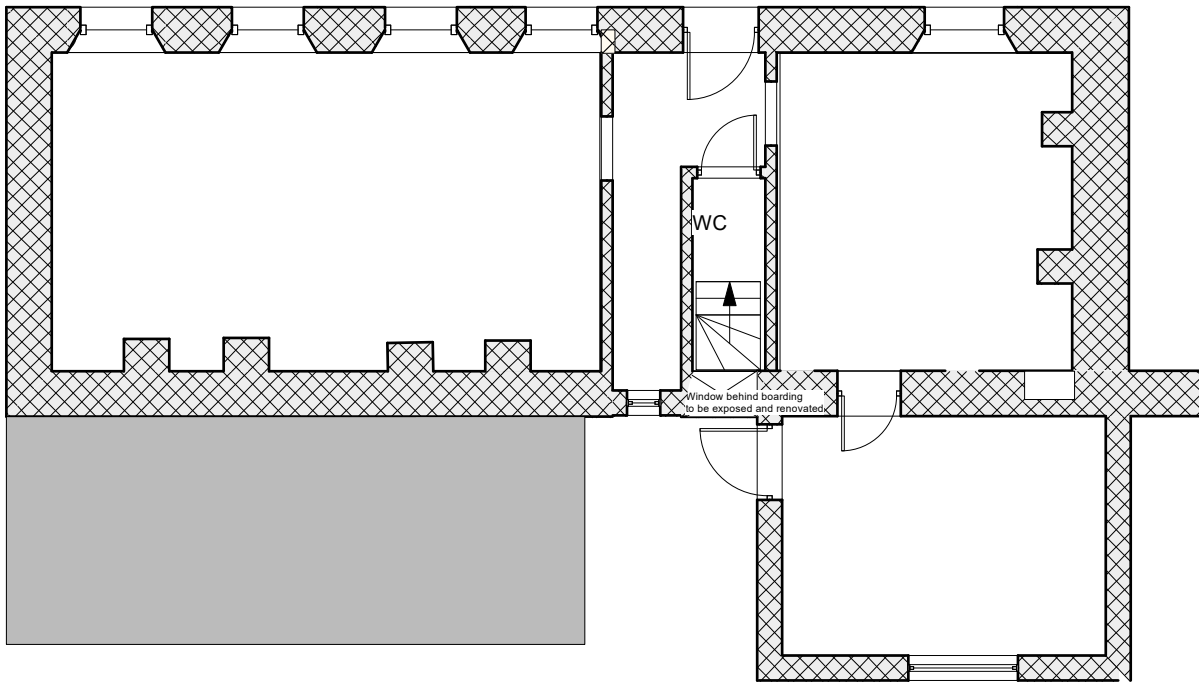


Ground floor




First floor

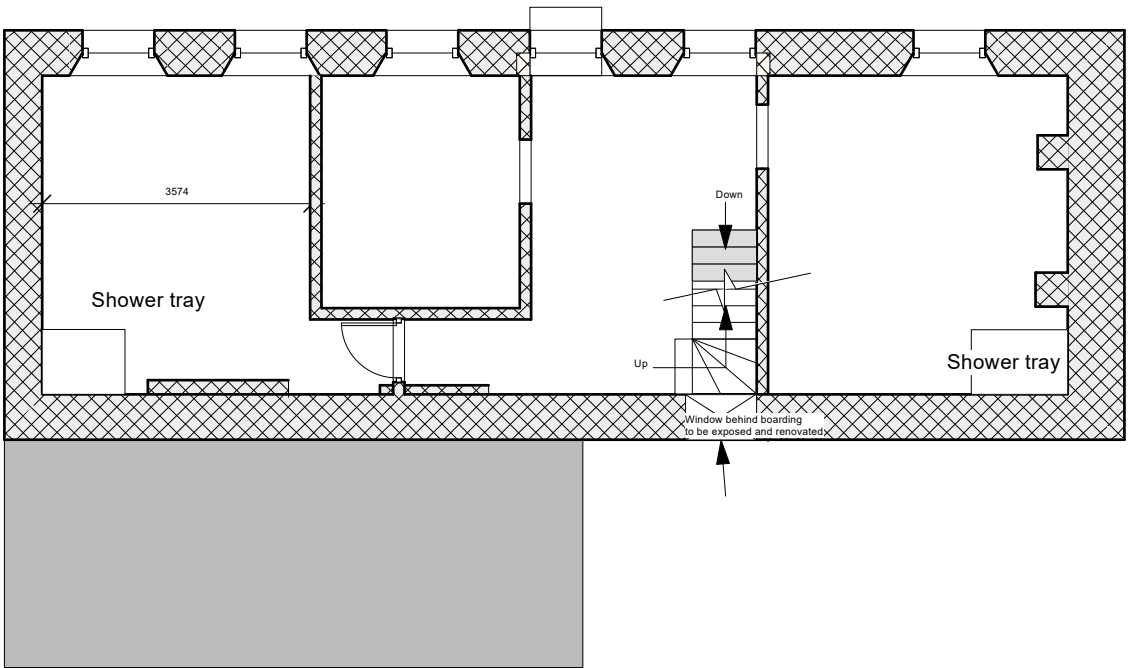


Second floor

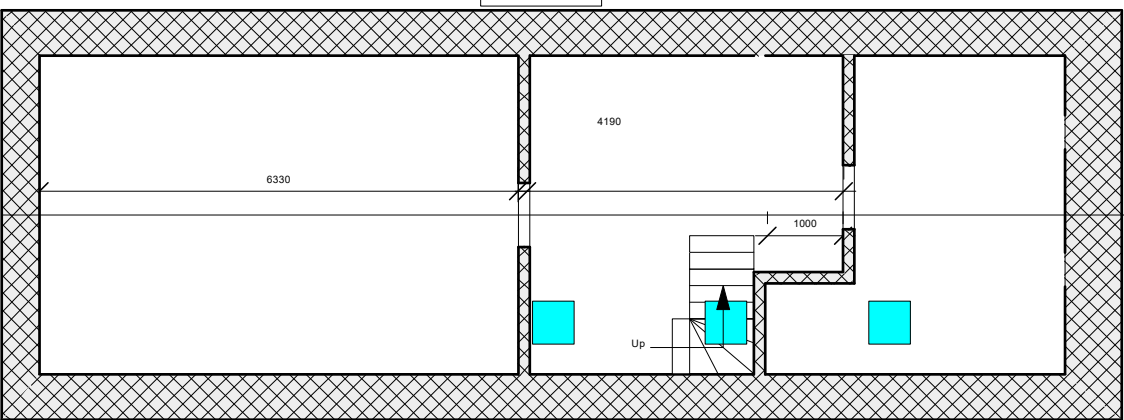


Front Elevation

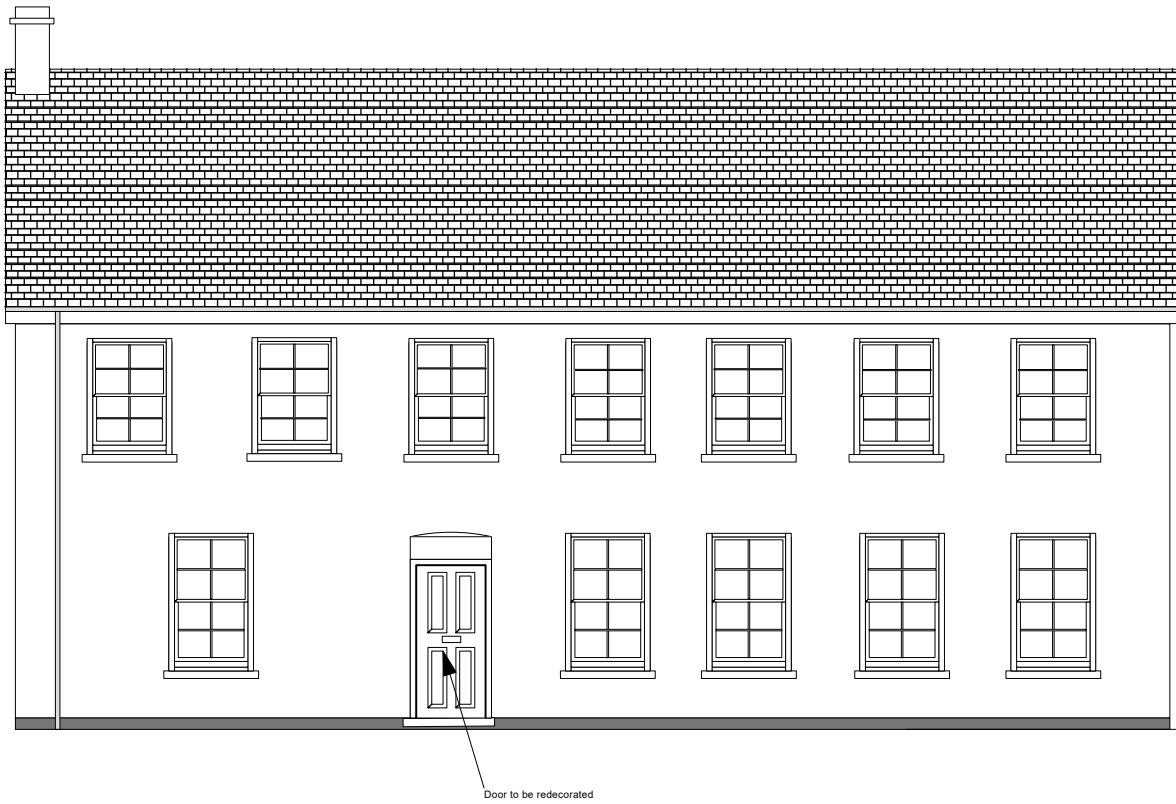

Side Elevation (West)

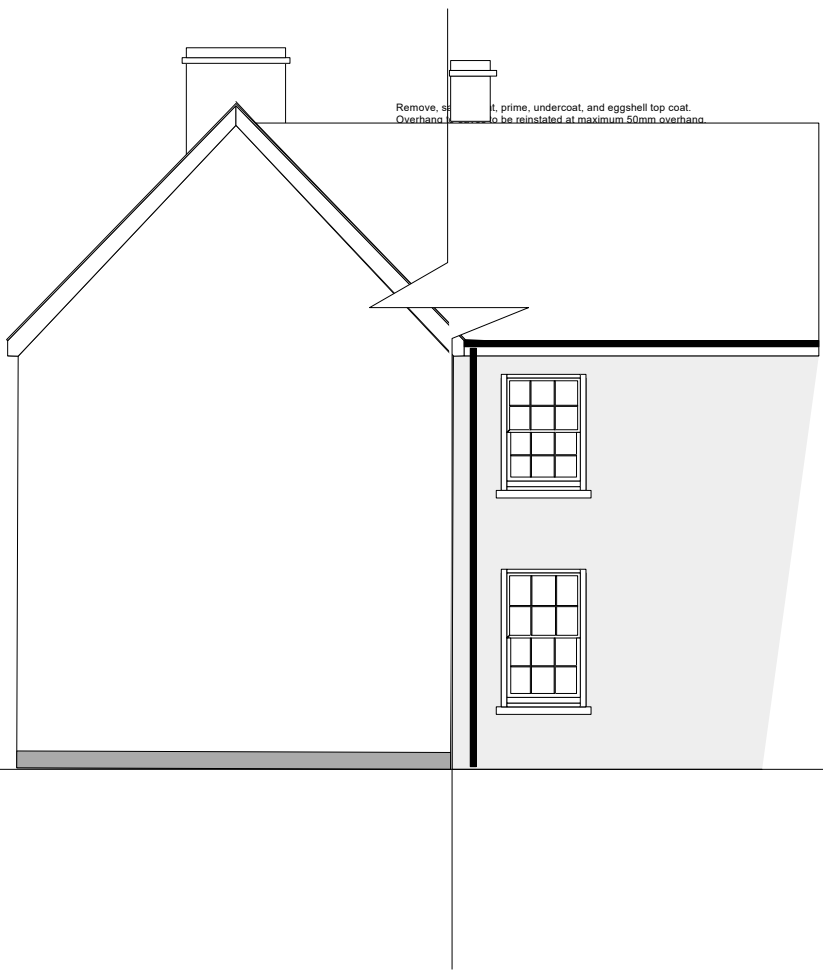

Rear Elevation

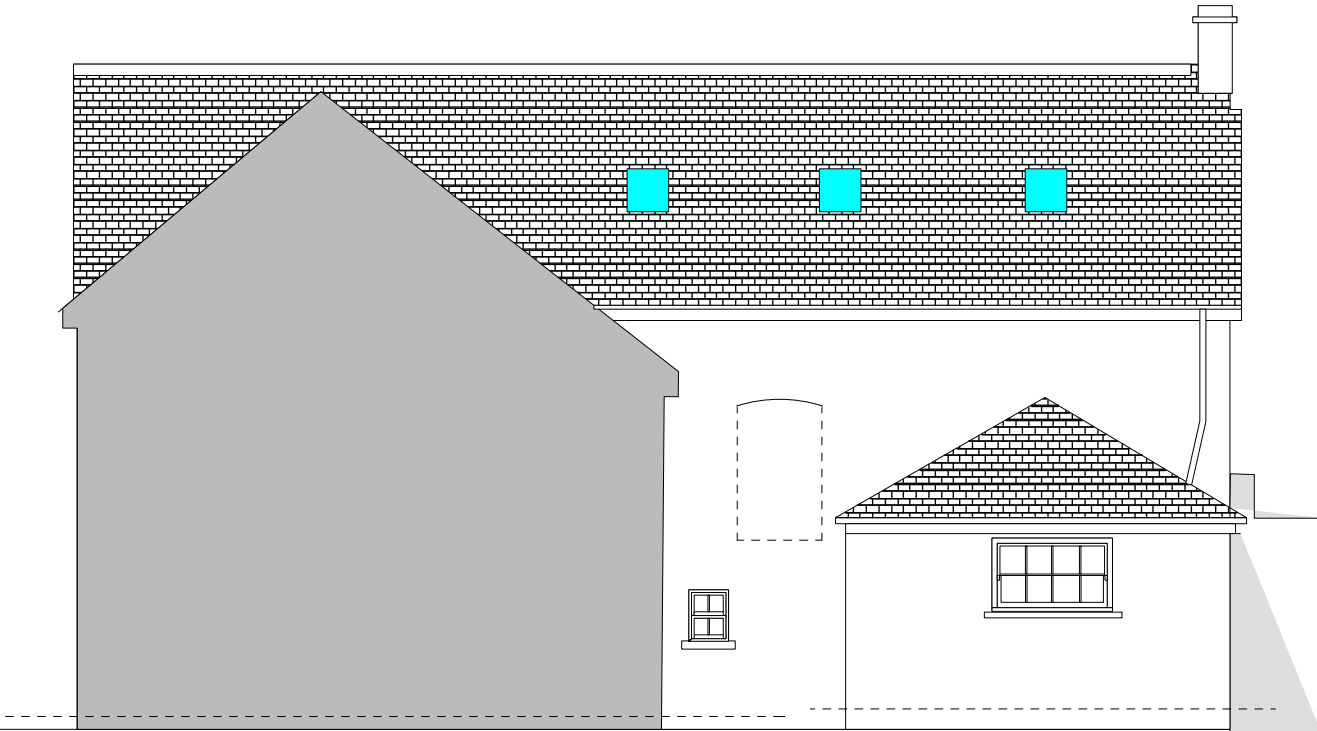

 Skerryvore Designs Ltd skerryvoredesigns.co.uk Phone 01633 897922 Mobile 07816 934352 contact@skerryvoredesigns.co.uk	JOB TITLE 27 Backhall Street Caerleon NP18 1AR		DRAWING TITLE Existing	DRAWING No. SD1081-01
				SCALE 1:100 @ A2
				DATE Jun 2025