




Rear Boundary elevation

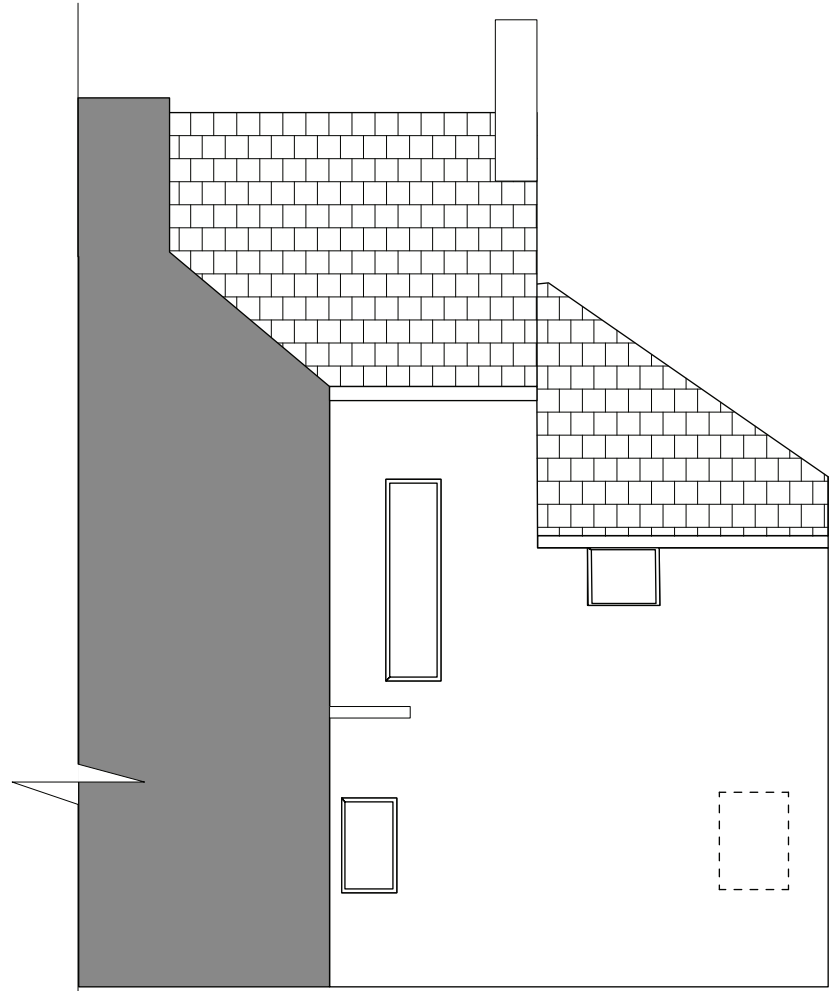

Rear Elevation




Side Elevation




Front elevation


Existing Sewer

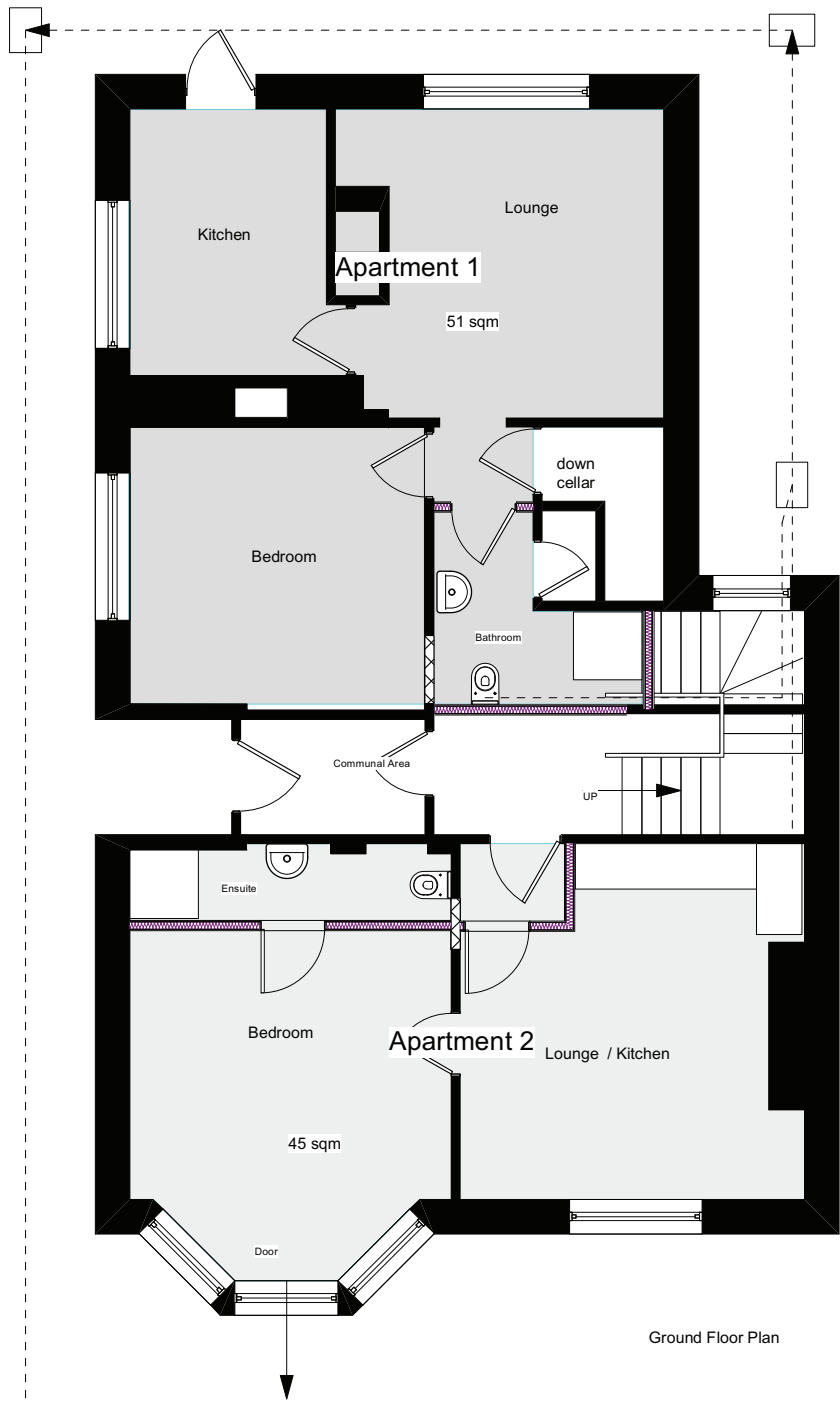

Ground Floor Plan

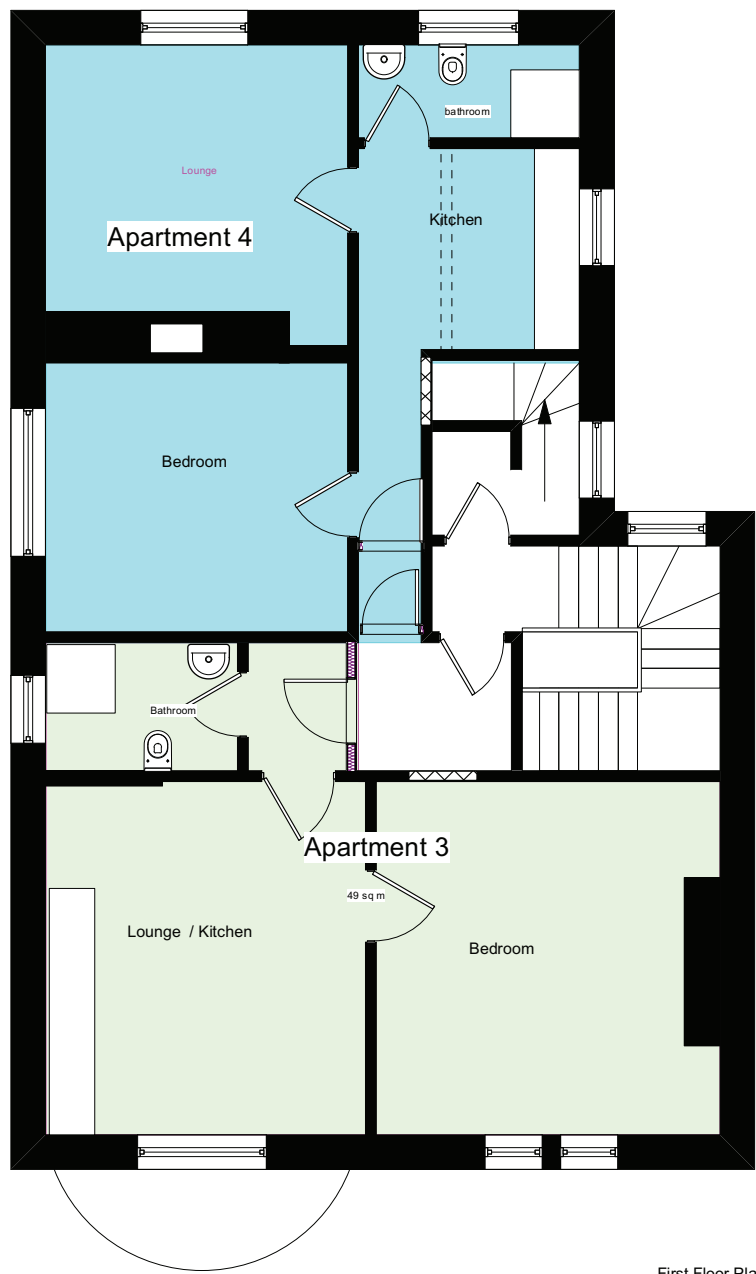

First Floor Plan

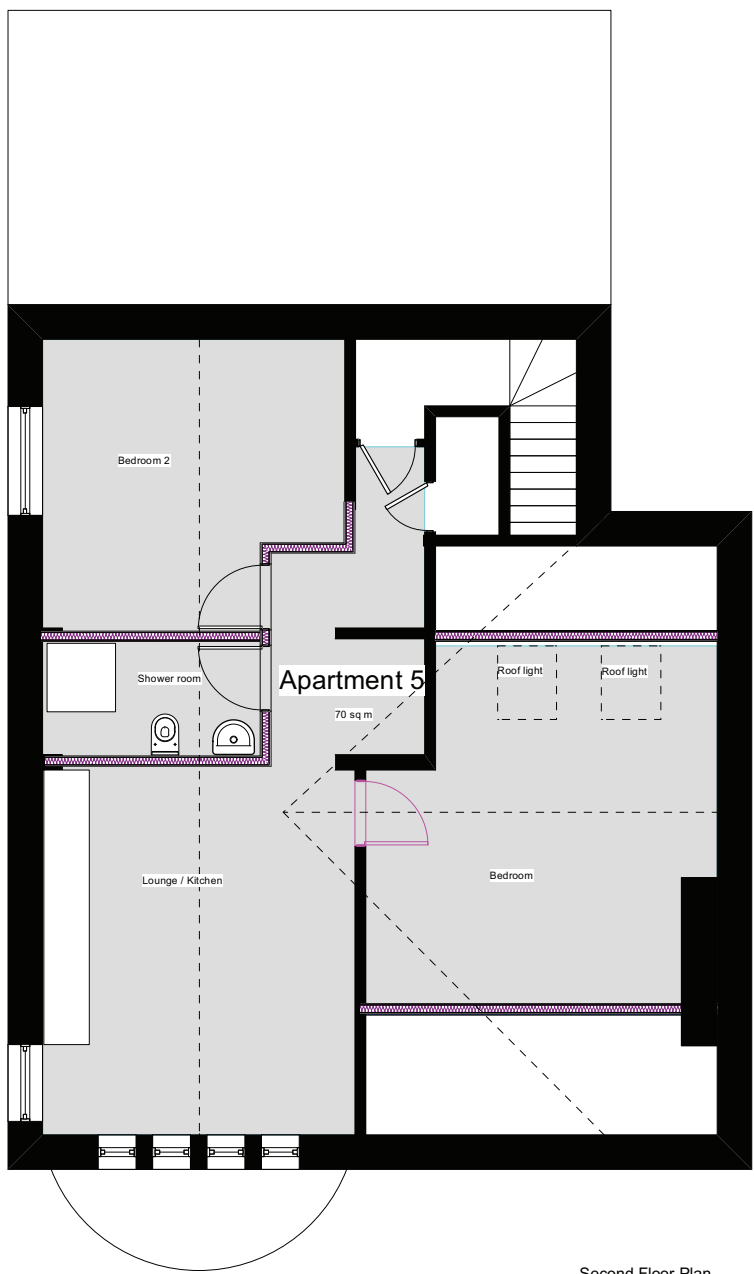

Second Floor Plan

Skerryvore Designs Ltd
skerryvoredesigns.co.uk

Phone **01633 897922**
Mobile **07816 934352**
contact@skerryvoredesigns.co.uk

JOB
TITLE 13 Clytha Square
Newport
NP20 2EF

DRAWING
TITLE Proposed Details

DRAWING No. SD1045 03B

SCALE 1:100 @ A2

DATE March 2026

A. Chimneys added
B. Rooflights added