




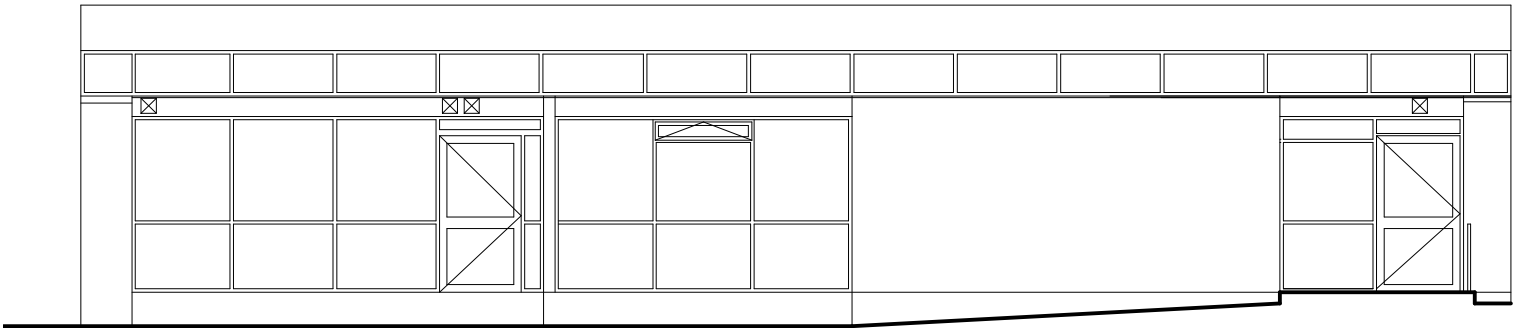

NORTH ELEVATION

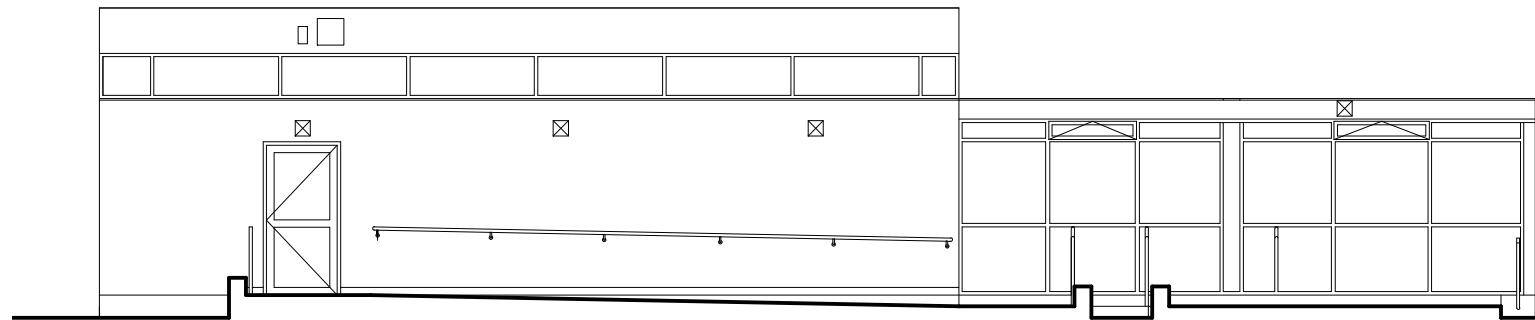

EAST ELEVATION

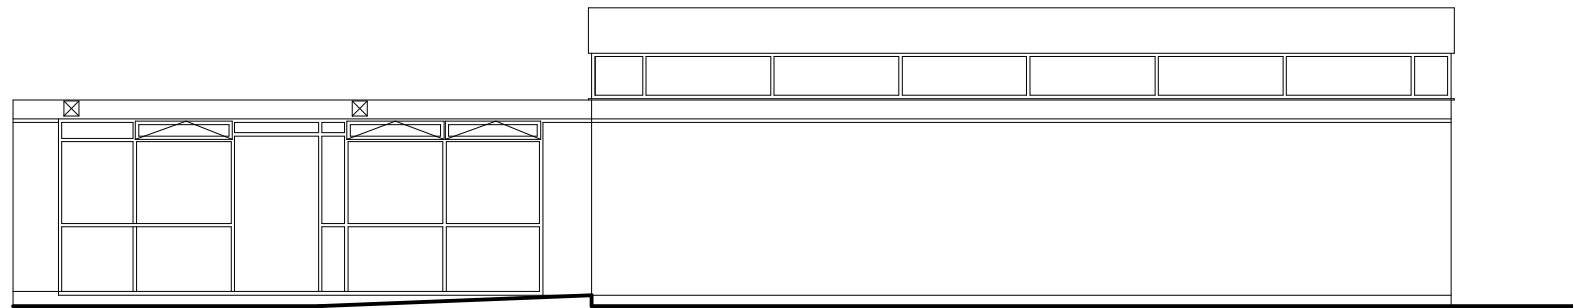

WEST ELEVATION



NORTH / EAST ELEVATION



NORTH / WEST ELEVATION



EAST ELEVATION



NORTH / WEST ELEVATION

EXITING EXTERNAL FINISHES
External Walls - Face Brick
Windows and Doors- White PVC Frames with blue panels
Fascia - Blue

NOTE:
External security lighting to be relocated

THIS DRAWING IS PRODUCED FOR USE IN THIS PROJECT ONLY AND MAY NOT BE USED FOR ANY OTHER PURPOSE. NPS PROPERTY CONSULTANTS LTD ACCEPT NO LIABILITY FOR THE USE OF THIS DRAWING OTHER THAN THE PURPOSE FOR WHICH IT WAS INTENDED IN CONNECTION WITH THIS PROJECT AS RECORDED IN THE 'PURPOSE FOR ISSUE' AND 'FILE STATUS CODE'.

THIS DRAWING MAY NOT BE REPRODUCED IN ANY FORM WITHOUT PRIOR WRITTEN AGREEMENT OF NPS PROPERTY CONSULTANTS LTD.

© CROWN COPYRIGHT AND DATABASE RIGHTS 2025
ORDNANCE SURVEY LICENCE NUMBER:-

ORIGINAL
SHEET SIZE

A3

FIRST ISSUE

P0	REV	DRAWN	DATE	CHECKED	DATE	APPROVED	DATE

CLIENT
CHILDREN and YOUNG
PEOPLE SERVICES

PROJECT
BETTWS LIBRARY
SECURITY MEASURES

TITLE
EXISTING ELEVATIONS



Newport Norse
1st Floor, Caradog House, Clappa Park,
Newport, Wales, NP10 8UG,
Tel: 01633 240405;
web:www.norsegroup.co.uk

SCALES 1:100
DISCIPLINE ARCH
PROJECT NUMBER 00-0-0000

DRAWING NUMBER NPS-00-00-DR-A(**)-003
REV CODE P 1

STATUS CODE S0
PURPOSE OF ISSUE PLANNING APPROVAL
DRAWN glb