




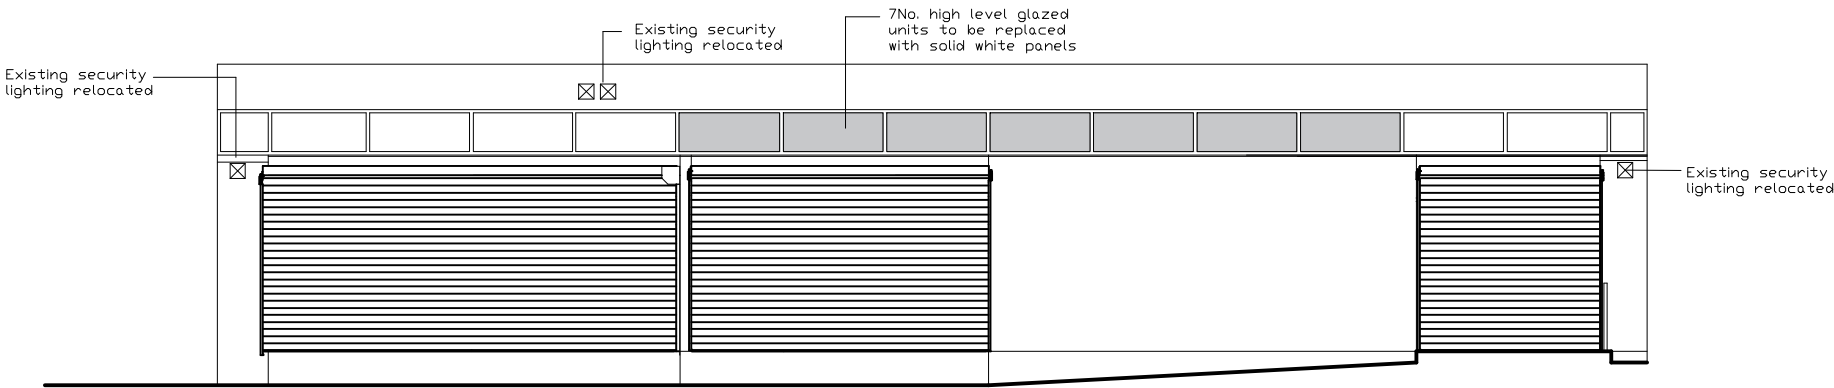

NORTH ELEVATION

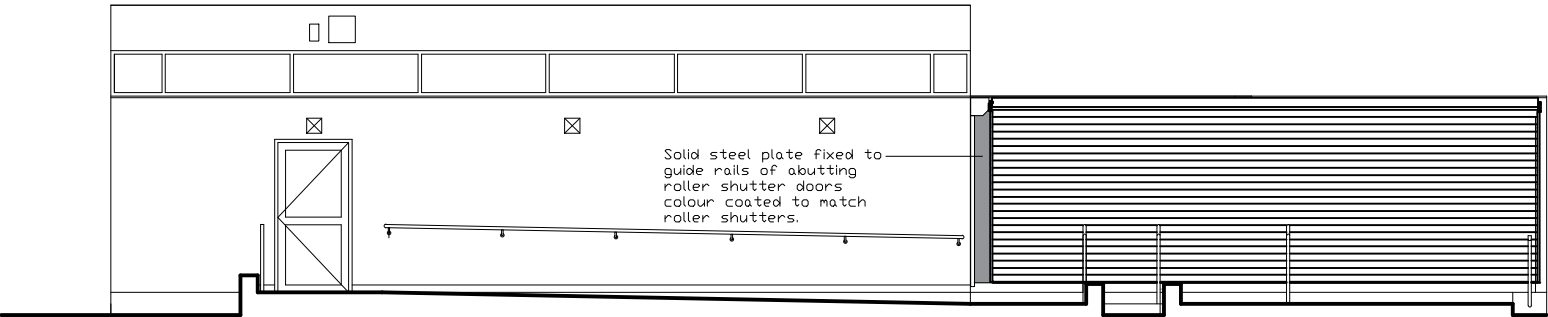

EAST ELEVATION

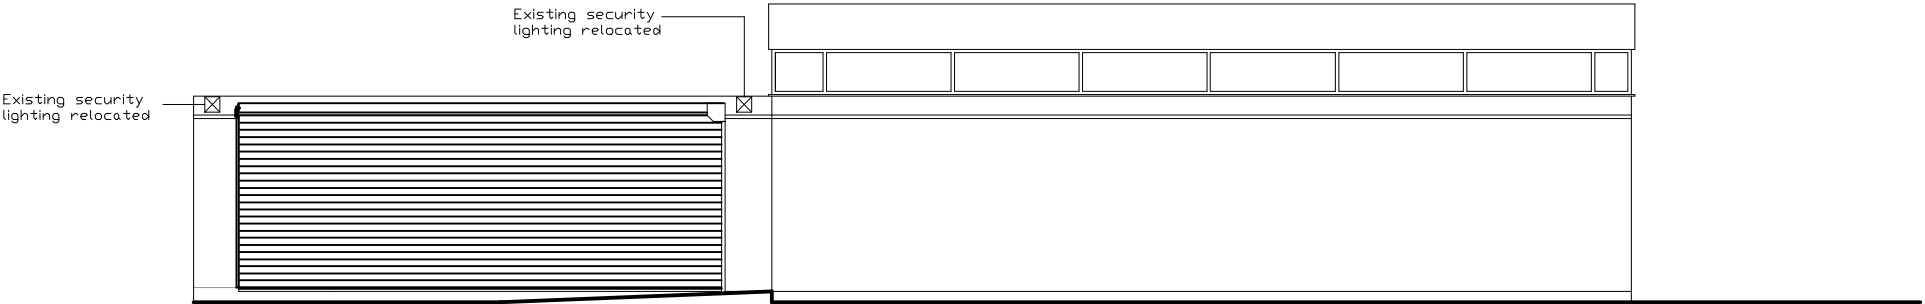

WEST ELEVATION

PROPOSED EXTERNAL FINISHES
External Walls - Face Brick
Windows and Doors- White PVC Frames with blue panels
Fascia - Blue
Security Shutters - Colour coated steel, colour to be confirmed

NOTE:
External security lighting to be relocated

THIS DRAWING IS PRODUCED FOR USE IN THIS PROJECT ONLY AND MAY NOT BE USED FOR ANY OTHER PURPOSE. NPS PROPERTY CONSULTANTS LTD ACCEPT NO LIABILITY FOR THE USE OF THIS DRAWING OTHER THAN THE PURPOSE FOR WHICH IT WAS INTENDED IN CONNECTION WITH THIS PROJECT AS RECORDED IN THE 'PURPOSE FOR ISSUE' AND 'FILE STATUS CODE'.

THIS DRAWING MAY NOT BE REPRODUCED IN ANY FORM WITHOUT PRIOR WRITTEN AGREEMENT OF NPS PROPERTY CONSULTANTS LTD.

© CROWN COPYRIGHT AND DATABASE RIGHTS 2025
ORDNANCE SURVEY LICENCE NUMBER: -

ORIGINAL SHEET SIZE
A3

FIRST ISSUE							
P0							
REV	DRAWN	DATE	CHECKED	DATE	APPROVED	DATE	

CLIENT	CHILDREN and YOUNG PEOPLE SERVICES
PROJECT	BETTWS LIBRARY SECURITY MEASURES

TITLE	PROPOSED ELEVATIONS
-------	---------------------



Newport Norse
1st Floor, Caradog House, Clappa Park,
Newport, Wales, NP10 8UG,
Tel: 01633 240405;
web:www.norsegroup.co.uk

SCALES	DISCIPLINE	PROJECT NUMBER
1:100	ARCH	00-0-0000
DRAWING NUMBER		REV CODE
NPS-00-00-DR-A(**)-004		P 1
STATUS CODE	PURPOSE OF ISSUE	DRAWN
S0	CONTRACTS PROPOSALS	glb