



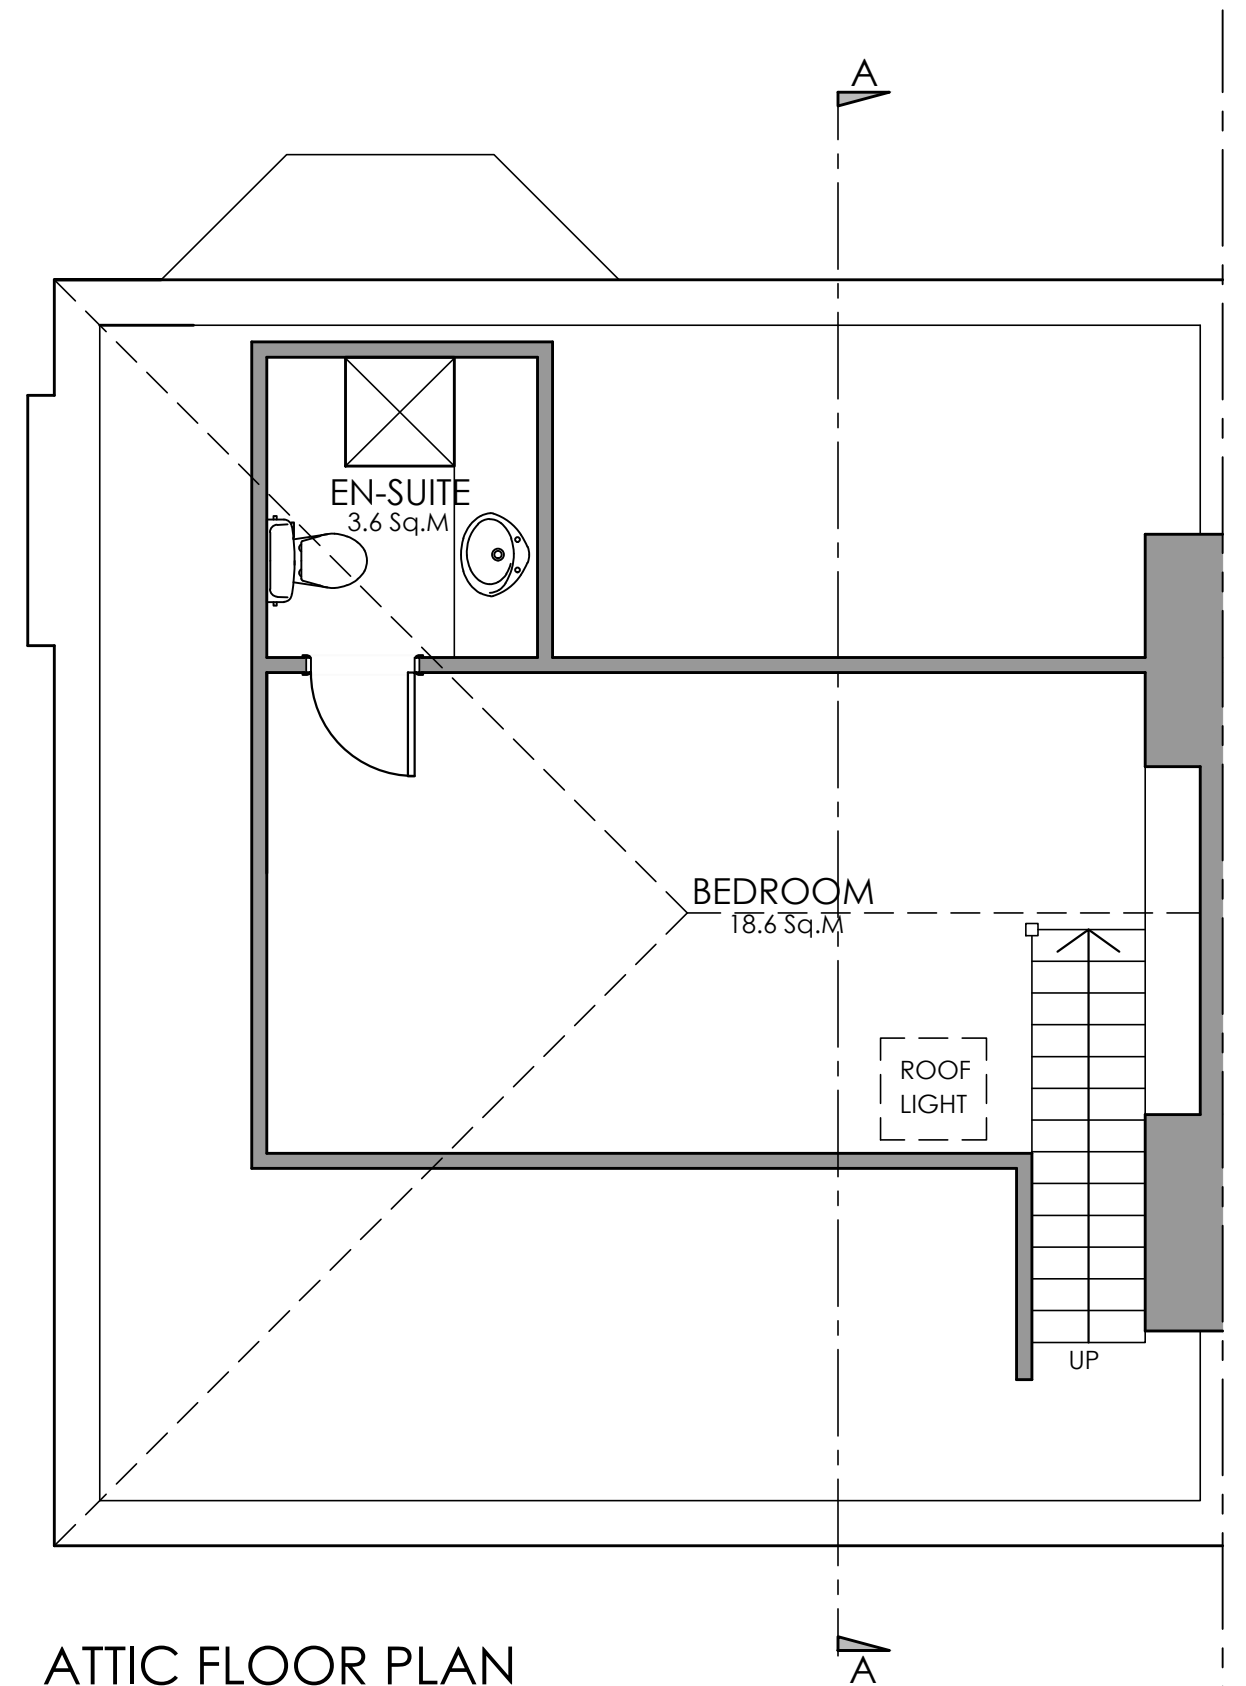

ISSUED FOR:

**Certificate of Lawful
Development
Application Use**

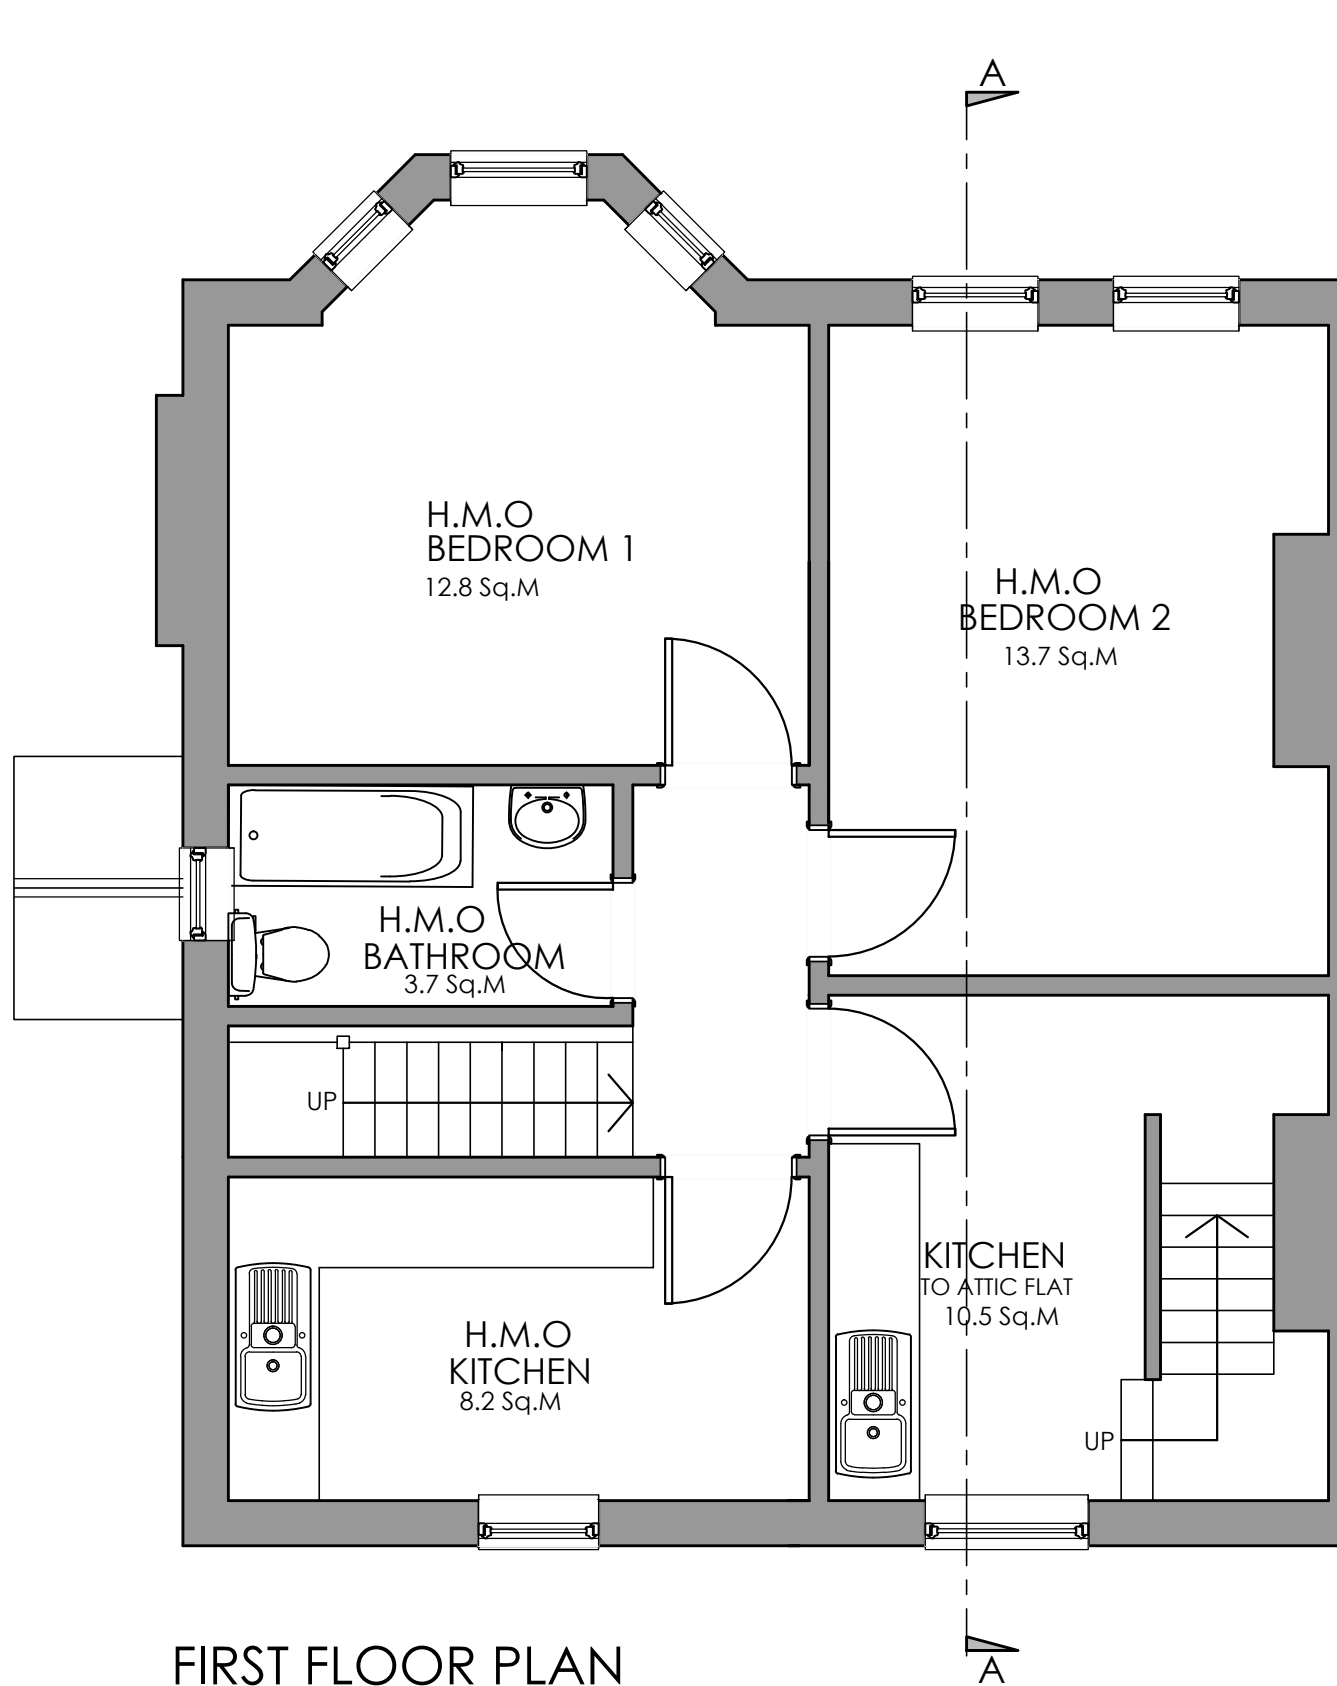

51 CARDIFF ROAD
NEWPORT
NP20 2EN

FLOOR PLANS 2 of 2

DATE:
November 2024

DRAWN BY:
P.P.

SCALE(S):
1:50 @ A3

DRAWING NO:
24-128/P/04

REV:
-