


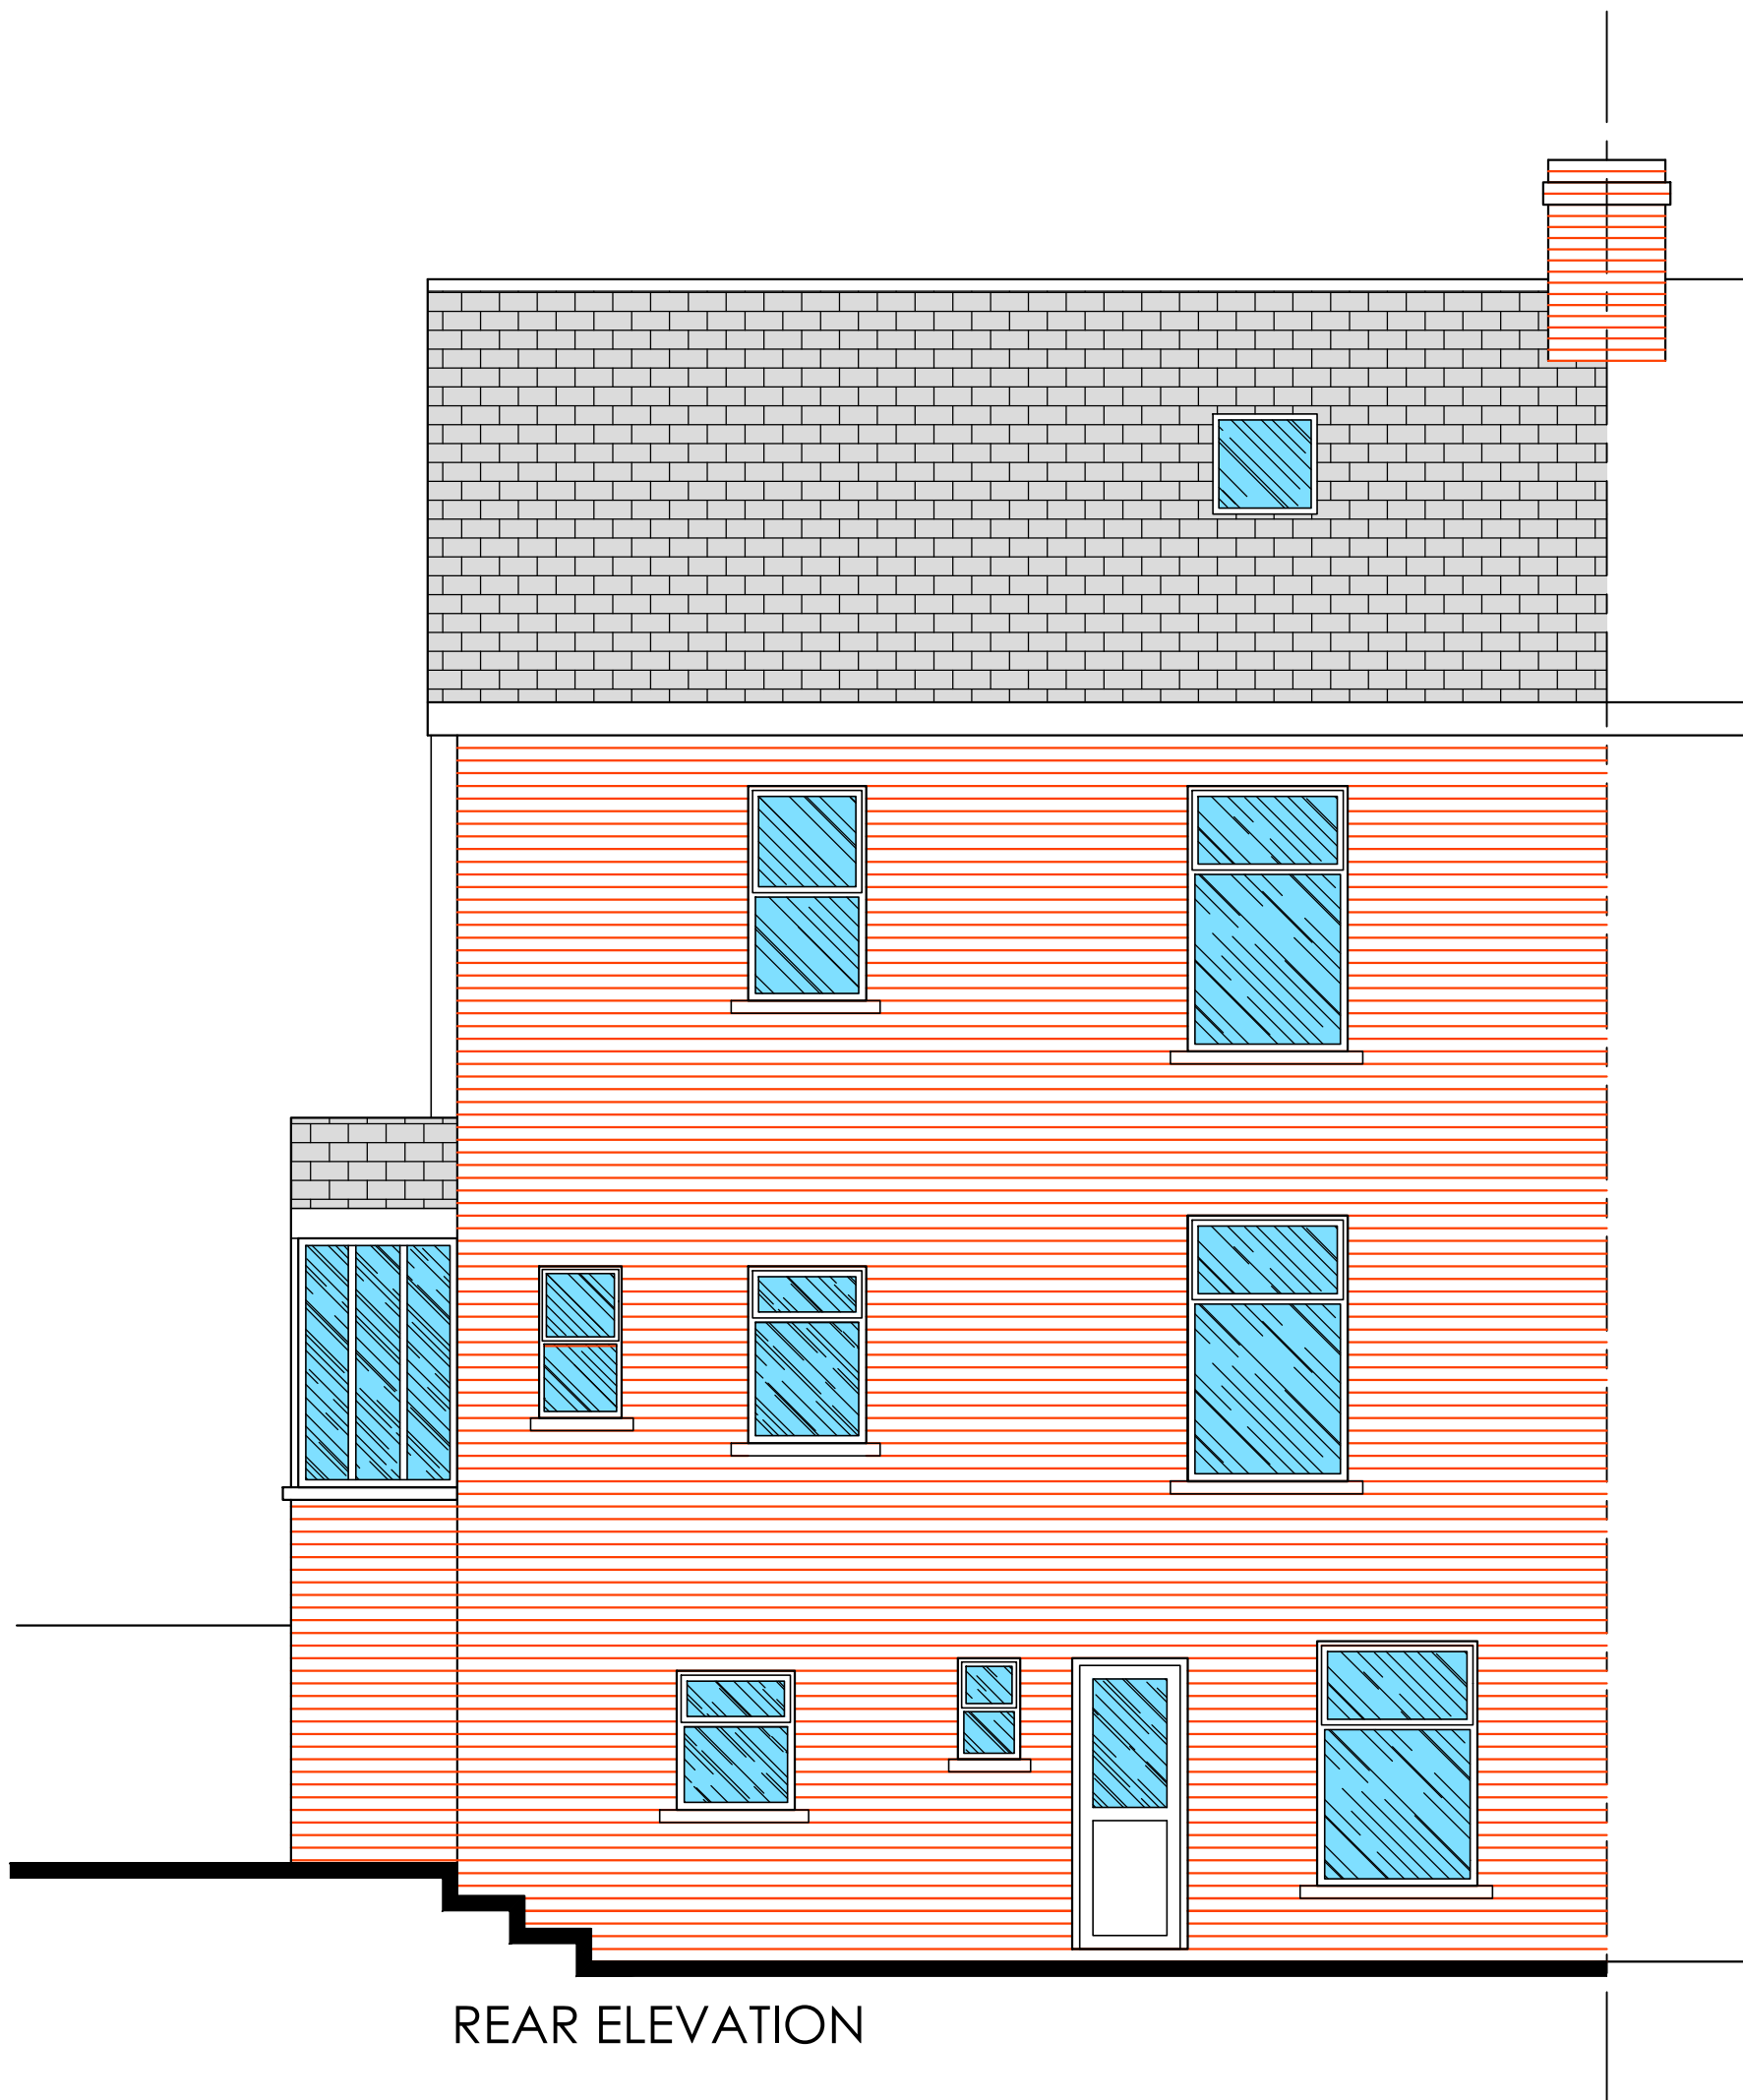

REAR ELEVATION

REAR ELEVATION

DATE:
November 2024

DRAWN BY:
P.P.

SCALE(S):
1:50 @ A3

DRAWING NO:
24-128/P/08

REV: