


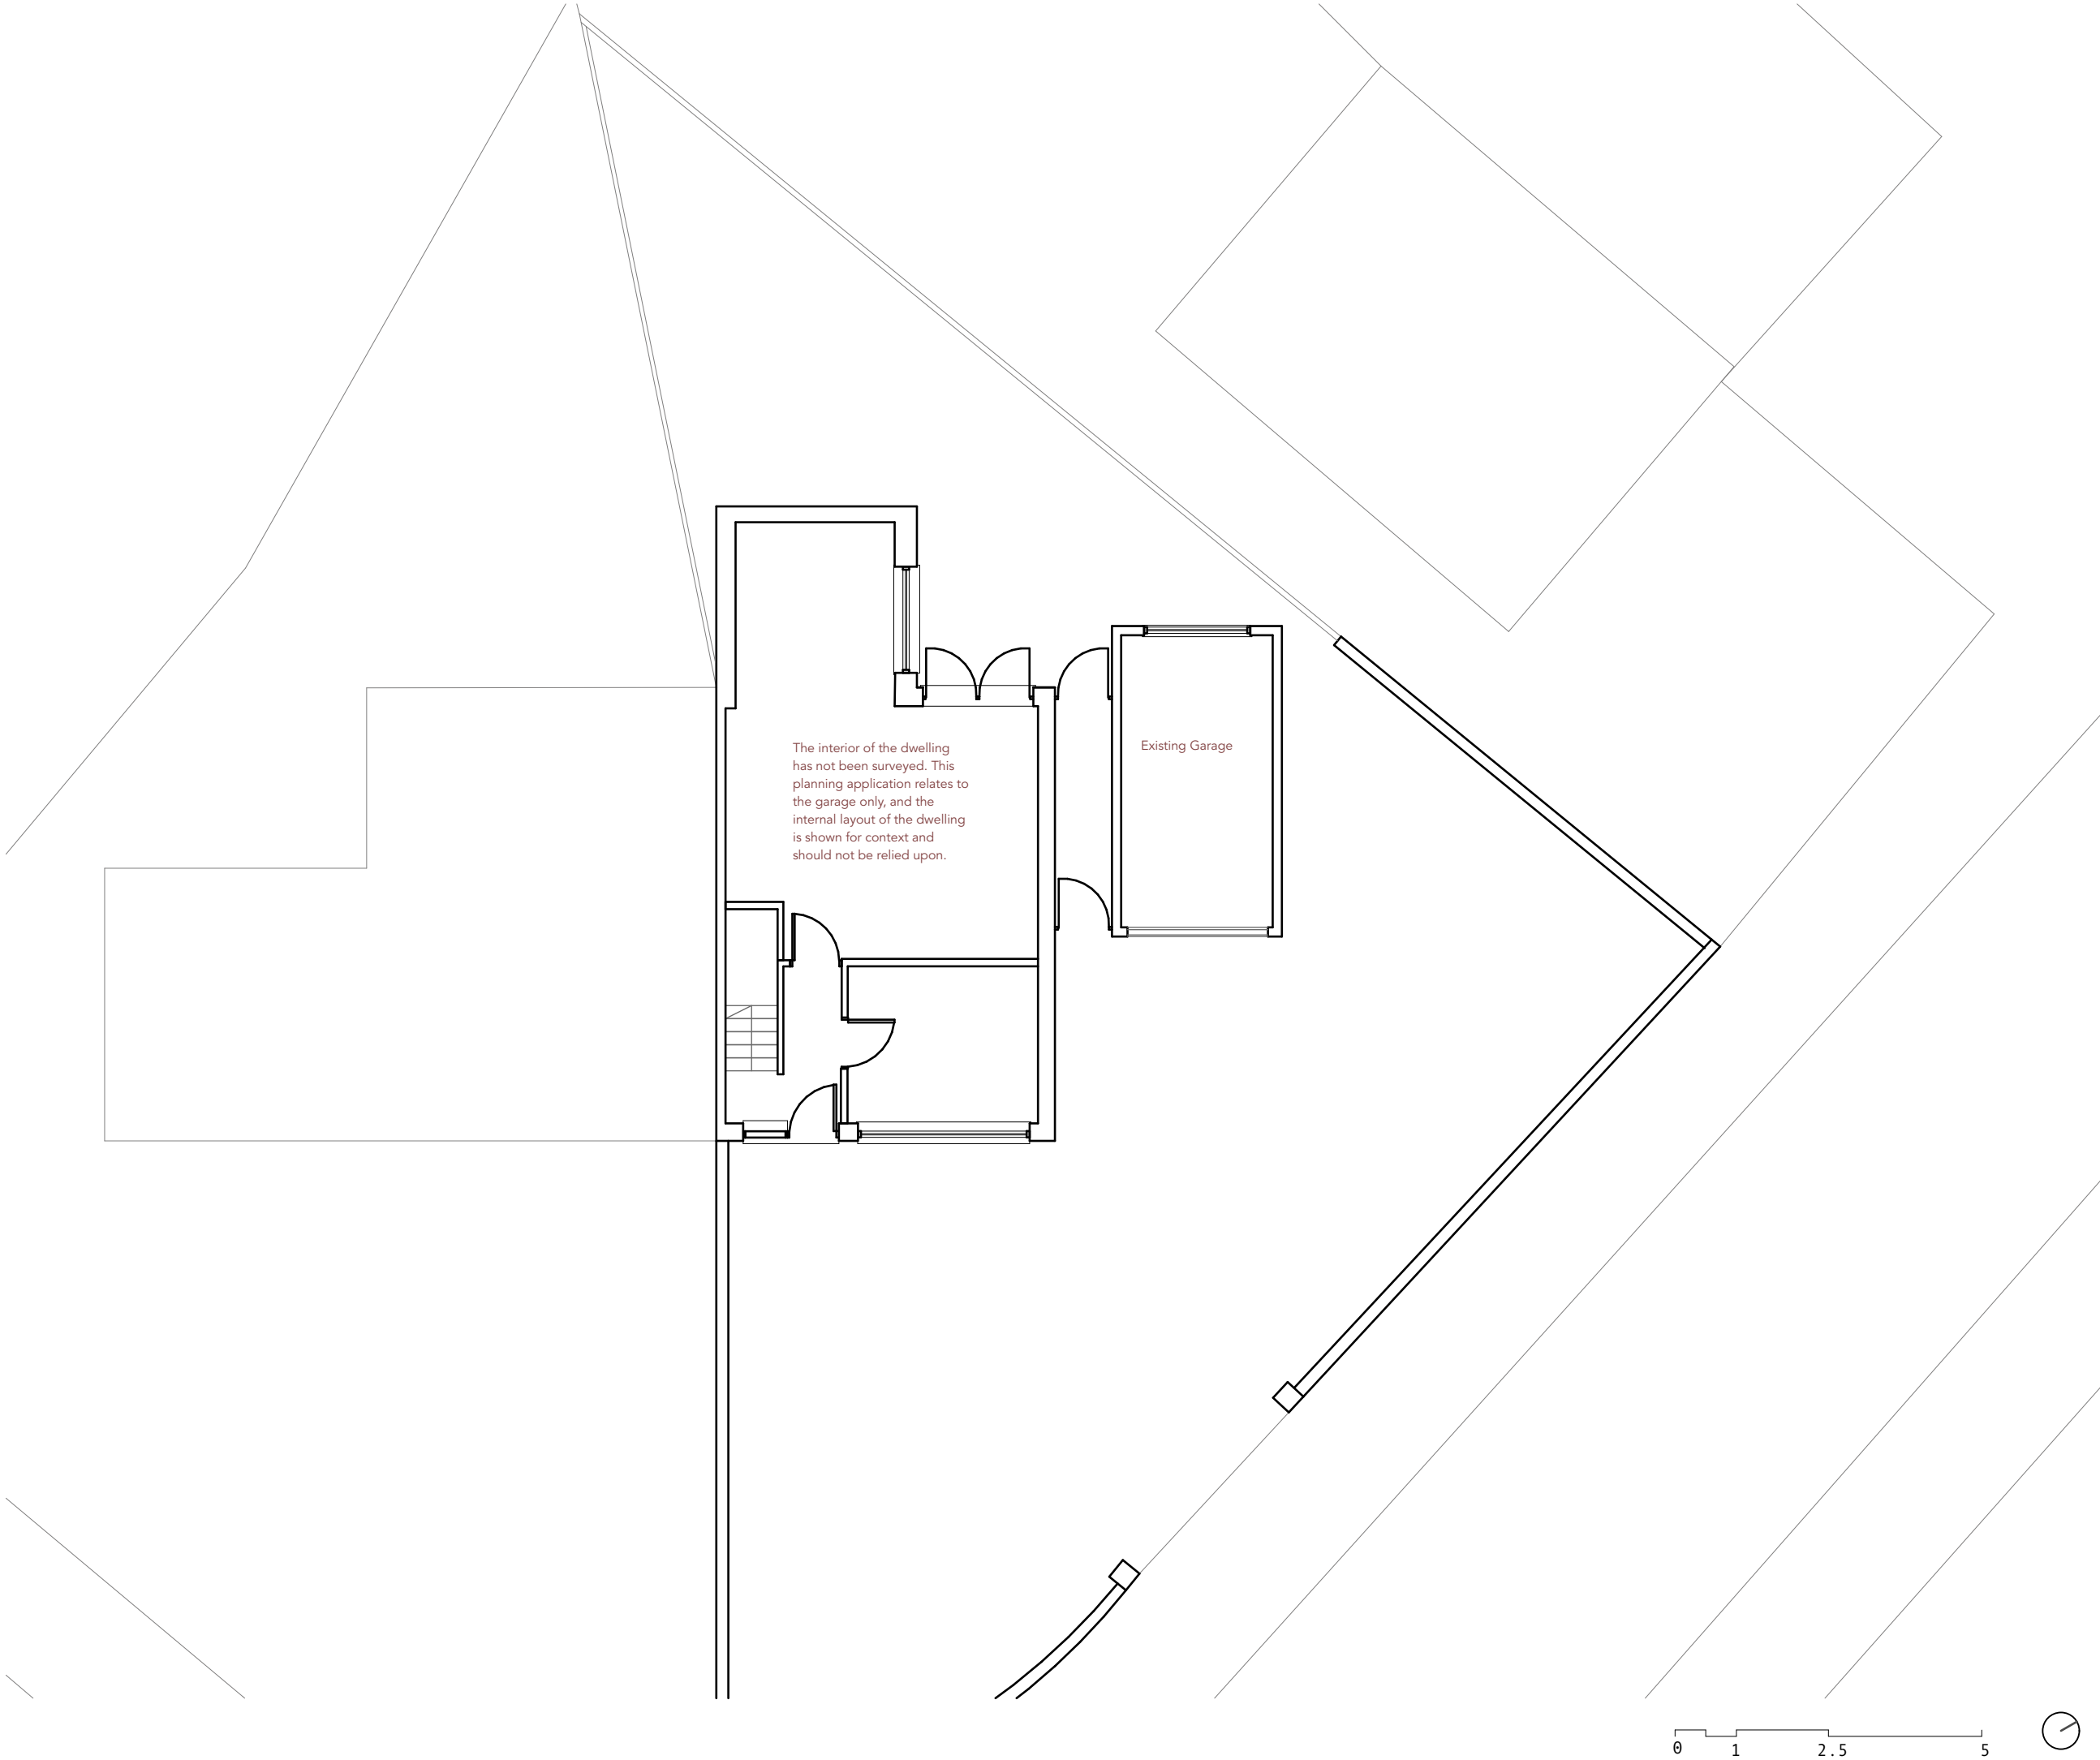

This drawing, electronic file & content is copyright of Benham Architects.
All rights reserved. You may not, except with our express written permission, copy, distribute or commercially exploit the content, nor may you transmit it or store it in a website or other form of electronic retrieval system.
Do not scale from this drawing. All dimensions to be checked onsite prior to commencement of works.

B	Planning Issue	BA	22.09.26
A	Planning Issue	BA	16.09.26
Rev	Description	Issued by	Date

Originator

BENHAM ARCHITECTS
13 St Andrews Crescent
Suite 7
Cardiff CF10 2DB
07970 035 735
design@benhamarchitects.com

Scale Status

1:100 @A3 PLANNING

Project

76 Hillview Crescent

Client

Michal Nerko

Drawing Title

Existing Site Plan

Drawing Number

2626-E-101 - B

0 1 2.5 5

