



76 Hill View Crescent

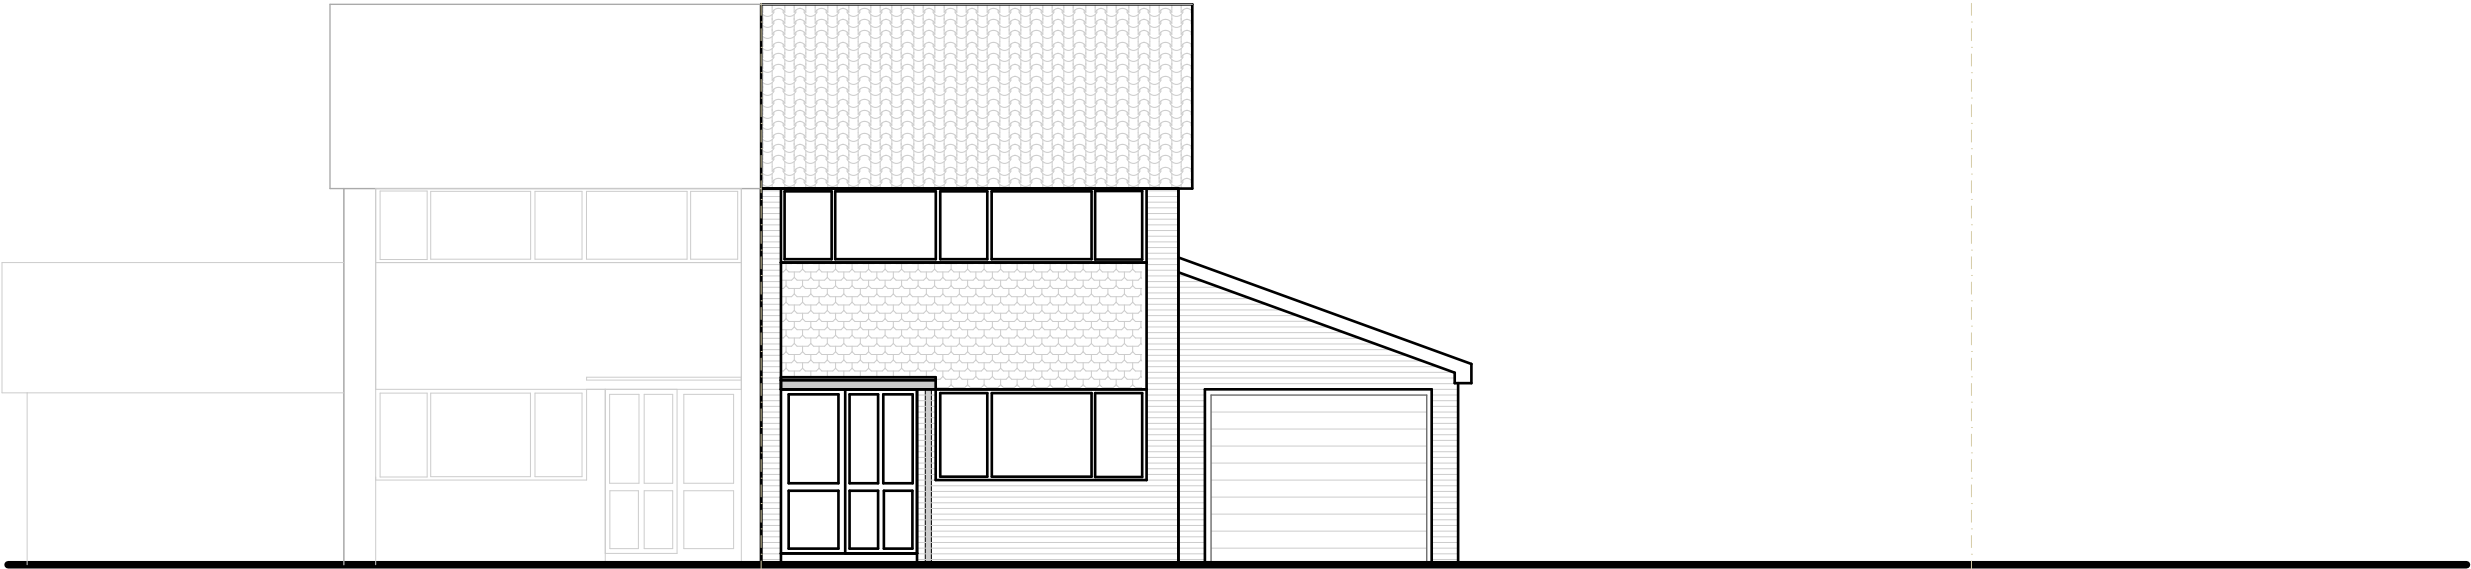

Proposed front elevation

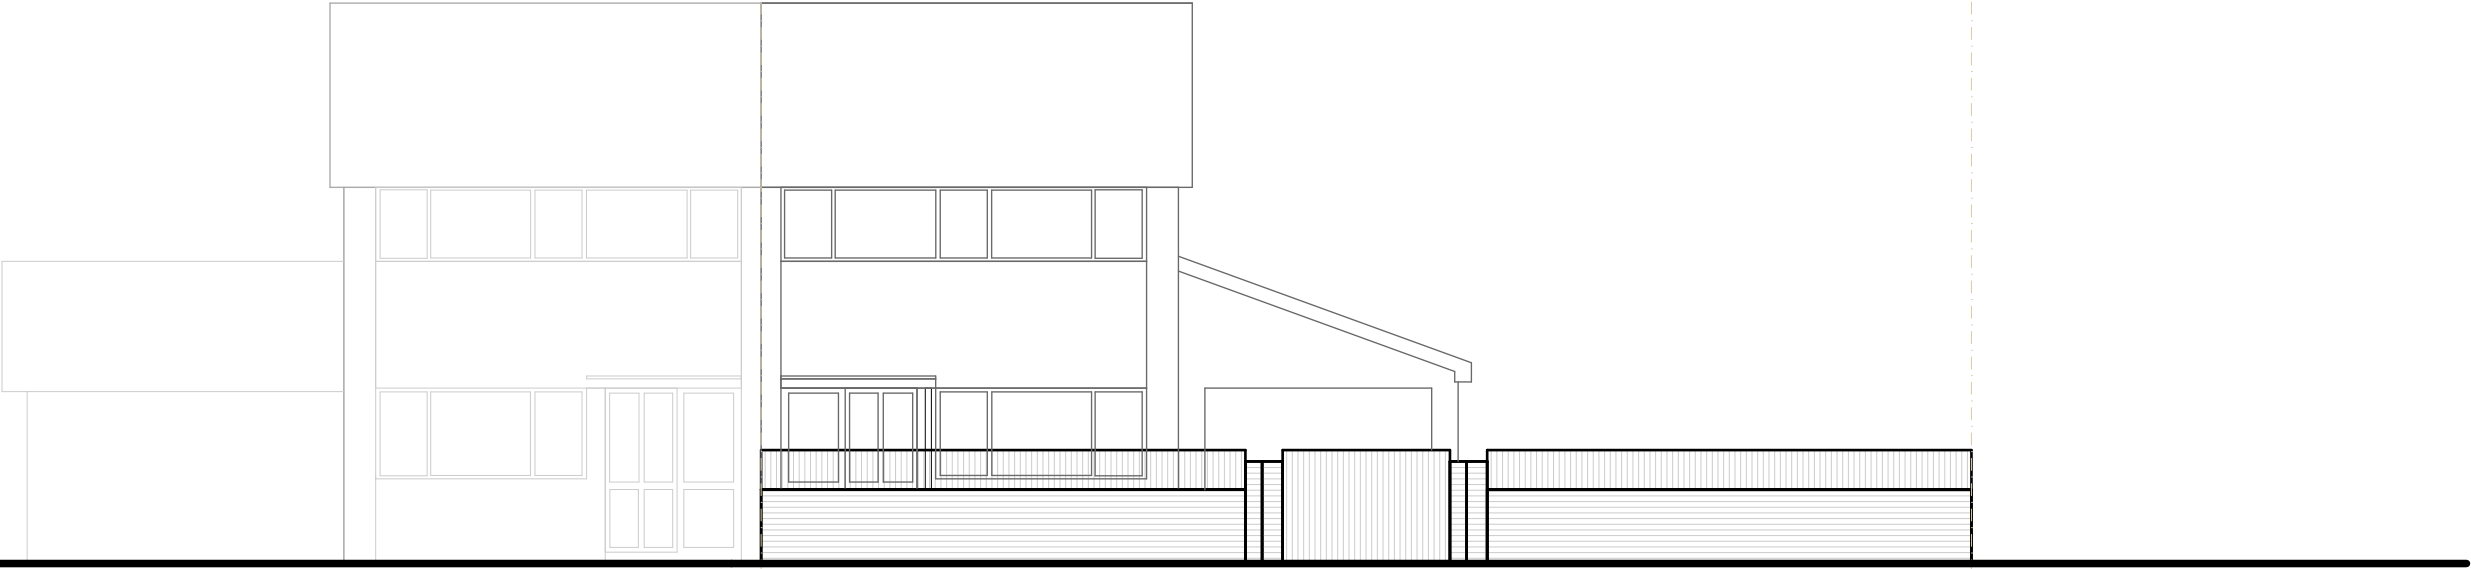

Proposed front elevation_Street View

0 1 2.5 5

B	Planning Issue	BA	22.09.26
A	Planning Issue	BA	16.09.26
Rev	Description	Issued by	Date
Originator			

BENHAM ARCHITECTS
13 St Andrews Crescent
Suite 7
Cardiff CF10 2DB
07970 035 735
design@benhamarchitects.com

Scale Status

1:100 @A3 PLANNING

Project
76 Hillview Crescent

Client
Michal Nerko

Drawing Title
Proposed Elevations Sheet 1

Drawing Number
2626-P-120 - B