


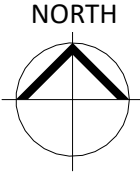


Existing Site Plan
1 : 500



Proposed Site Plan
1 : 500



Site Location Plan
1 : 1250

 

REV.	DATE	DESCRIPTION	BY
CLIENT Mr G Atwick & Ms A Wood			DRAWN HME
			CHECKED AJ

Sustainable
Studio
Architects

1 Gold Tops, Newport NP20 4PG
www.sustainablestudio.co.uk
© Sustainable Studio Architects 2024

PROJECT
**1 Oakfield
Caerleon
Newport
NP18 3DP**

DRAWING TITLE
Site Location Plan & Block Plans

DRAWING STATUS PL : PLANNING	SCALE As indicated @ A3
DRAWING NUMBER PL-001	REVISION