





EXISTING MATERIALS

REF.	ELEMENT	MATERIAL
1.	Roof	Clay Pantile
2.	Roof	White uPVC Fascia and Rainwater goods
3.	Walls	Beige Render
4.	Walls	Terracotta Hexagonal Wall Tiles
5.	Walls	Stone Cladding
6.	Walls	White uPVC
7.	Window	White uPVC Frame
8.	Door	White uPVC Frame
9.	Door	Brown uPVC Frame
10.	Window	Brown uPVC Frame

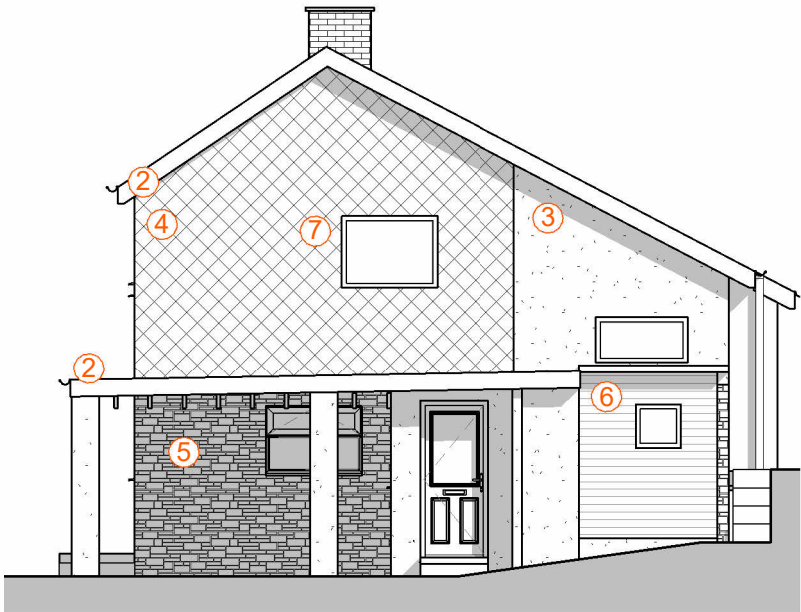

Existing East Elevation
1 : 100

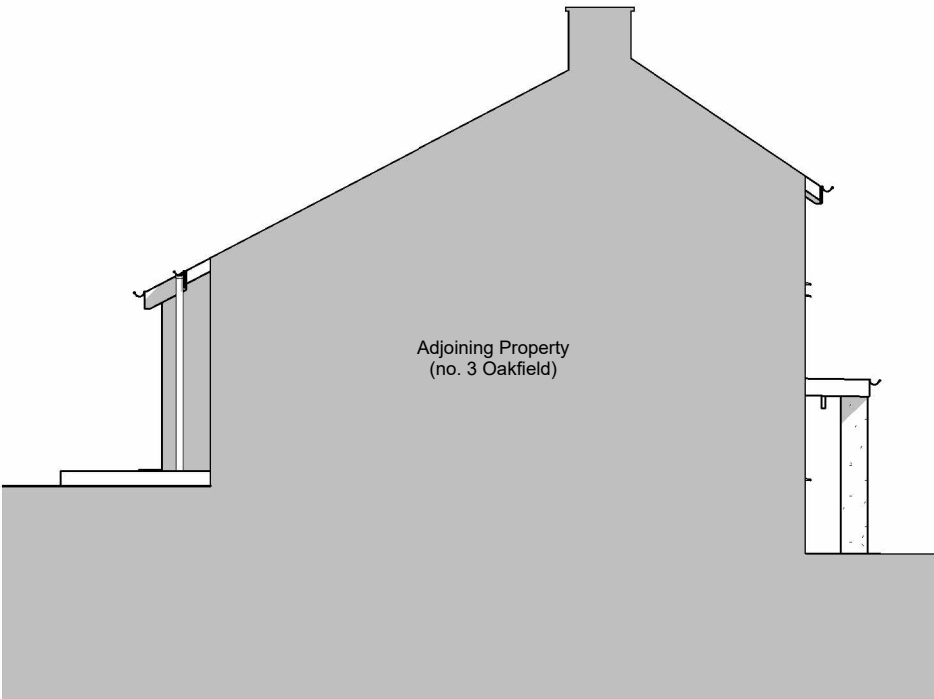


Existing West Elevation
1 : 100



Existing South Elevation
1 : 100



Existing North Elevation
1 : 100

 

REV.	DATE	DESCRIPTION	BY

CLIENT
Mr G Atwick & Ms A Wood

DRAWN
HME

CHECKED
AJ

SSA Sustainable Studio Architects
1 Gold Tops, Newport NP20 4PG
www.sustainablestudio.co.uk
© Sustainable Studio Architects 2024

PROJECT
1 Oakfield
Caerleon
Newport
NP18 3DP

DRAWING TITLE
Existing Elevations

DRAWING STATUS PL : PLANNING	SCALE As indicated @ A3
DRAWING NUMBER PL-003	REVISION