


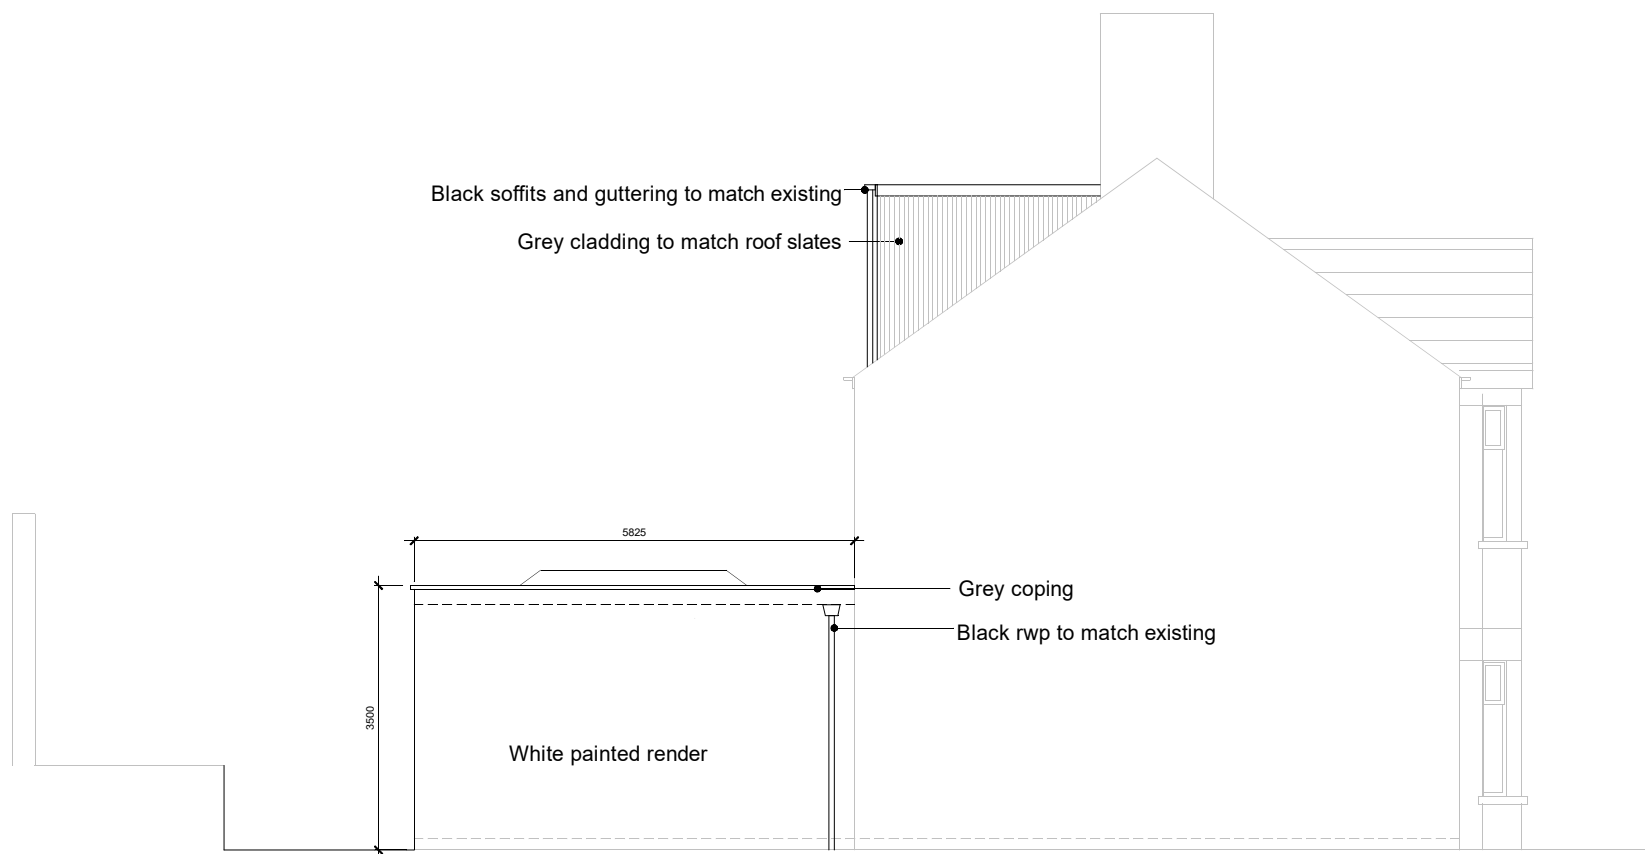

SIDE ELEVATION (WEST)



FRONT ELEVATION

CLIENT	AMENDMENT	PROJECT		
MARTIN DUFFY	A: External Finishes Added 30/04/25.	11 DREWSLAND PARK ROAD, NEWPORT NP20 4FE		
Anthony Dring Structural Engineer & Building Consultant 7 Churchill Close, Lisvane, Cardiff CF14 0EP. Email: info@anthonydring.co.uk		TITLE		
		PROPOSED ELEVATIONS 2 of 2		
		DRAWING No.	SCALE	DATE
		23/103/P4/2A	1:100 @ A3	04/03/25