




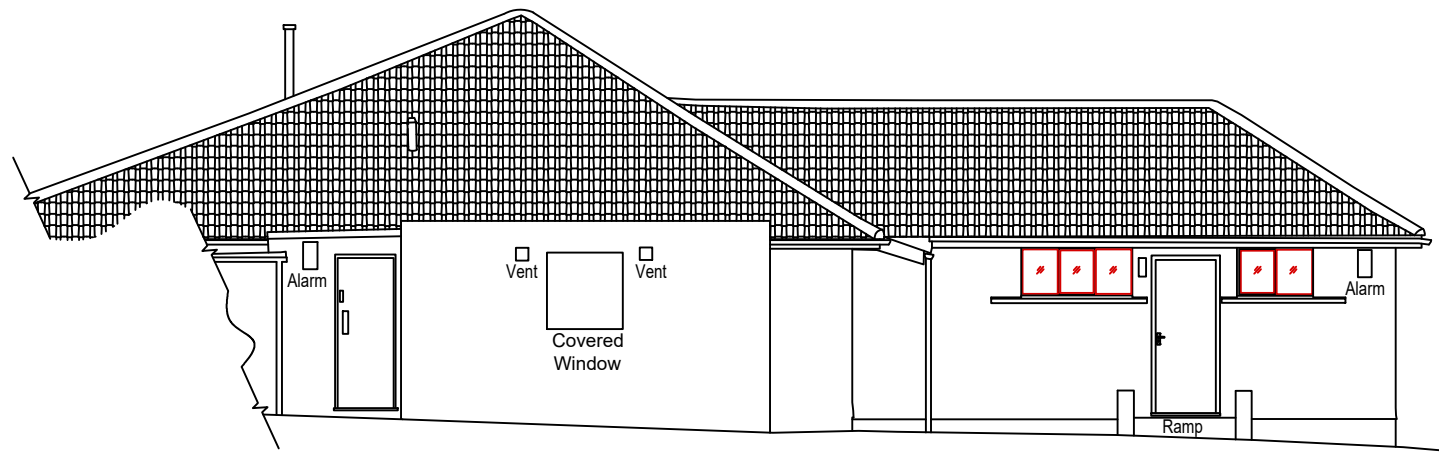


Datum 45.00m
North West Elevation

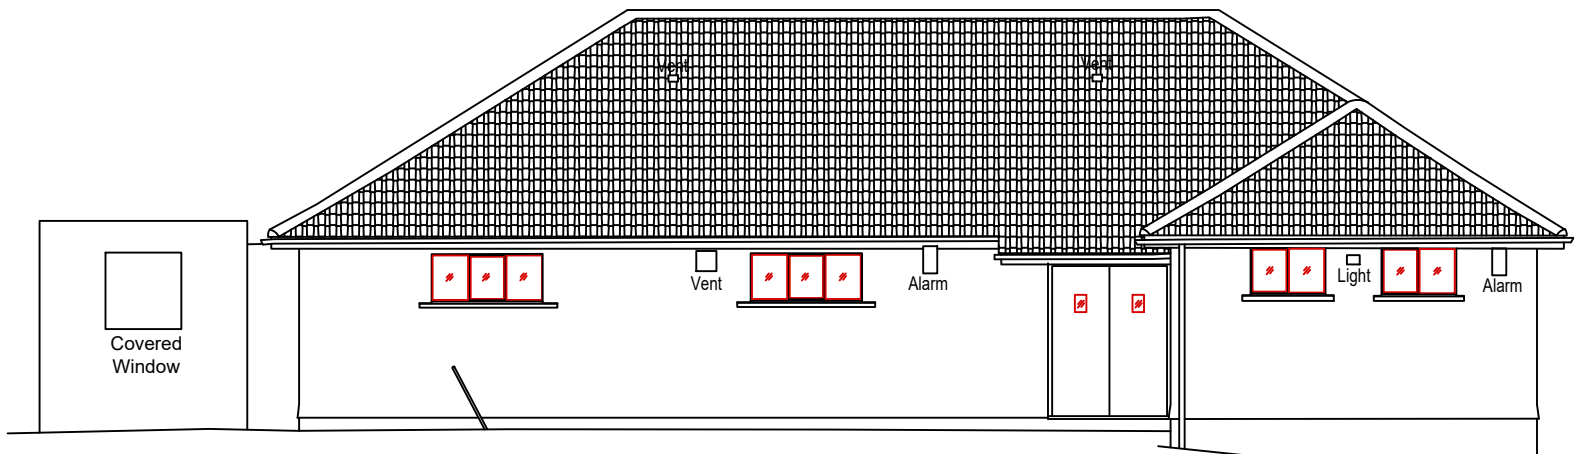


Datum 45.00m
South West Elevation

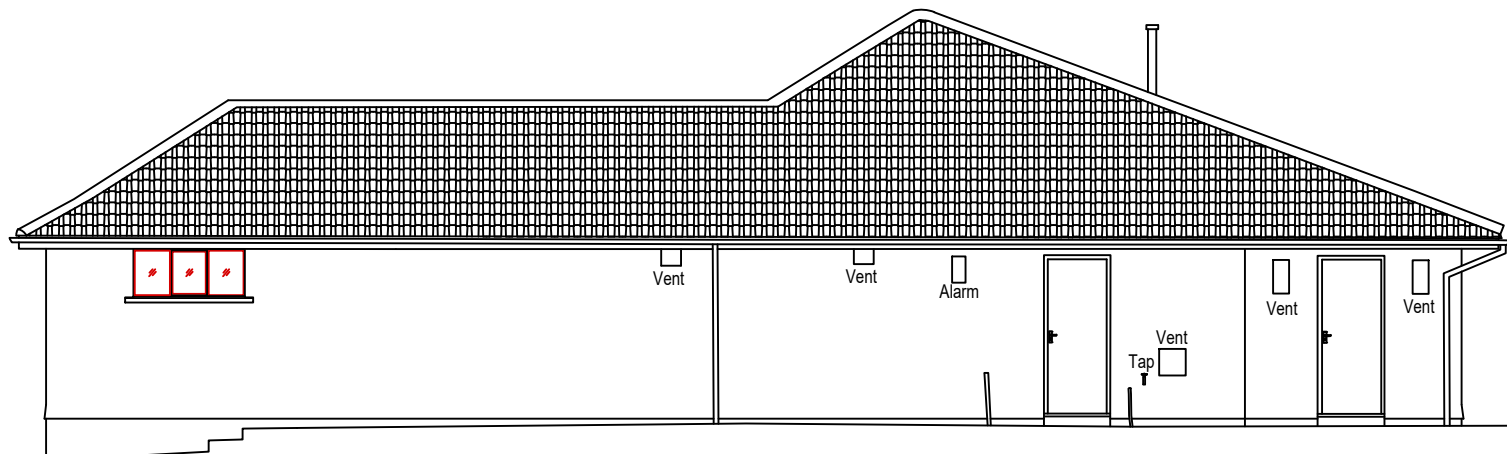


Datum 45.00m
South East Elevation

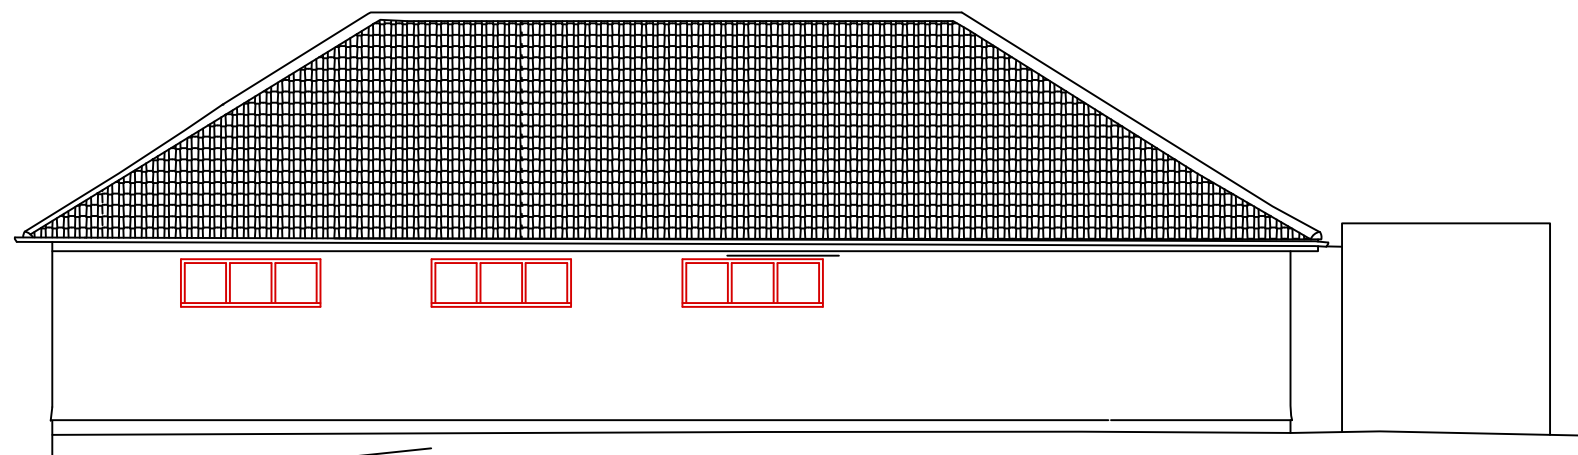

Datum 45.00m
North East Elevation

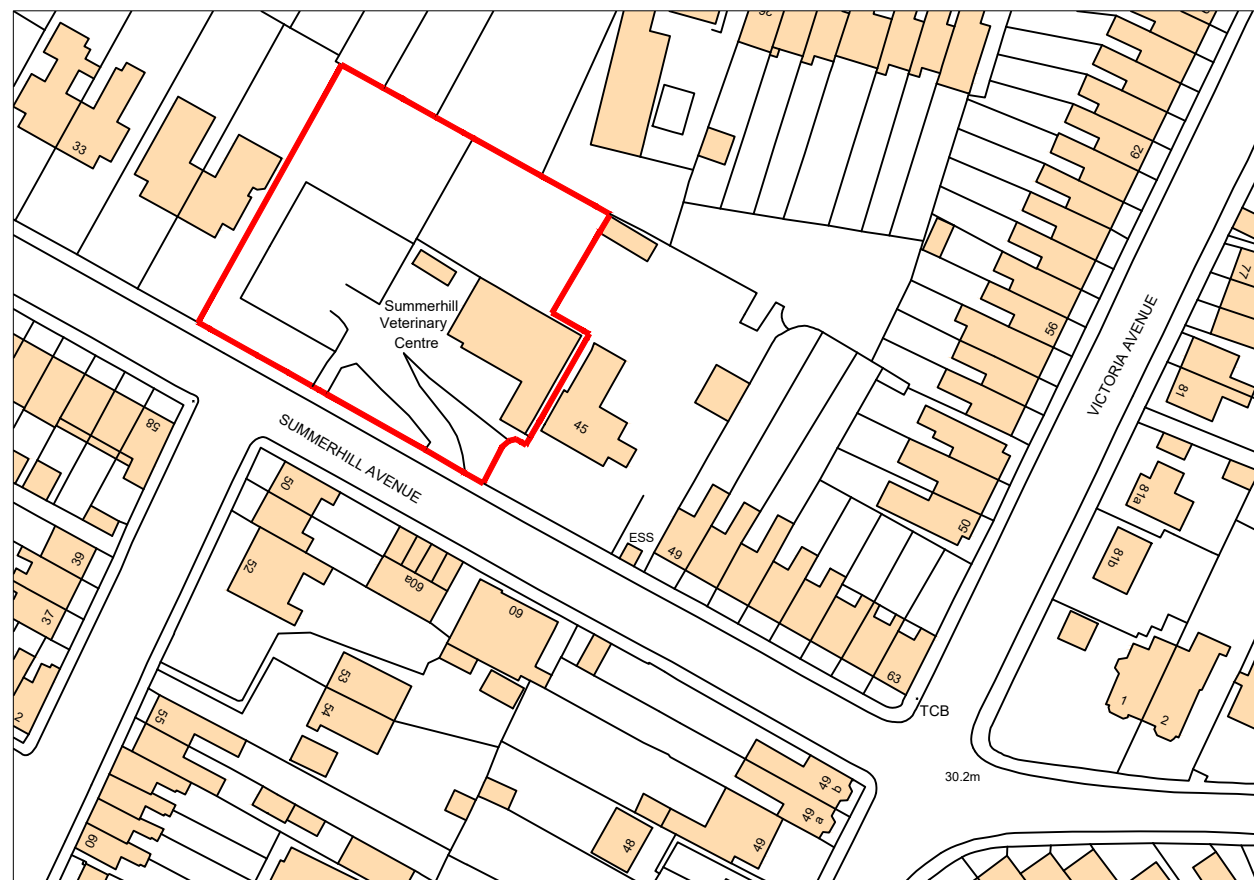


Location Plan
1:1250 @ A1

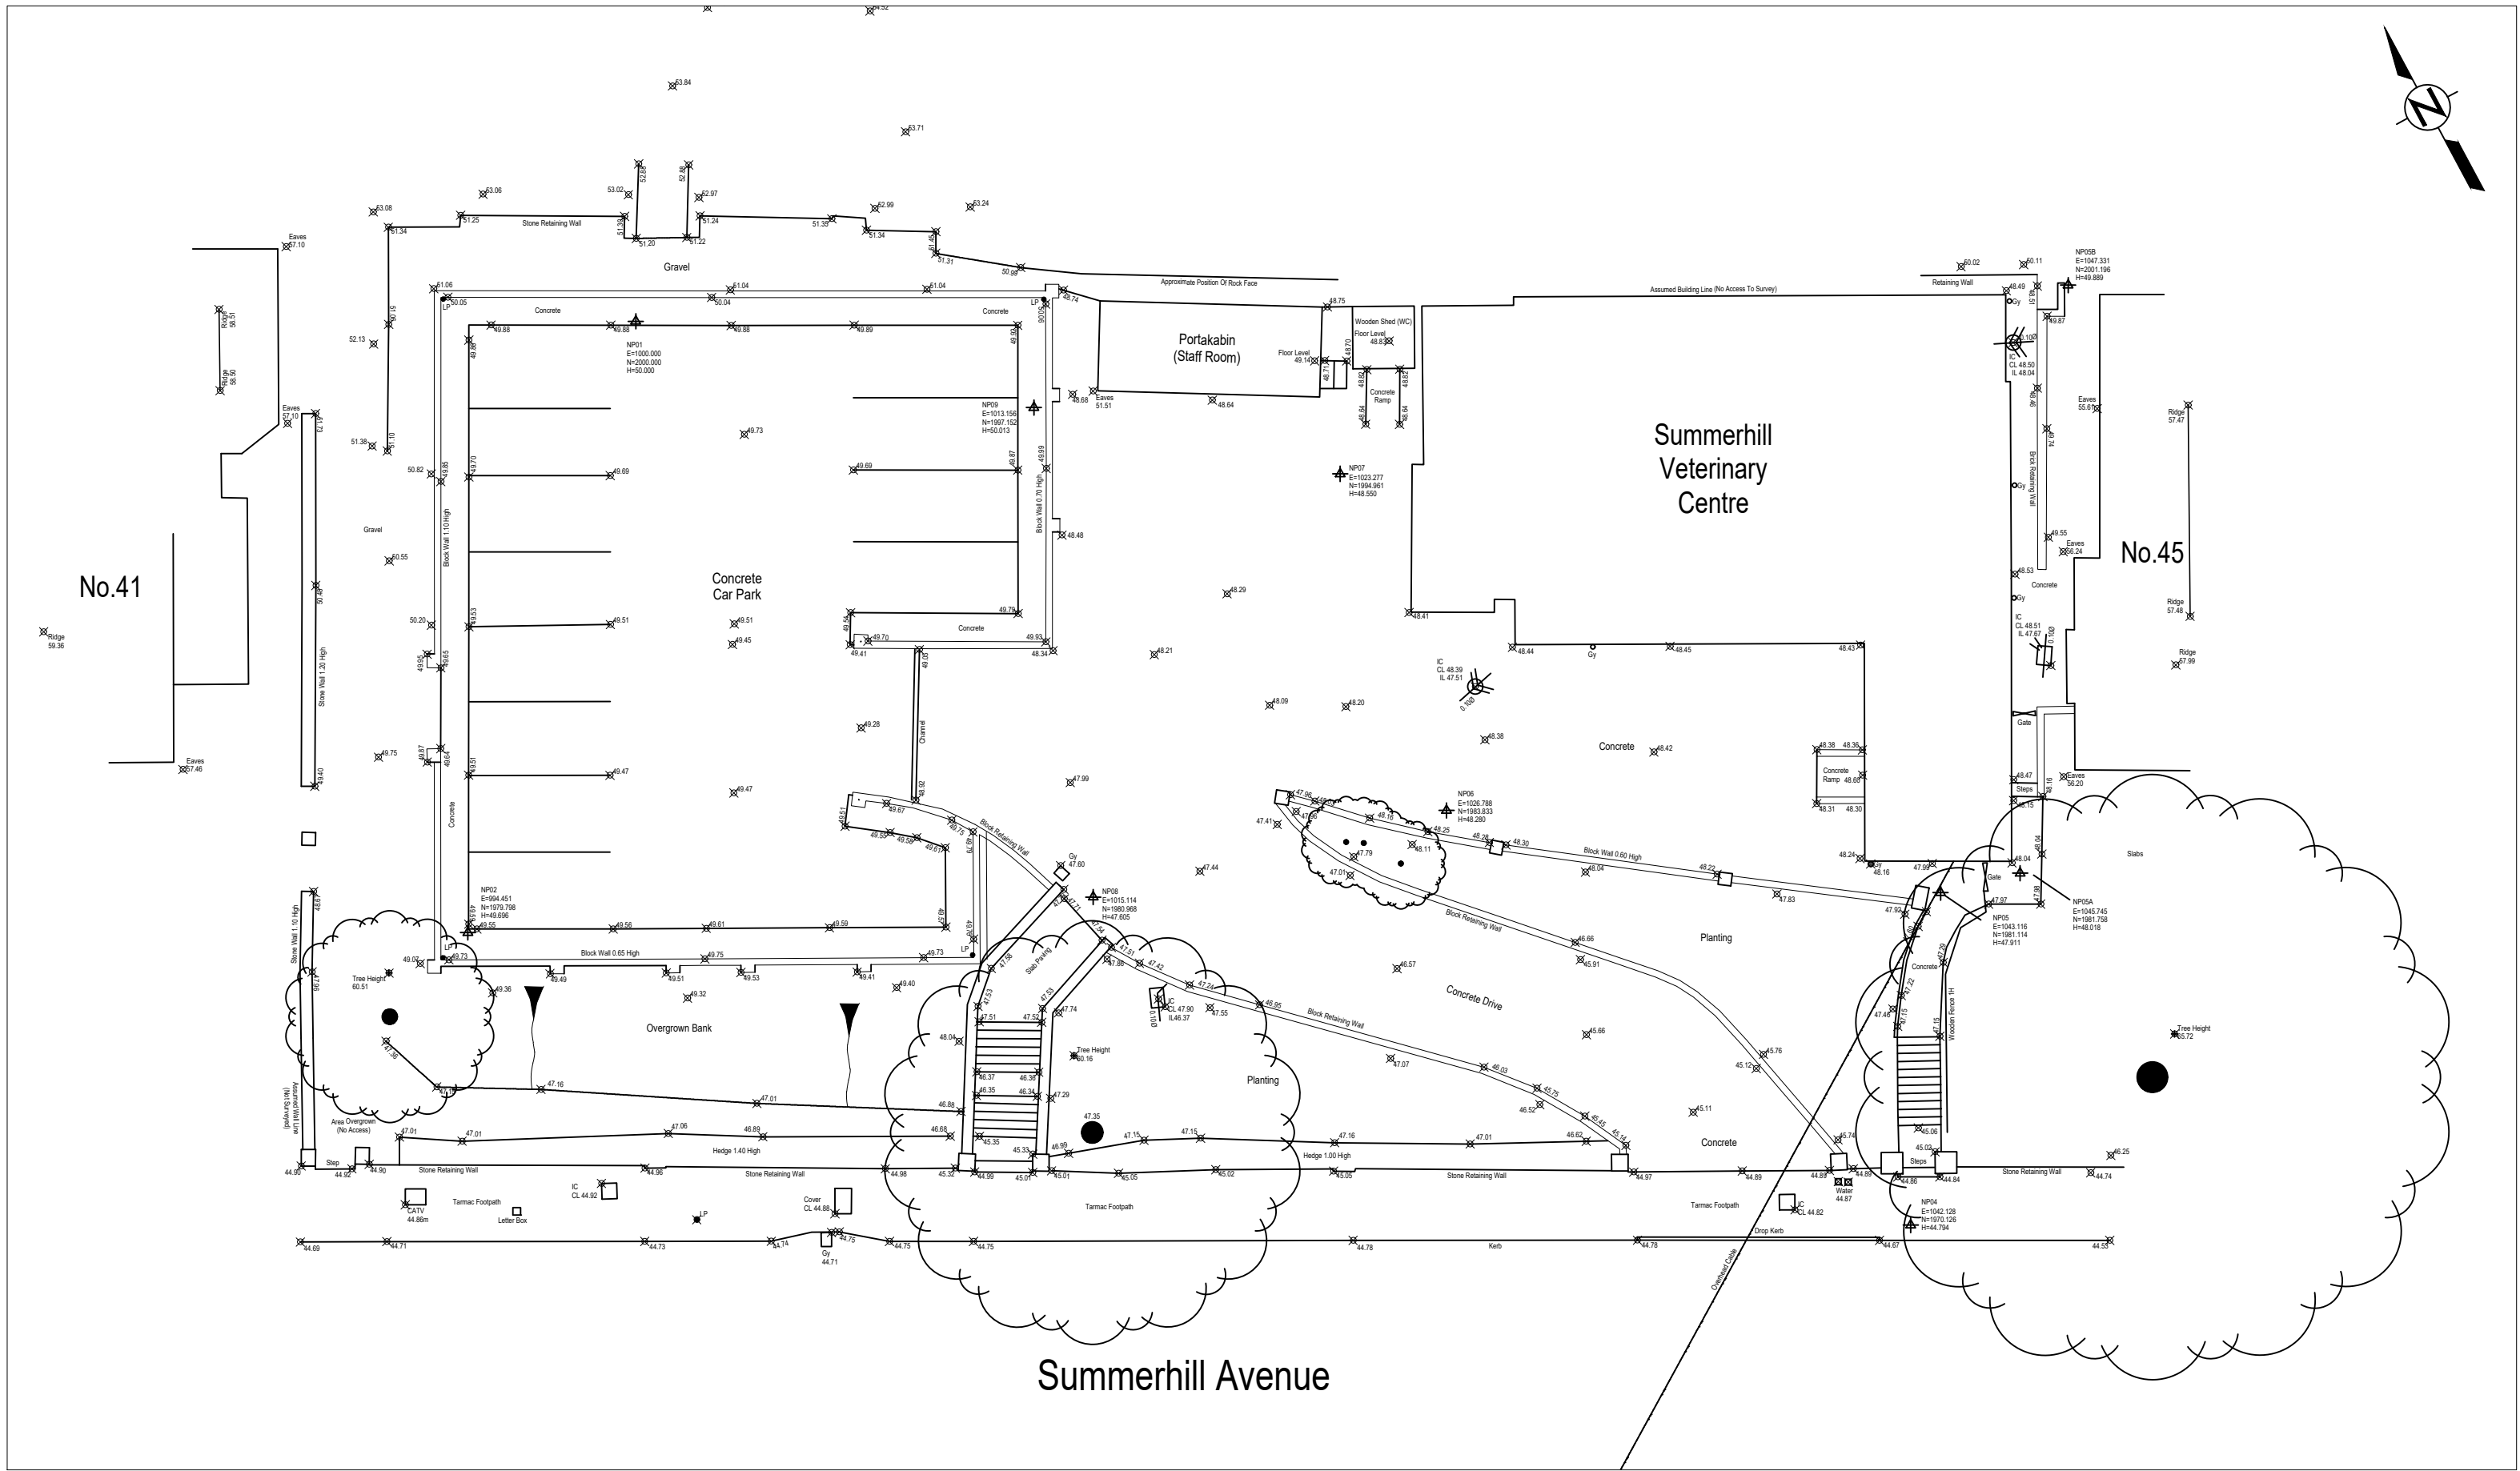

Block Plan
1:200 @ A1

Rev.	Date	Revisions
A	13.6.17	Updates

NOTES:
All dimensions must be checked on site.
Agrarian Ltd., believe that the shown dimensions are correct. The contractor must check all dimensions on the drawings against those on site, before commencing any work. Agrarian Ltd., will not be held liable for any inaccuracies found on the plan after the commencement of works.

 

Head Office
Walgaston, Berkeley,
Gloucestershire, GL13 9EN.
Tel: 01453 511825
Fax: 01453 810498
Email: enq@agrarian-uk.com
Web: www.agrarian-uk.com
Regional Offices
Cardiff Kent London

- Architectural & Engineering Design
- Project Management
- Surveying
- Turnkey Packages

Client
Independent Vetcare Ltd
Care of Agent

Job Title
Internal Alterations and
Extension @
Summerhill Veterinary Centre
Newport
NP19 8FQ

Drawing Title
Existing Elevations &
Location & Block Plans

Scale 1:100, 1:200, 1:1250 @ A1	
Date April 2017	Drawn By
Drg. No. AG18758 - 120	Rev. C