


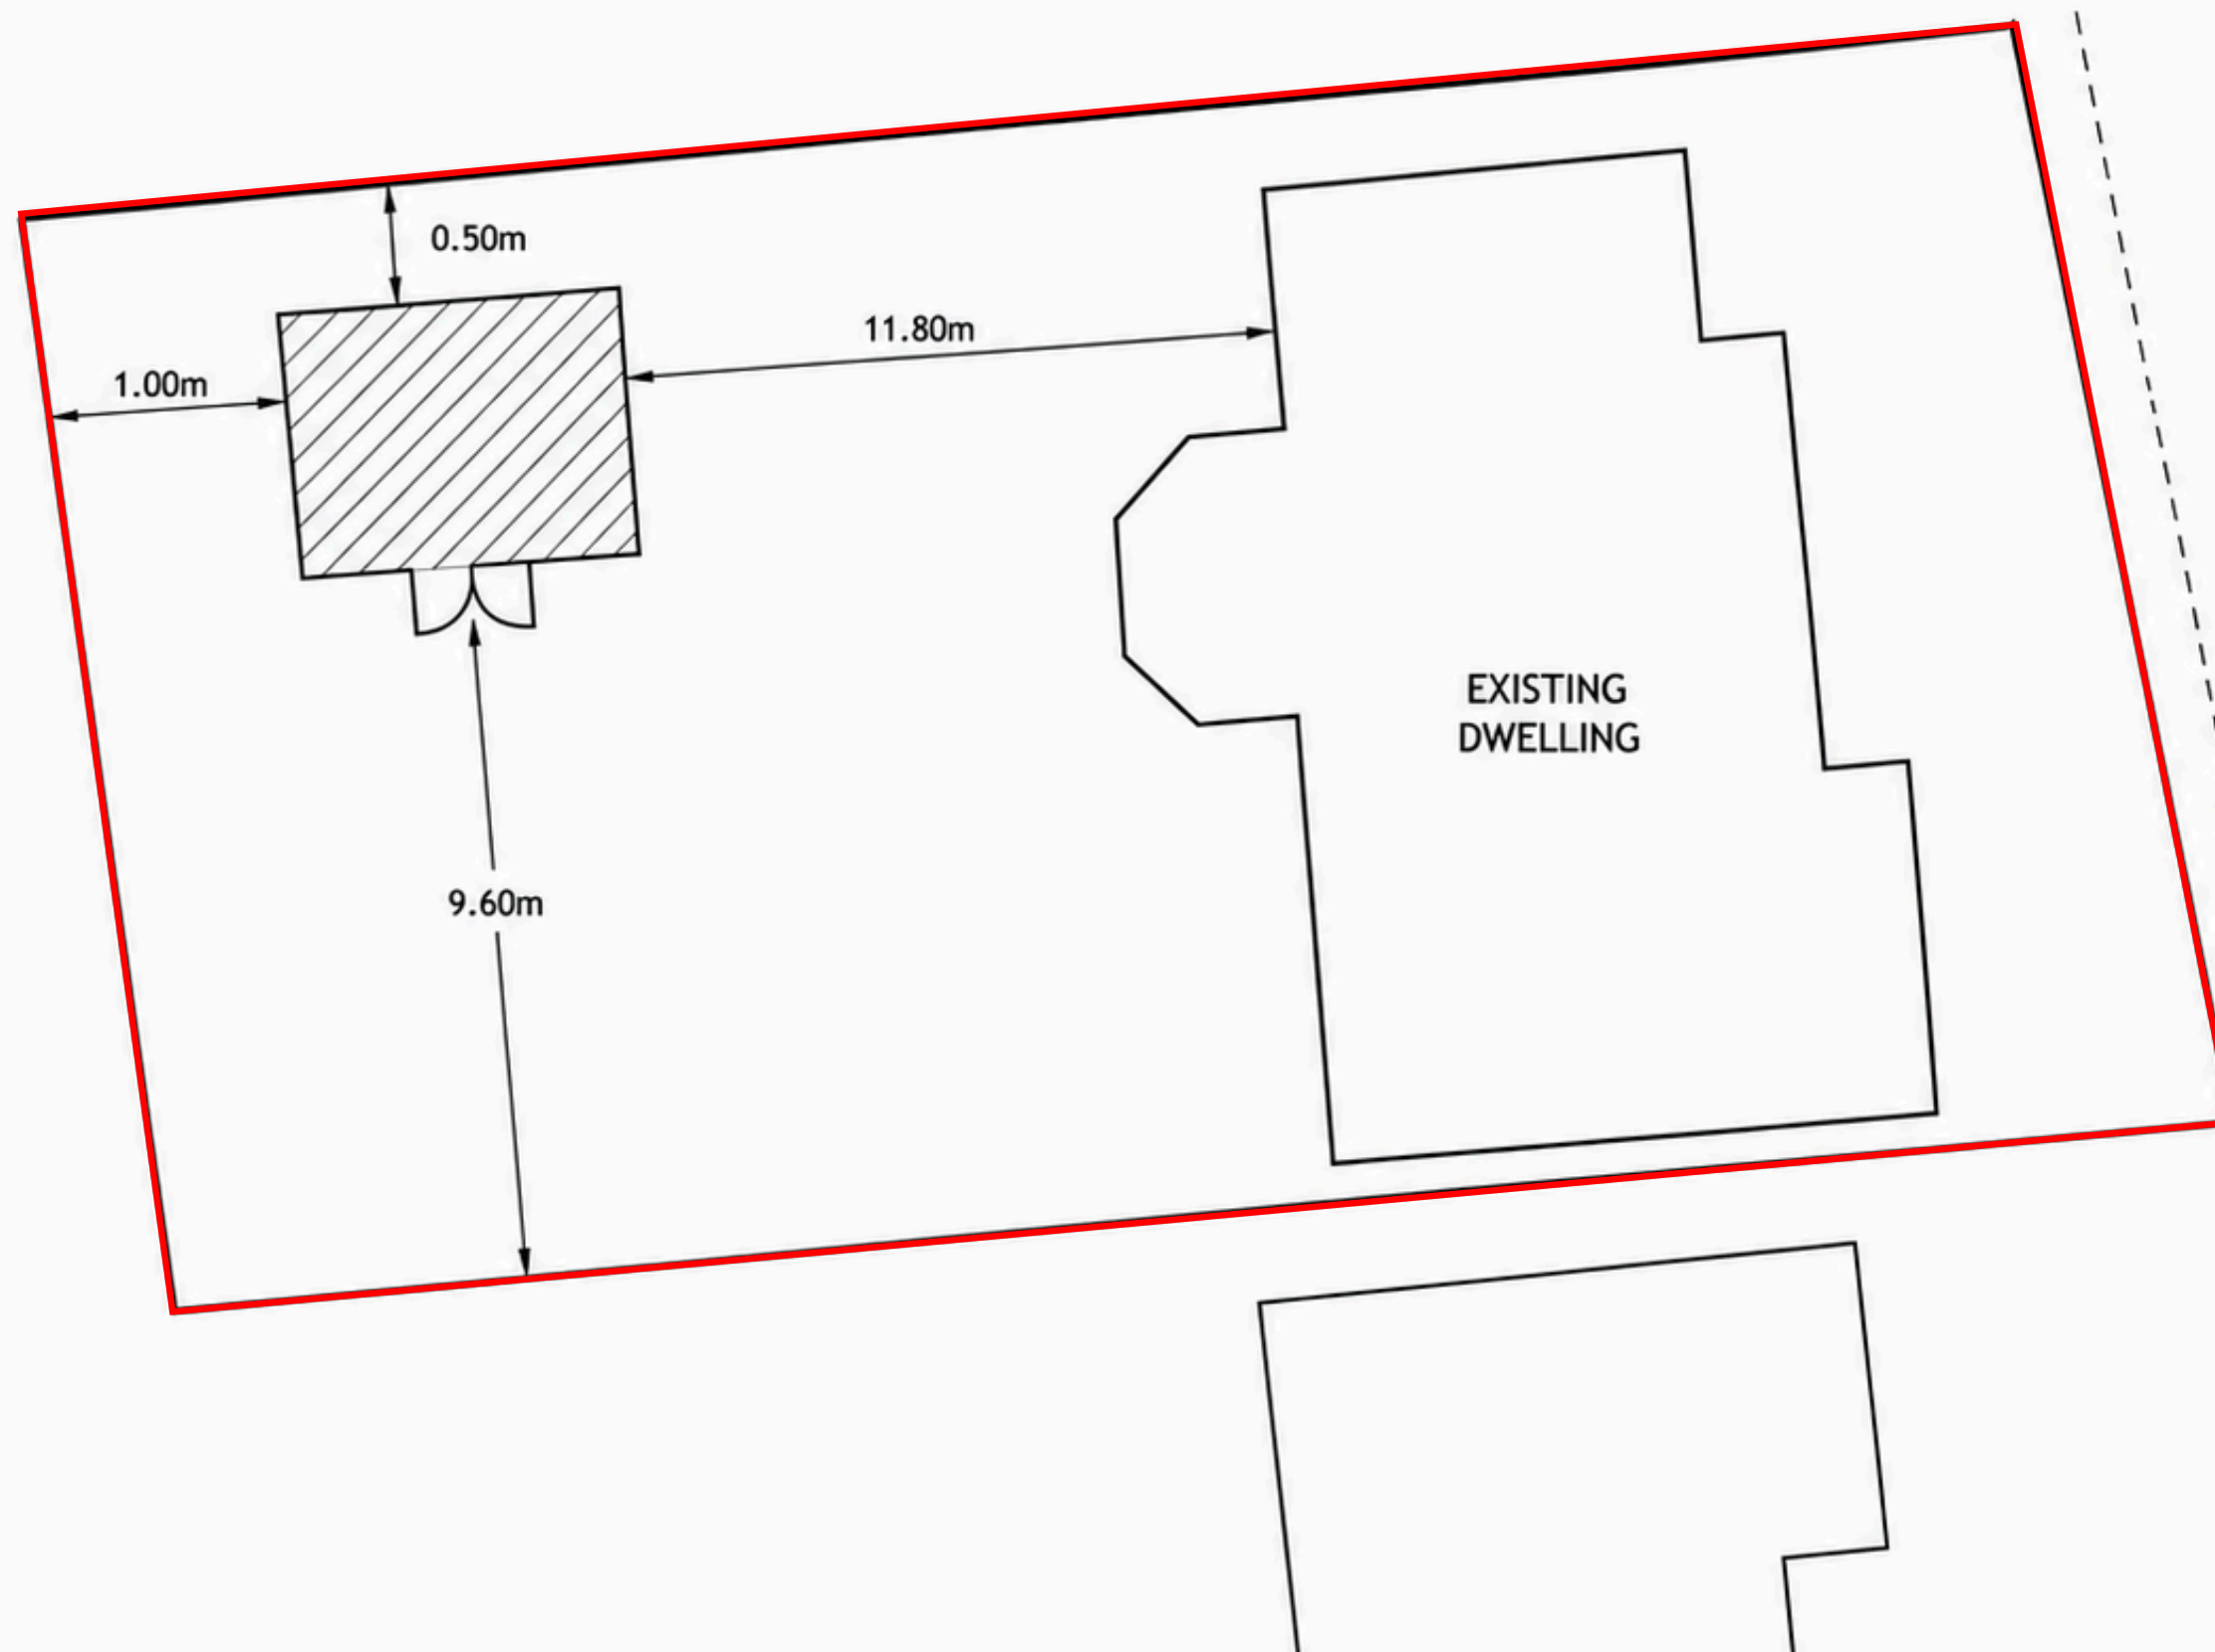

LEGEND

-  CURTILAGE
-  PROPOSED GARDEN ROOM
4.5m x 3.0m

NOTES

1. ALL DIMENSIONS ARE TO EXTERNAL FACES AND IN METRES.



SCALE 1:100



1:100 SCALE BAR

LOCATION: 25 Cedar Wood Drive, Rogerstone, Newport, NP10 9JR

DATE: 09/09/2026

TITLE:
PROPOSED SITE PLAN

SCALE:
1:100

DRAWING SIZE:
A3