


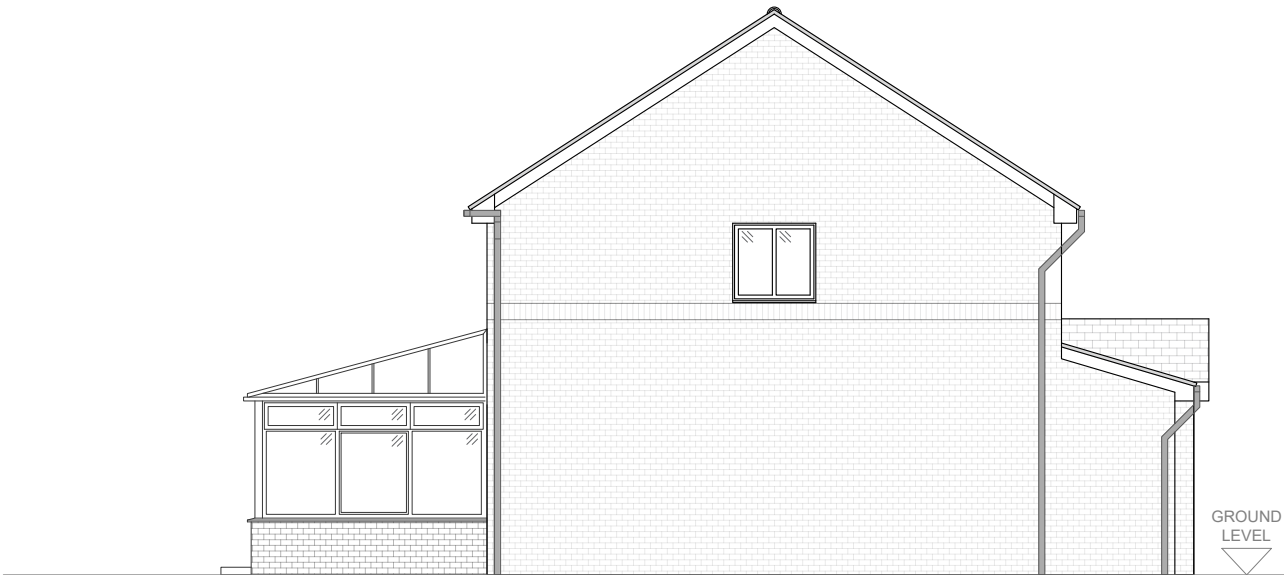

EXISTING
LEFT SIDE ELEVATION



EXISTING
RIGHT SIDE ELEVATION




EXISTING
REAR ELEVATION



Rev	Date	Details	Chkd
Heath Windows and Doors Ltd. Unit 105, Portmanmoor Road Industrial Estate Cardiff, CF24 5HB Tel: 02920 650854 Email: enquiries@heathwindowsltd.co.uk Web: www.heathwindowsltd.co.uk			
			
Client Mr. GARY OSBOURNE 8 Jane Close, Duffryn, Newport NP10 8QG			
Date 01/05/2025	Scale 1:100 @ A3	Drawn By GTB	Checked By MW
Drawing Status WORKING DRAWING			
Project Title 8 JANE CLOSE DUFFRYN NEWPORT NP10 8QG			
Drawing Title EXISTING EXTERNAL ELEVATIONS			
Drawing Number HWD-GO-001			Rev -



PROPOSED
LEFT SIDE ELEVATION

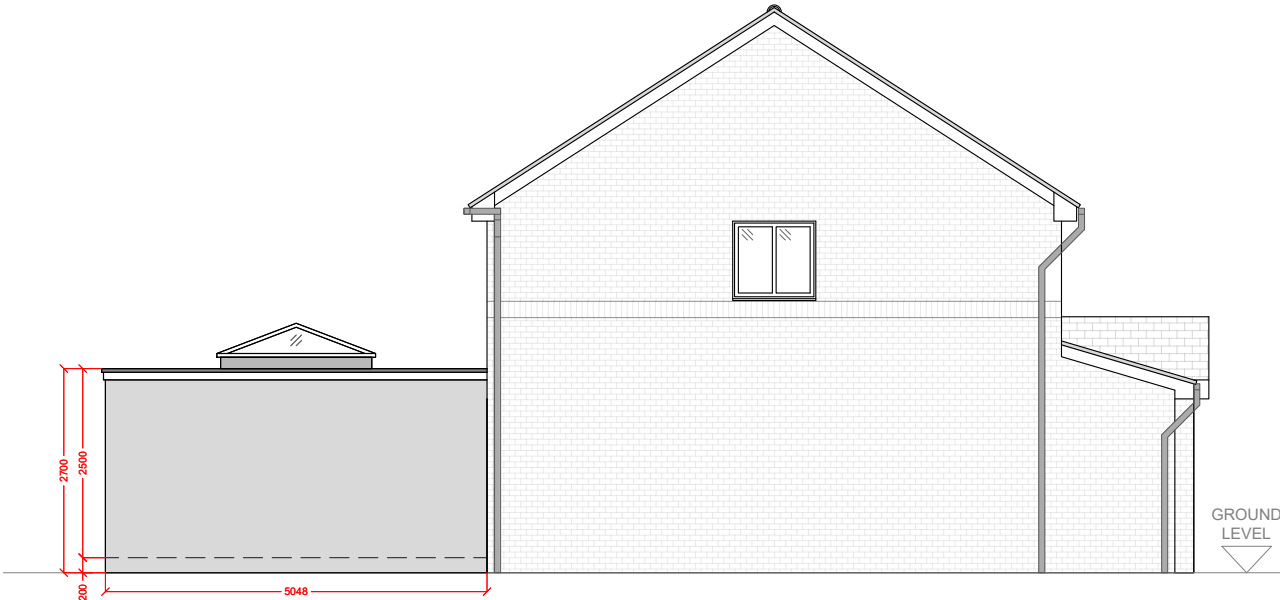

PROPOSED
RIGHT SIDE ELEVATION



PROPOSED
REAR ELEVATION



Rev	Date	Details	Chkd
Heath Windows and Doors Ltd. Unit 105, Portmanmoor Road Industrial Estate Cardiff, CF24 5HB Tel: 02920 650854 Email: enquiries@heathwindowsltd.co.uk Web: www.heathwindowsltd.co.uk HEATH WINDOWS & DOORS			
Client			
Mr. GARY OSBOURNE 8 Jane Close, Duffryn, Newport NP10 8QG			
Date 01/05/2025	Scale 1:100 @ A3	Drawn By GTB	Checked By MW
Approved By GO			
Drawing Status			
WORKING DRAWING			
Project Title			
8 JANE CLOSE DUFFRYN NEWPORT NP10 8QG			
Drawing Title			
PROPOSED EXTERNAL ELEVATIONS			
Drawing Number			Rev
HWD-GO-002			-