




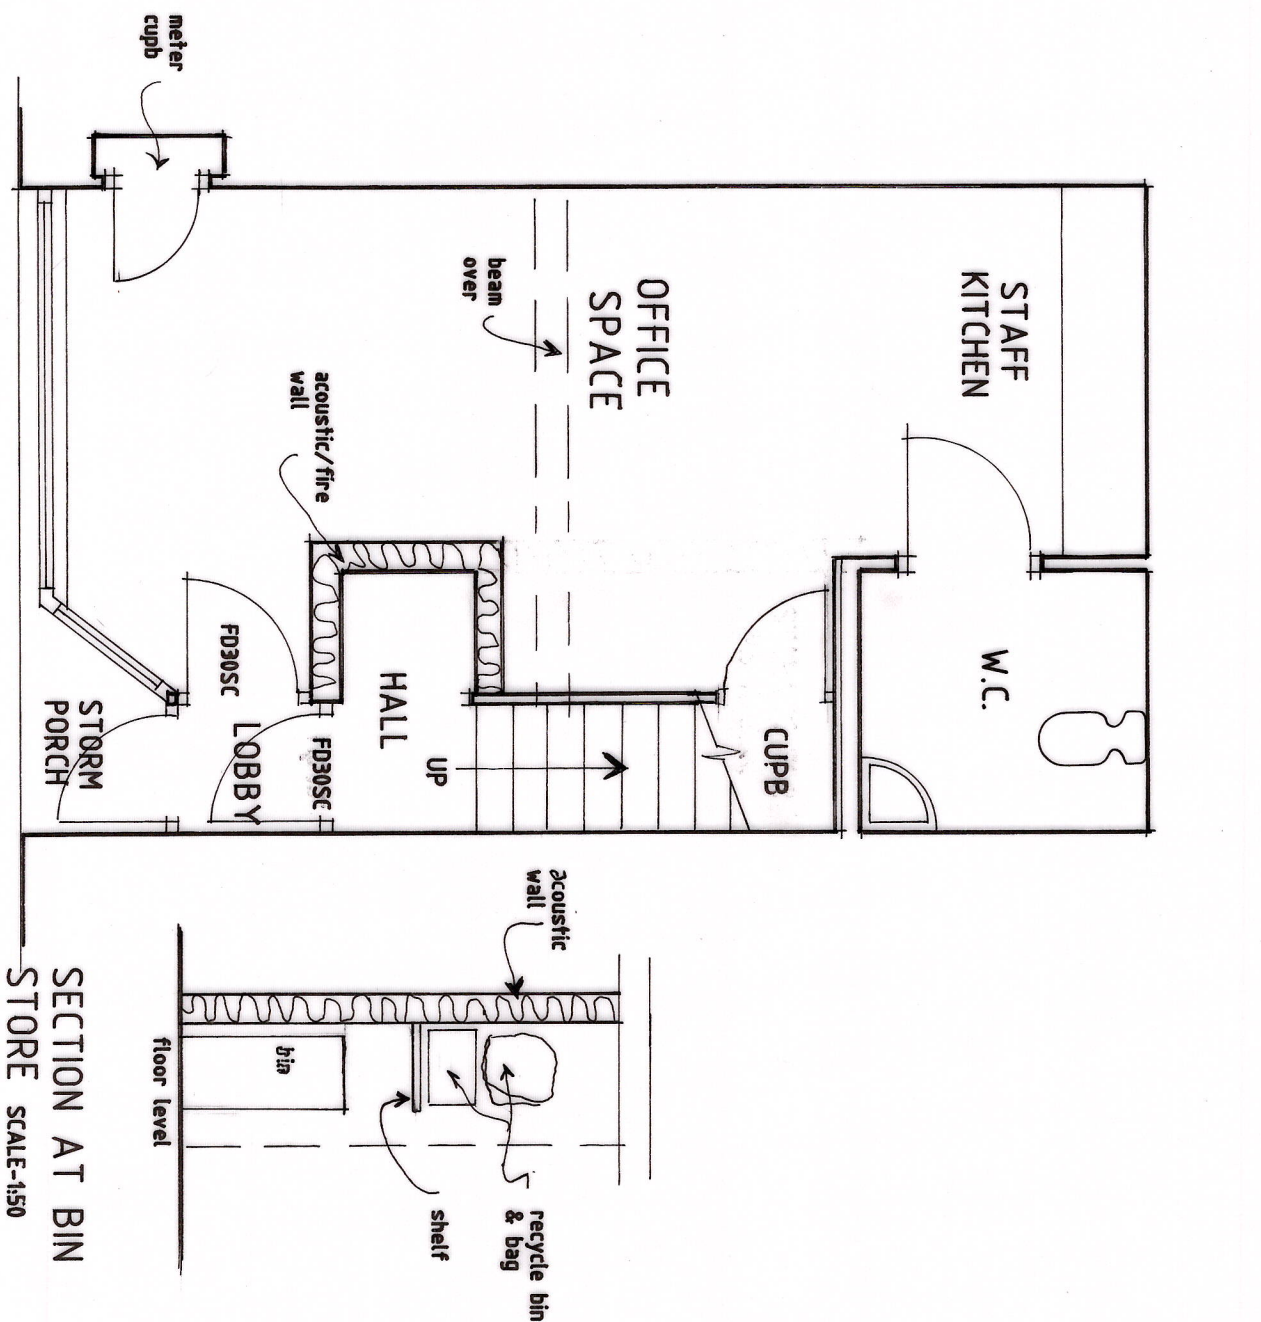


PROPOSED GROUND FLOOR PLAN

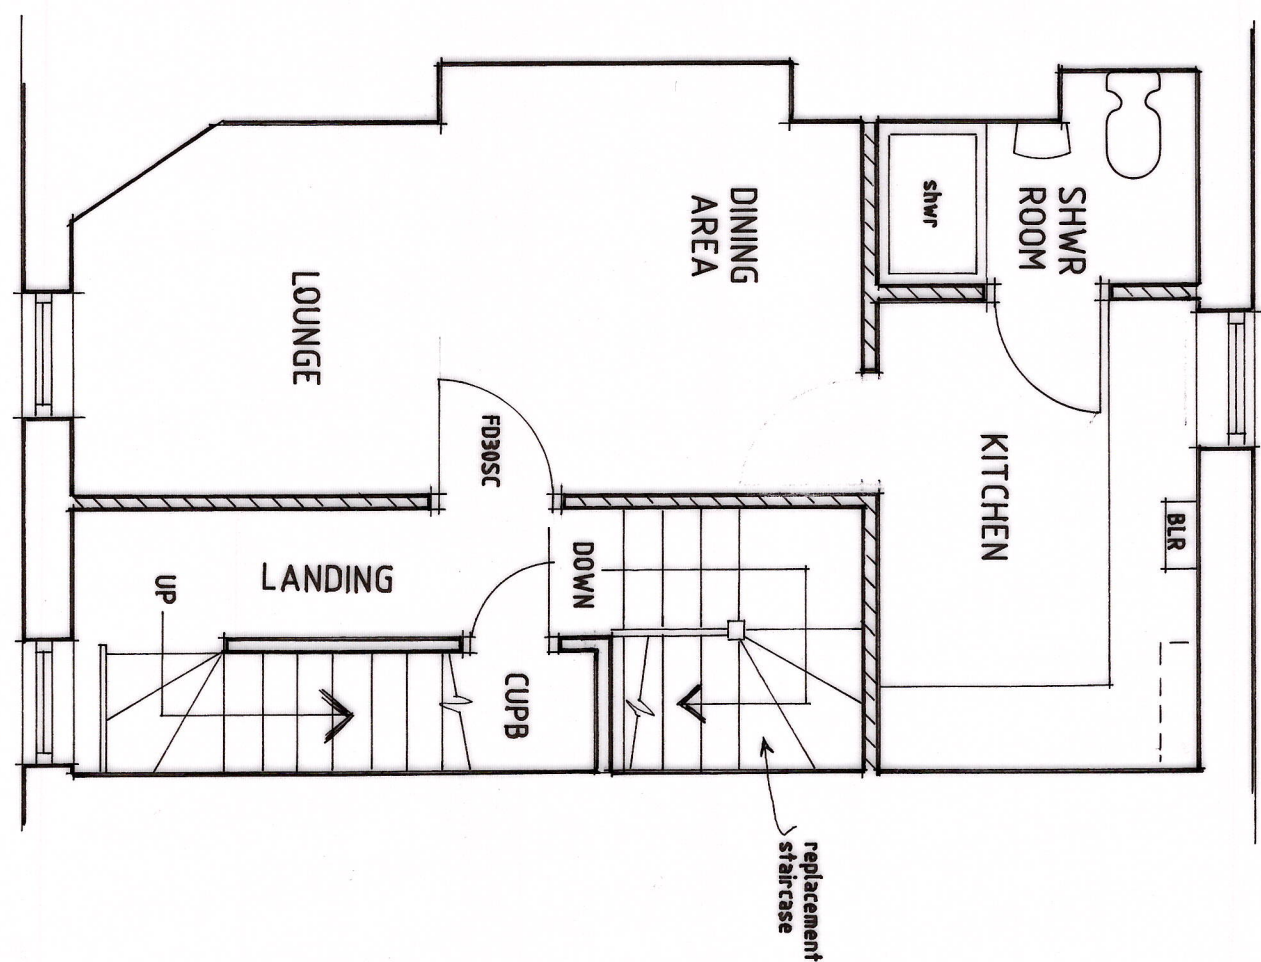


PROPOSED FIRST FLOOR PLAN

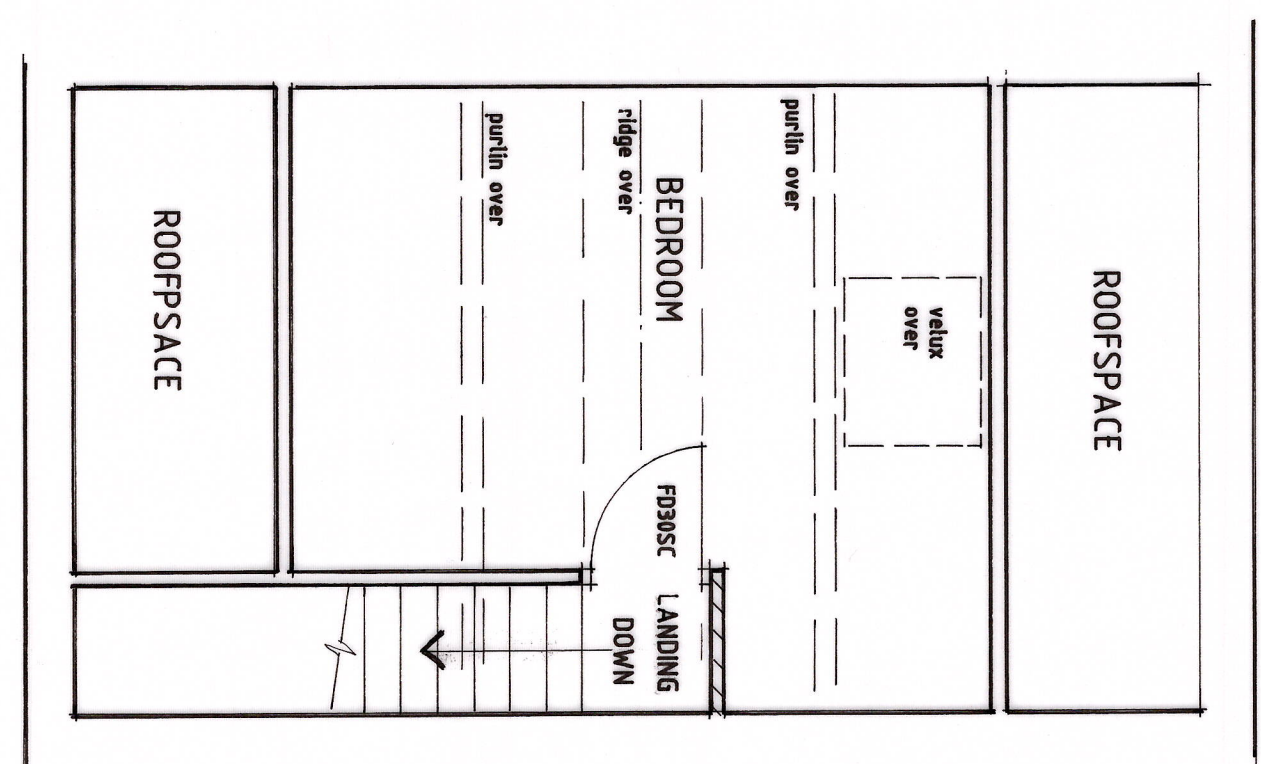


PROPOSED SECOND FLOOR PLAN

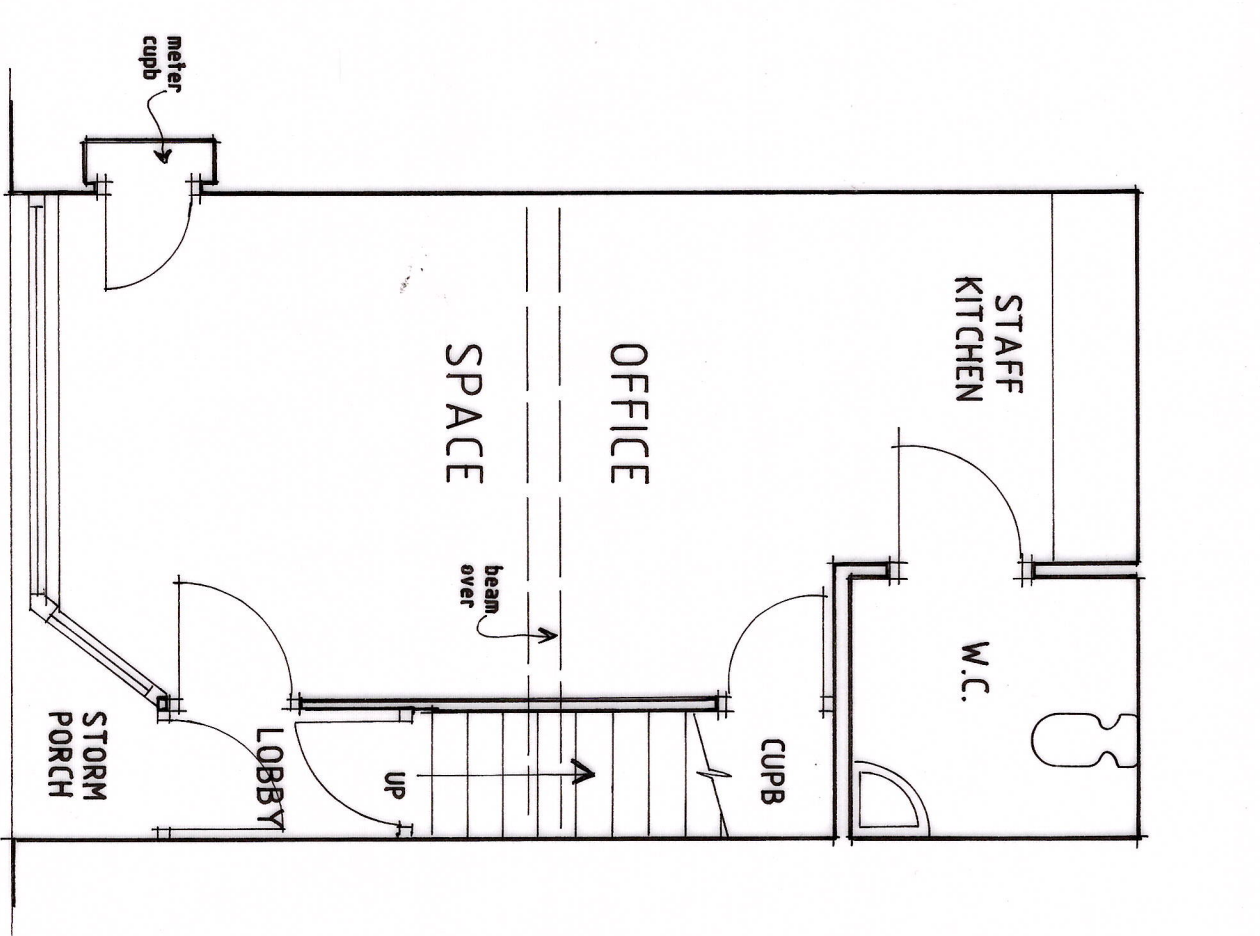


EXISTING GROUND FLOOR PLAN

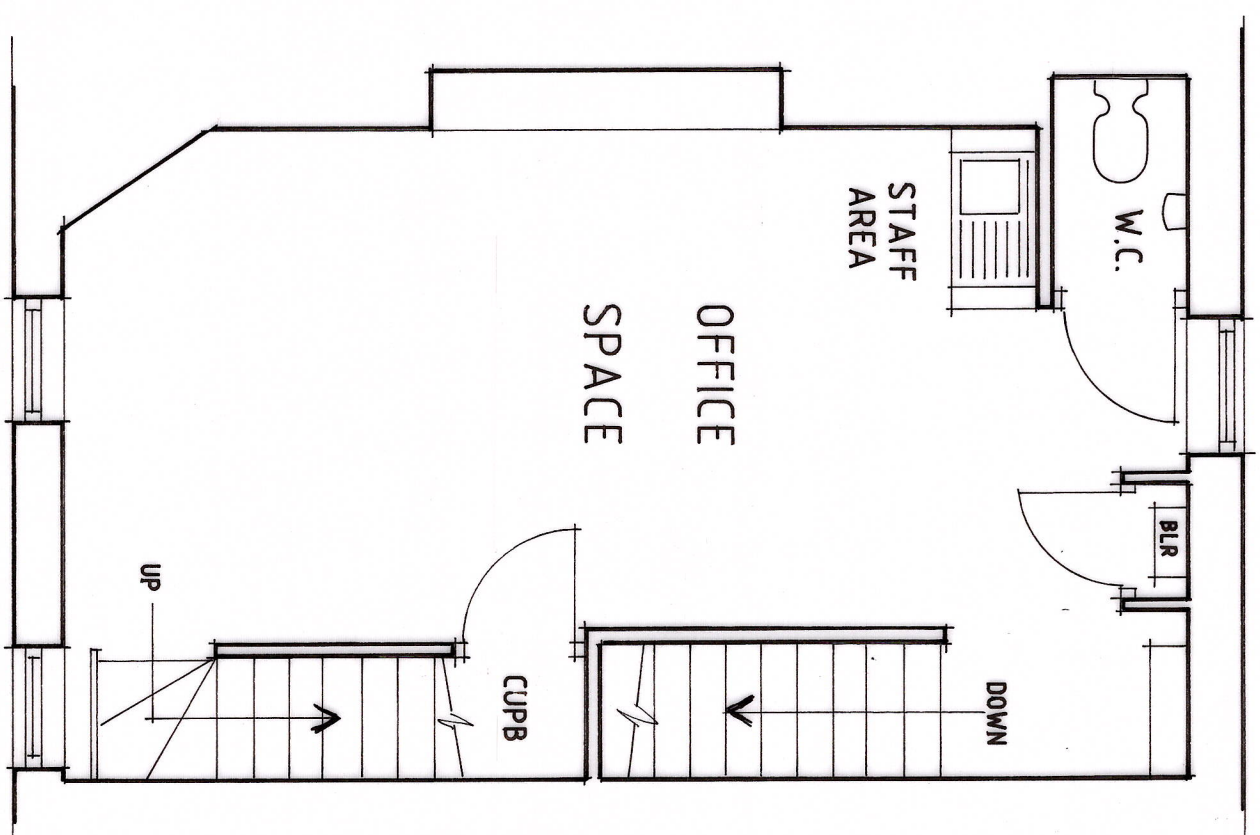

EXISTING FIRST FLOOR PLAN

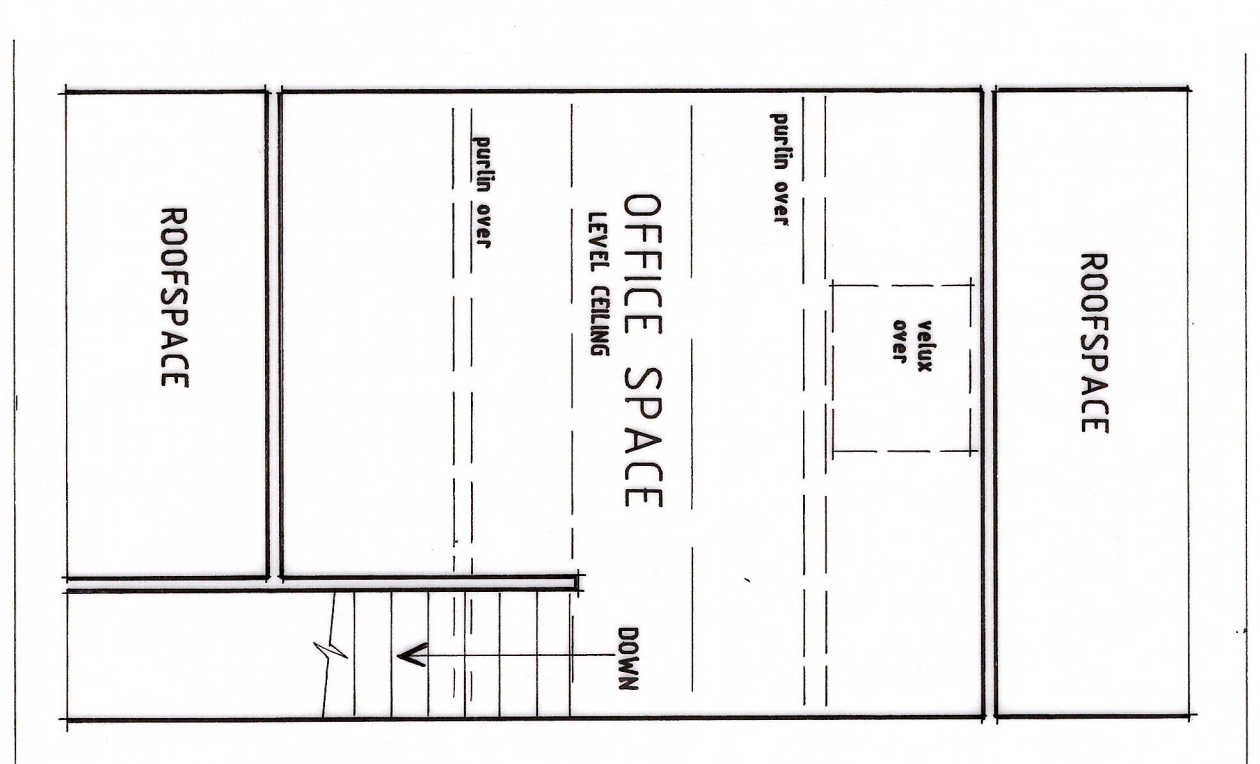

EXISTING SECOND FLOOR PLAN

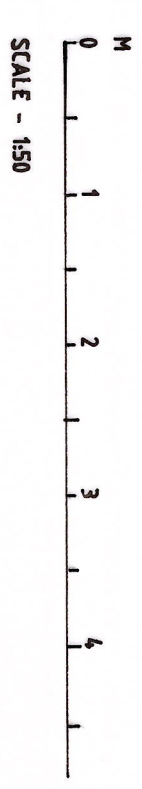

Revisions		
Ref	Date	Description
A	06/24	BIN STORE SHOWN, CYCLE PARK REMOVED
K.W. DORRINGTON HIGAT MCABE ARCHITECTURAL ASSOCIATES Tel(01633) 857566		
PROPOSED CHANGE OF USE OF UPPER FLOORS TO RESIDENTIAL AT - 15, BANESWELL ROAD, NEWPORT, SOUTH WALES. NP20 4BP.		
EXISTING AND PROPOSED		
date: JUNE 2026		
scale: 1:50 AT A1		
drawing number: KD2072/1A		