




This drawing is copyright of Shaun Prichard Architects. It must not be reproduced or disclosed in third party without prior permission. Use of this drawing is limited to the project only. Other scale from this drawing is not electronic information. This drawing is based on information supplied by the client and is not a guarantee of accuracy. All dimensions are in millimetres unless stated otherwise. Any unmarked dimensions incorporated into this drawing cannot be guaranteed as they are not confirmed by field dimensions. All dimensions are in millimetres unless stated otherwise.

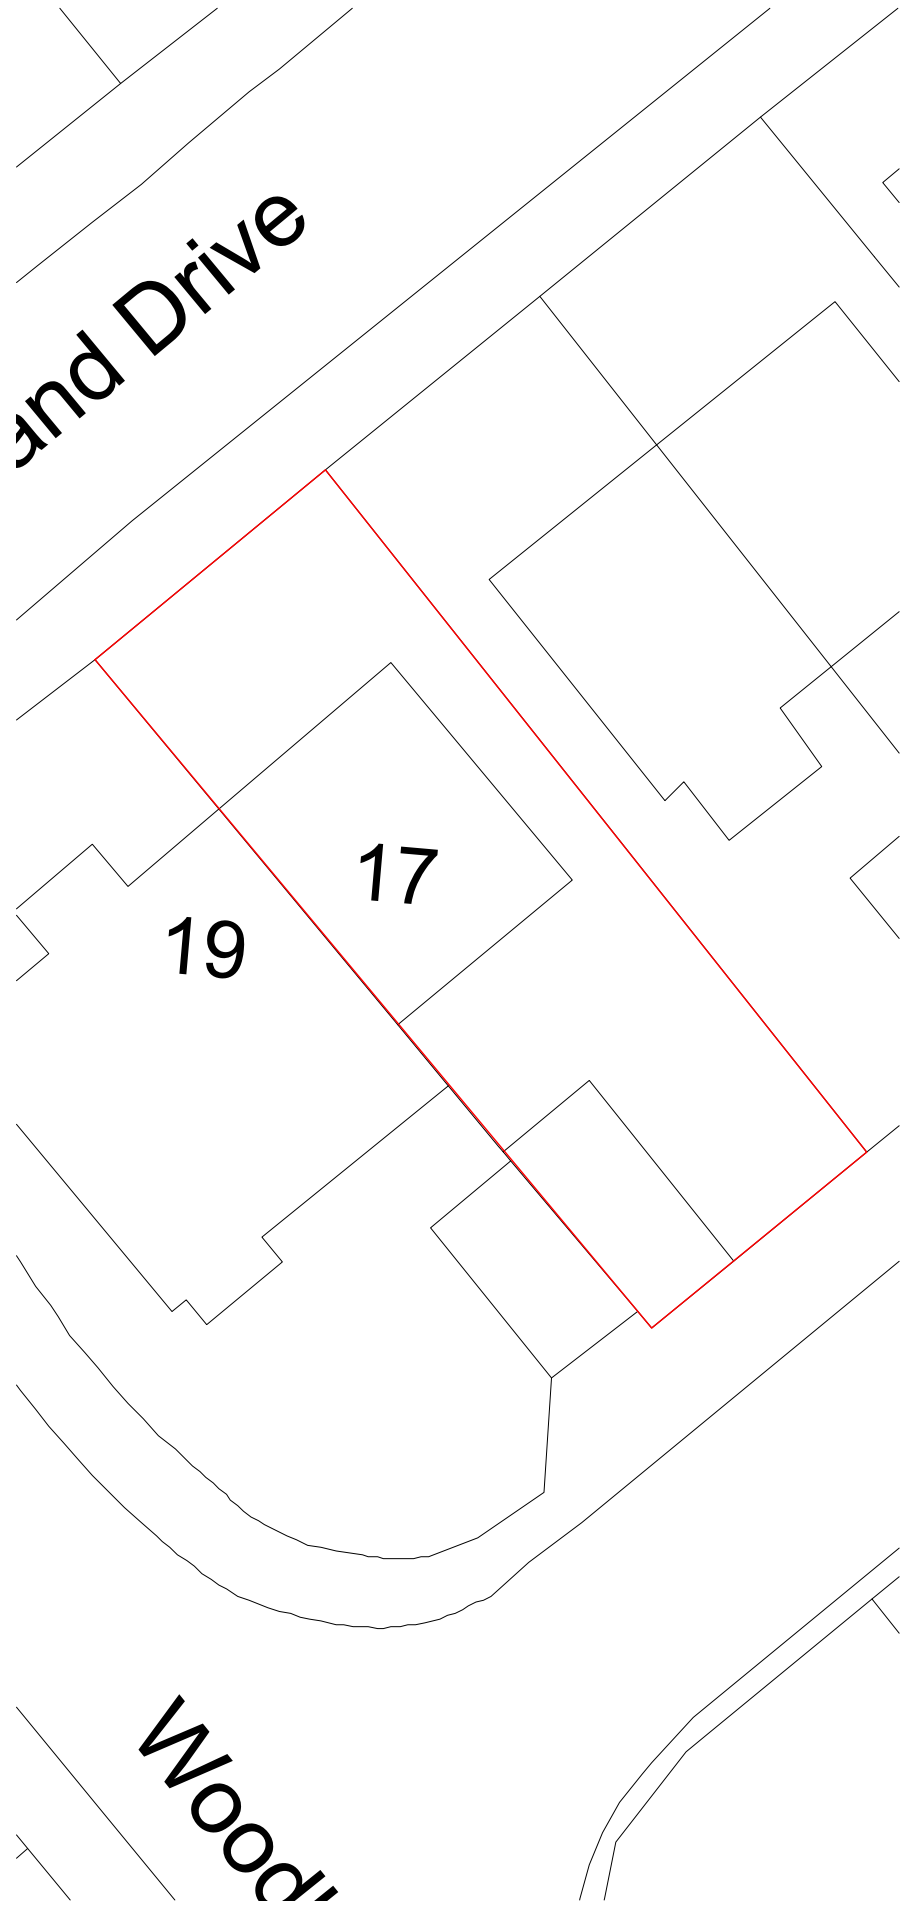


2 Site Plan as Existing  
1 : 200

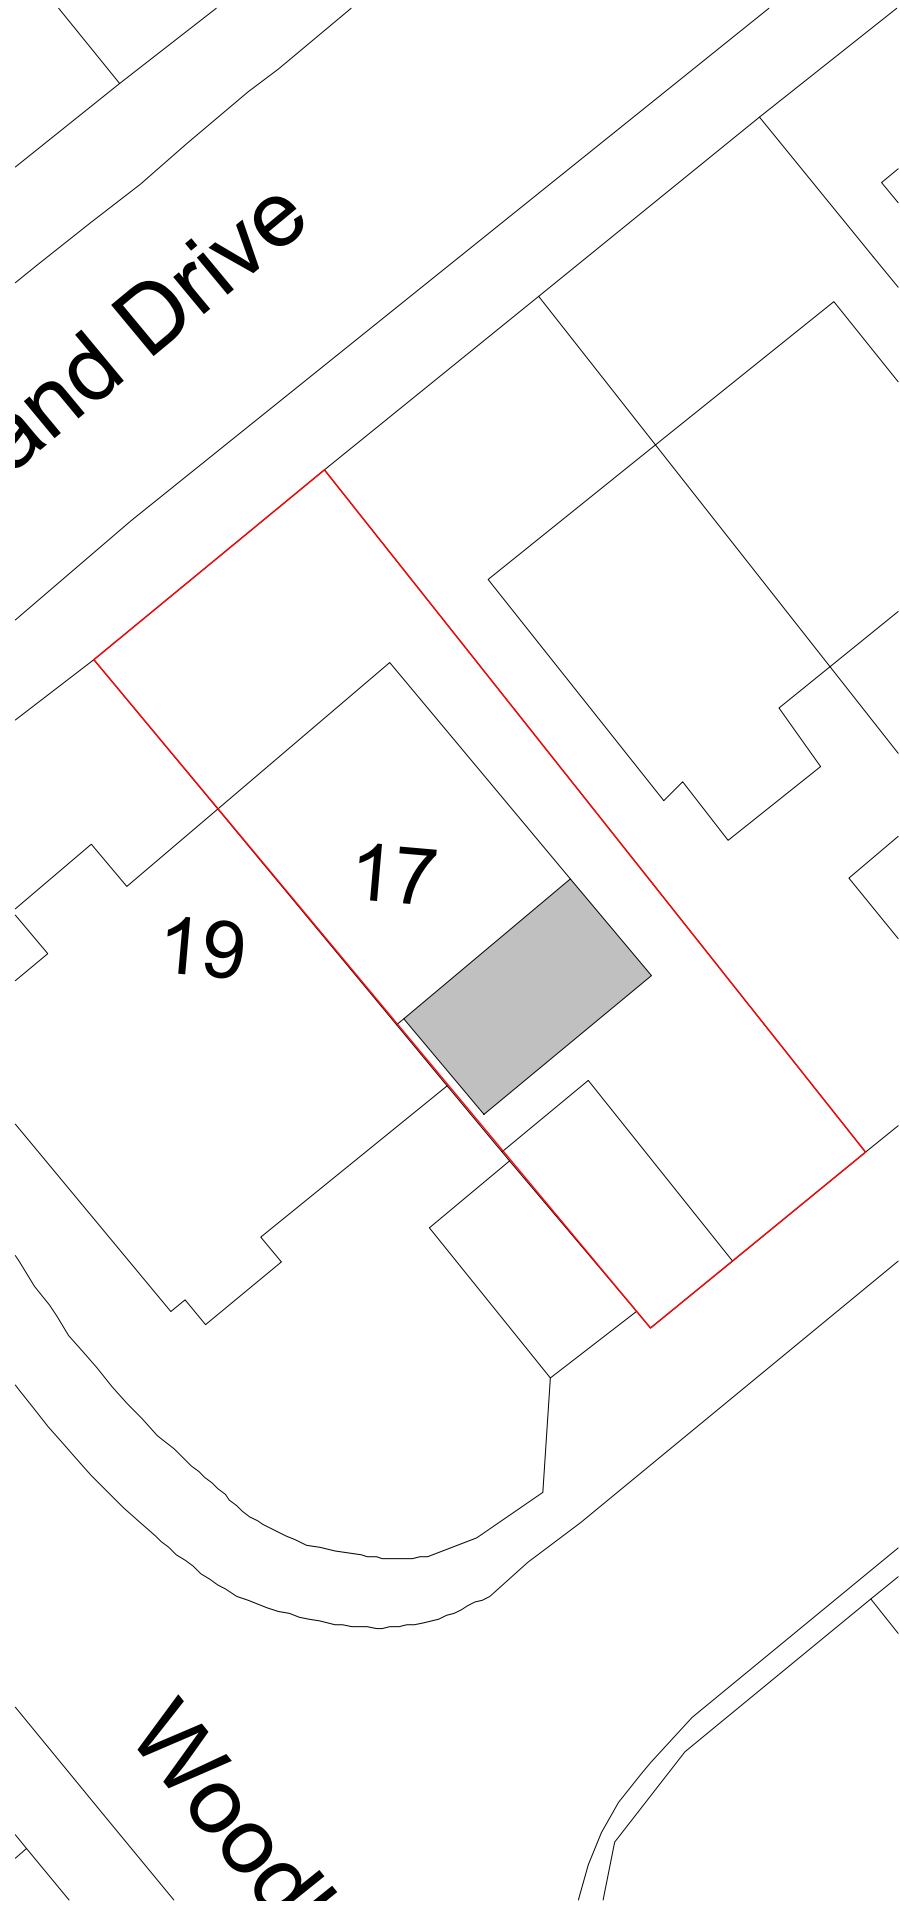

3 Site Plan as Proposed (Extensions indicated in grey)  
1 : 200

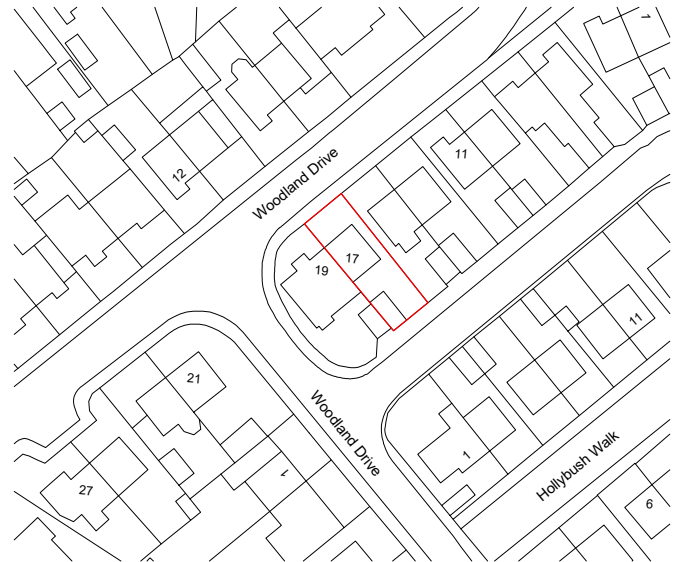

1 Site Location Plan  
1 : 1250

 

| B   | 10/08/26 | LDC Application         | CB | SP |
|-----|----------|-------------------------|----|----|
| A   | 07/08/26 | First Issue for Comment | CB | SP |
| Rev | Date     | Description             | Dr | Ch |

Shaun Prichard  
Architect ARB RIBA

Address 18 St Andrews Crescent, Cardiff  
Telephone 07920 057880

Client Mr & Mrs Hurley  
Project 17 Channel View, Bassaleg, Newport

Project No SP\_26021  
Drawing Site Plans

Issue Status Planning  
A3 As indicated  
Drawing No SP\_26021\_01  
Rev B