


Notes.
All details existing, unless marked proposed
Original drawing size A4
Scaled dimensions should not be taken from this
drawing unless authorised.




Existing
South West Elevation



Section

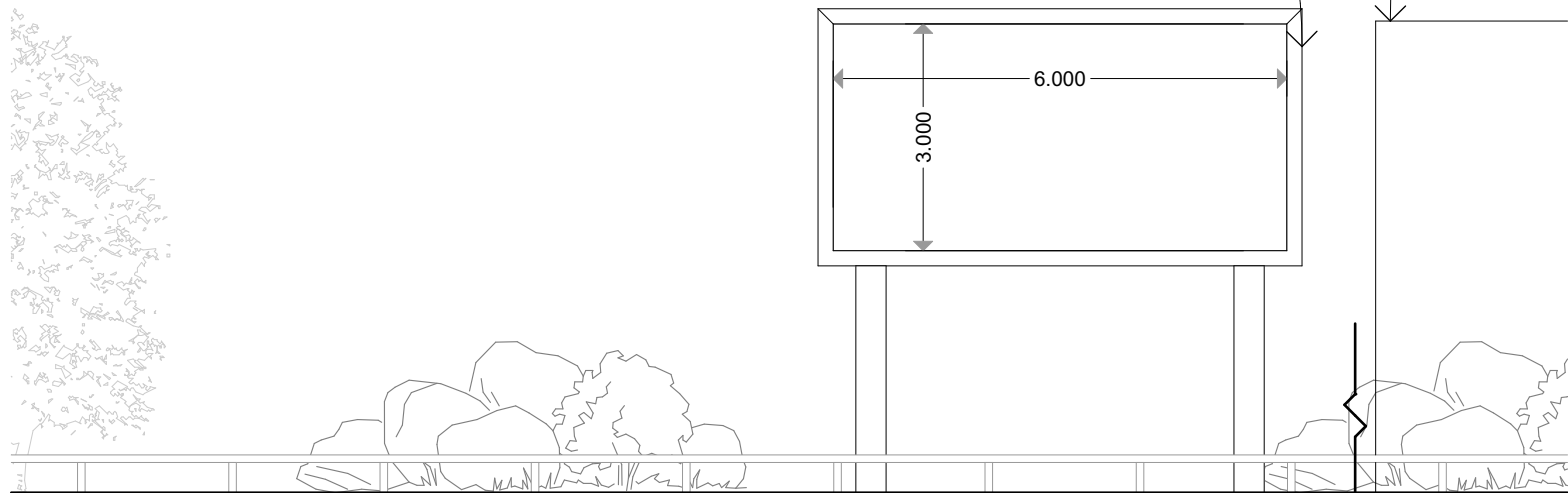

Proposed
South West Elevation

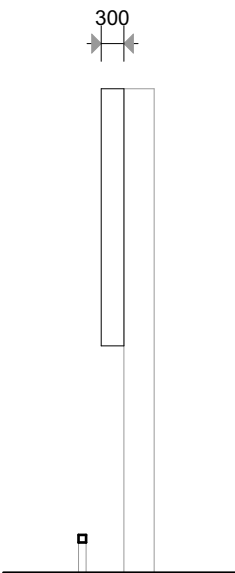

Section

ArdentLand
7 Bell Yard
London
WC2A 2JR
0203 925 4603
www.ardentland.com

Ardent Land Ref:
-

Project
land at Newport Leisure Park,
Seven Stiles Avenue
(west of Home Bargains),
Newport,
NP19 4QQ

Drawing Name
Elevations - Existing
and Proposed

Drawing Status
PLANNING

Revision
- First Formal Issue CDDO
A Sign repositioned CDDO

Date
7.10.2025

Drawing Scale @ A4
1:100

Layout ID **Revision**
T4895 A4 060 A

