
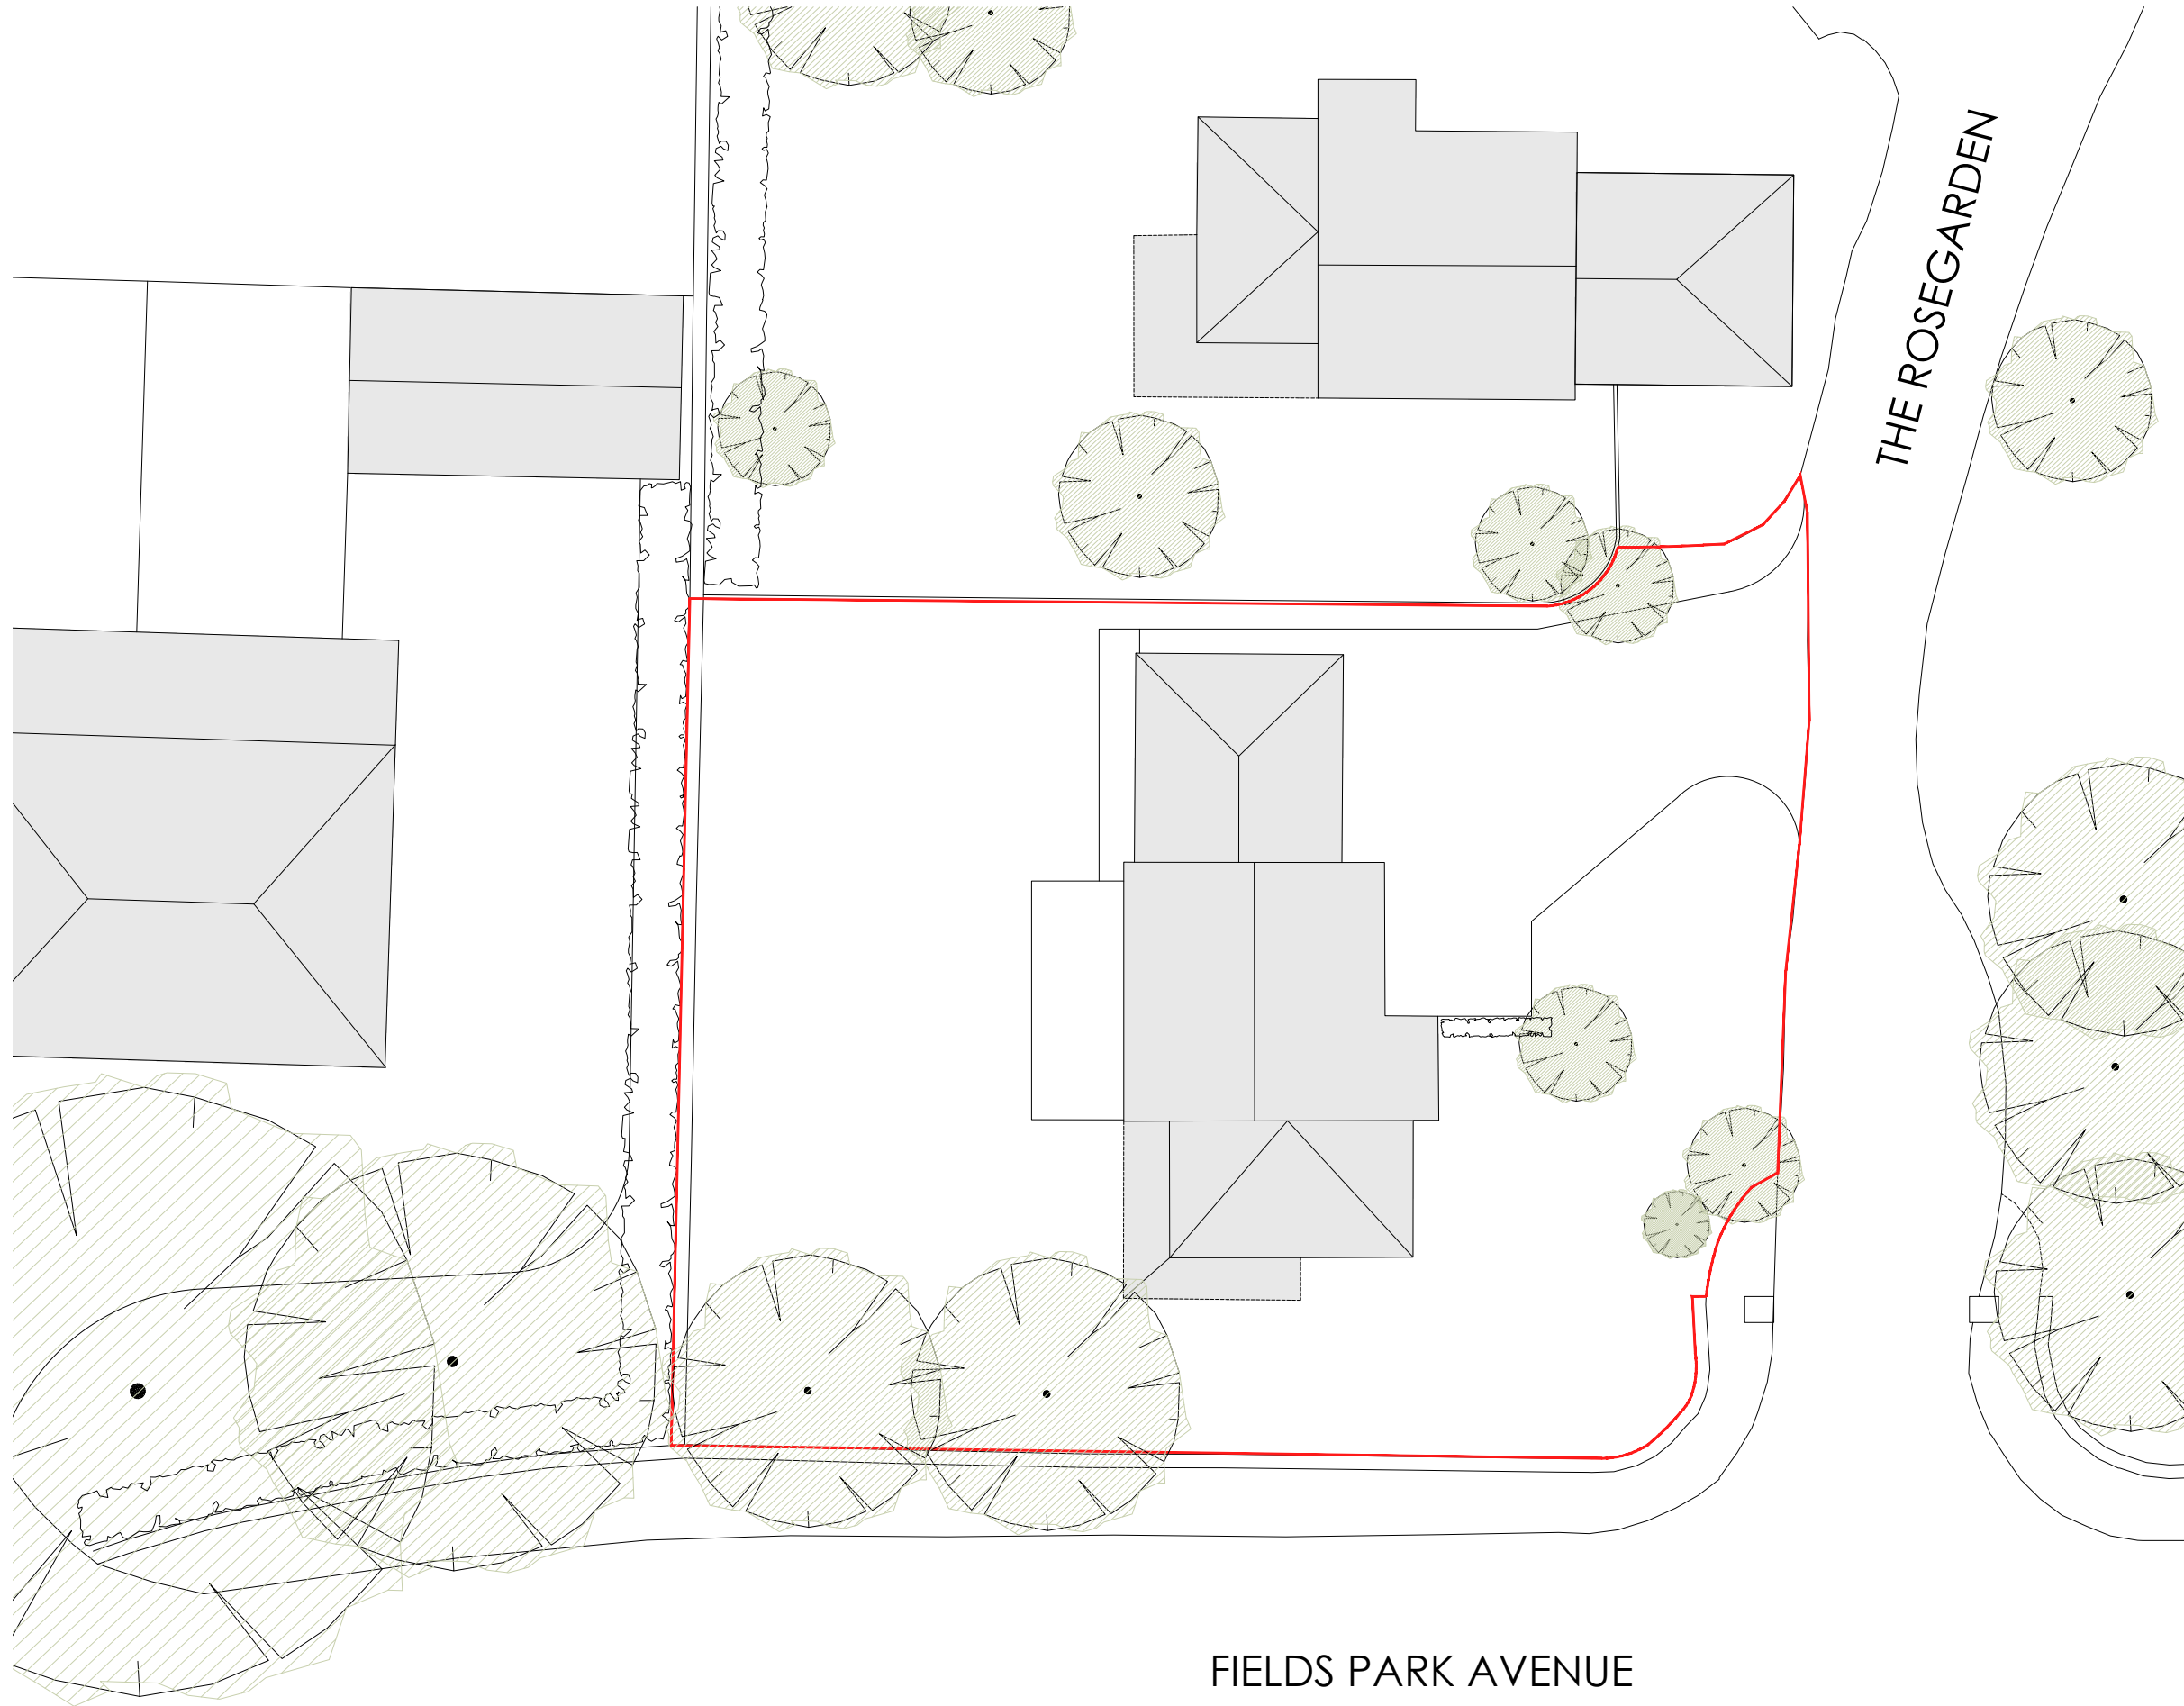


 

FIELDS PARK AVENUE

[illegible]

Revision	Date	Description	By	Check
Purpose of Issue			Status	

FOR DISCUSSION

Client
MR SIFUL JABBAR

Project

PROPOSED GARDEN ROOM
No. 8 THE ROSEGARDEN
NEWPORT NP20 5BS

EXISTING SITE PLAN

Scale @ A3	Drawn	Checked	Approved
1:100	SH	IDW	-
Project No.	Drg No.	Revision	
1992	PL03		
Date			
APRIL 2025			

afa
architects
+ planners

Abacus House
Caxton Place
Cardiff
South Wales
CF23 8HA