

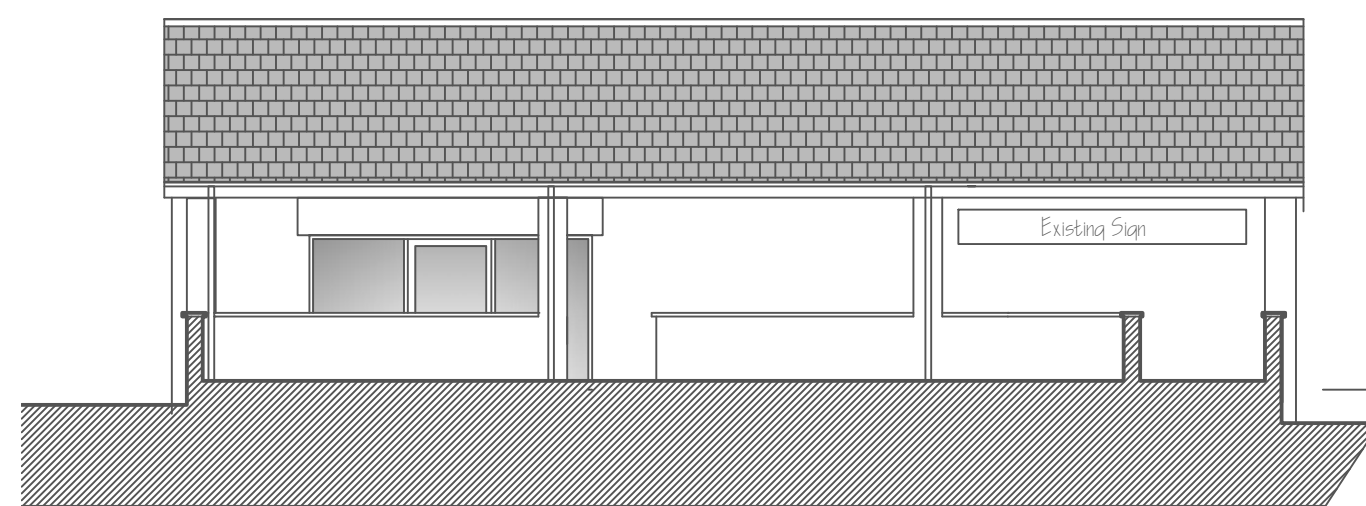


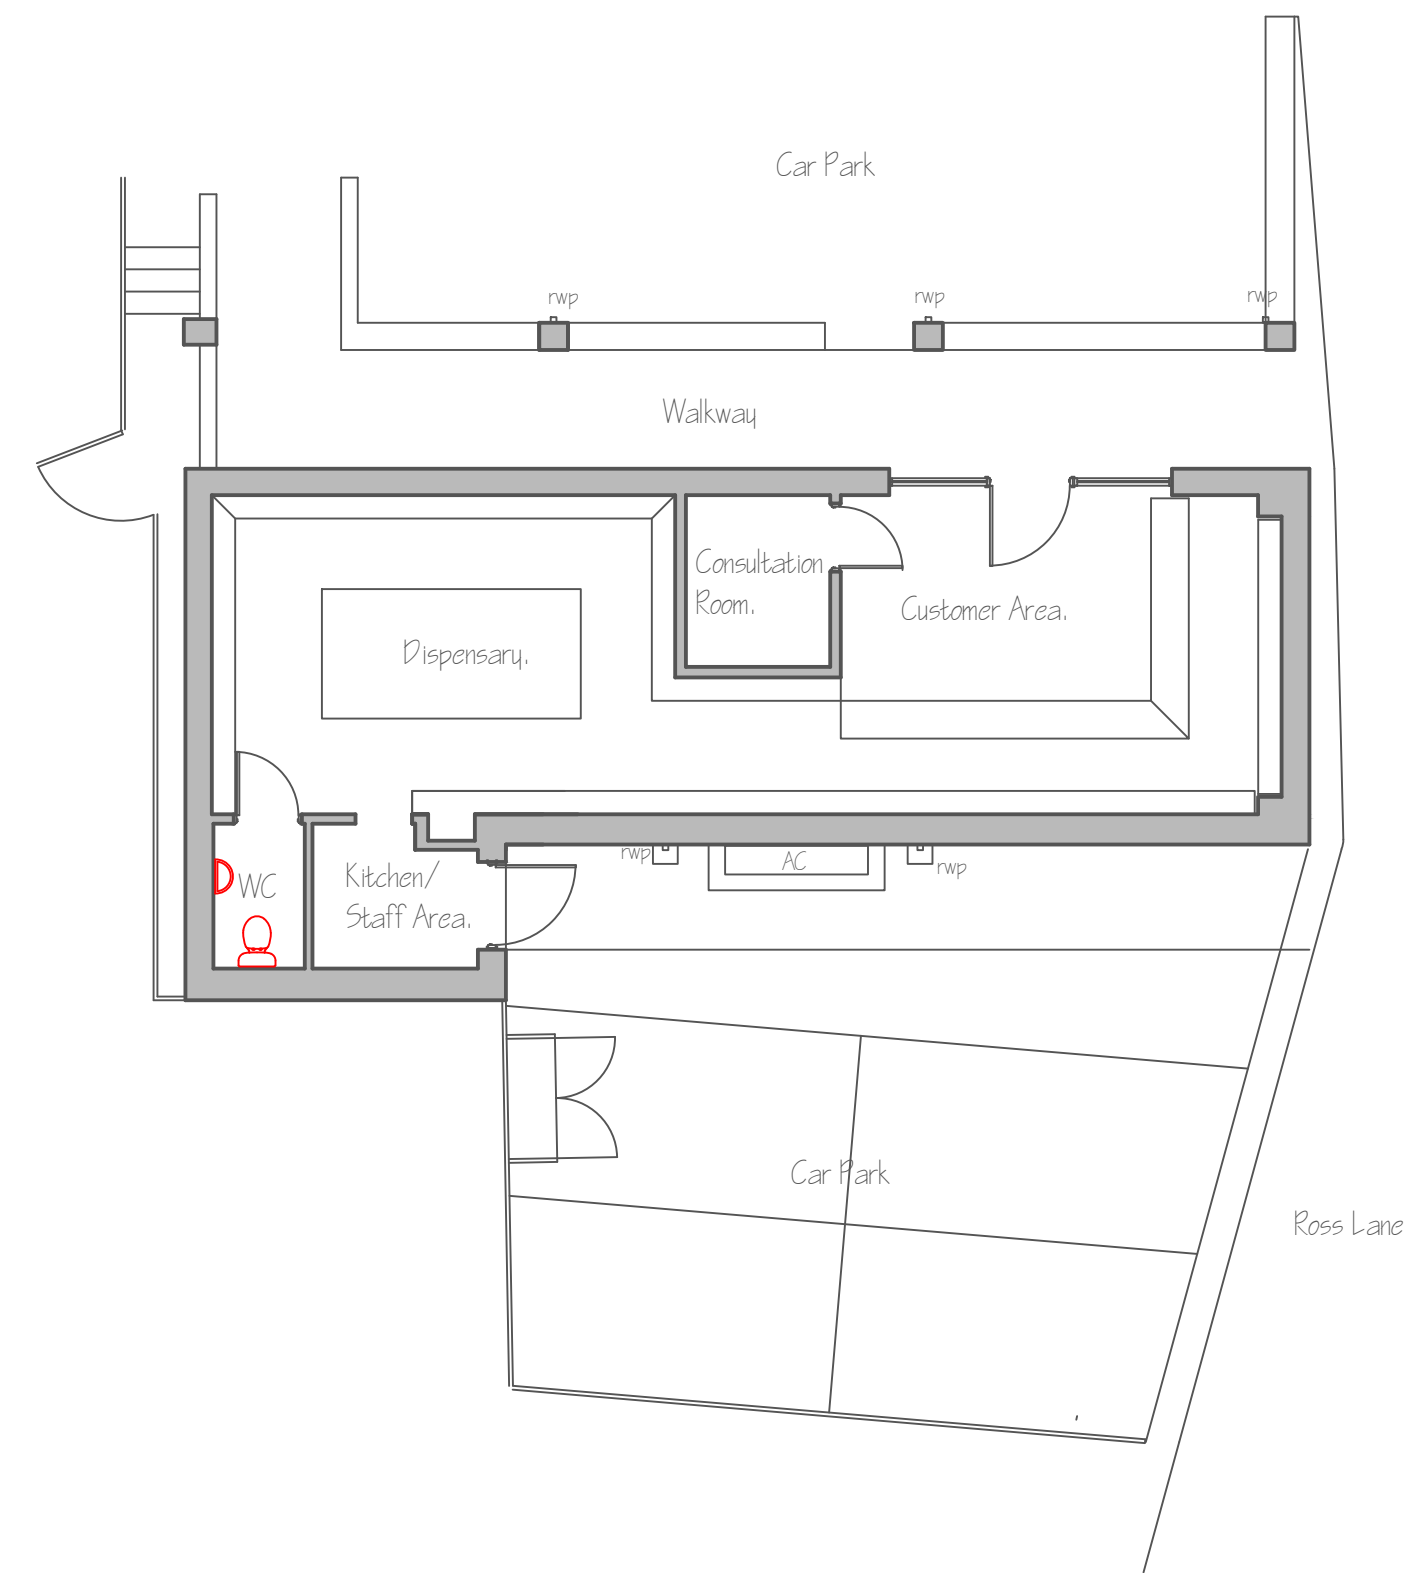

Front Elevation from Car Park.

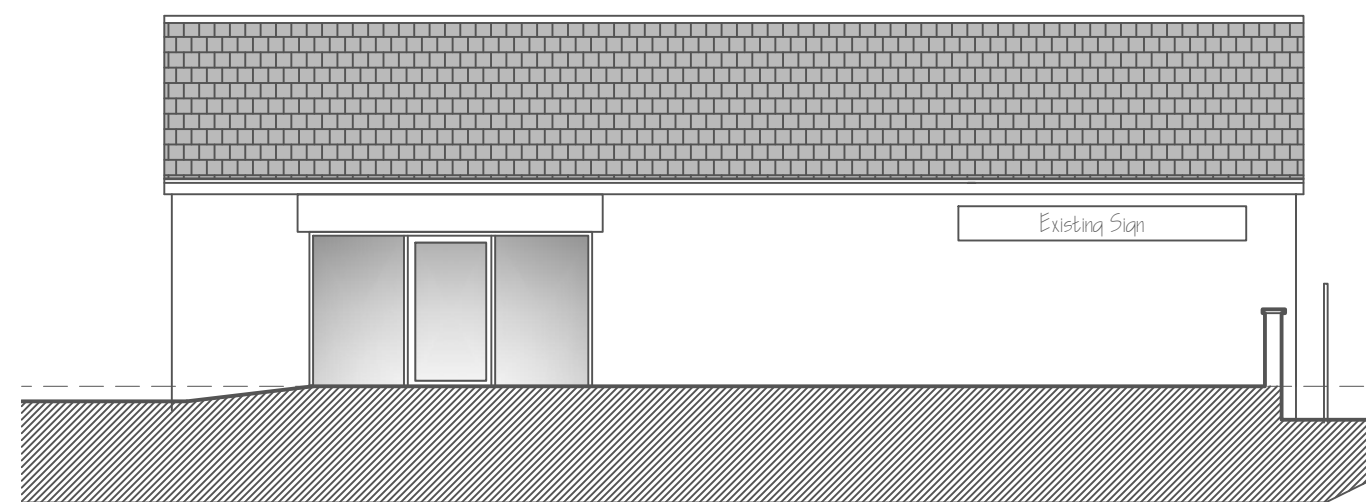

Front Elevation.

								Rev	Description	Date
Project Client Mr G Thomas	Project Title Extension and Alterations to Malpas Brook Pharmacy 135 Goodrich Crescent, Newport NP20 5PF	Drawing Title Ground Floor Layout and Elevations as Existing.	THIS DRAWING IS COVERED BY COPYRIGHT WHICH REMAINS WITH HOWARD HICKS DESIGN AND MUST NOT BE REPRODUCED IN ANY FORM WITHOUT THEIR EXPRESS PERMISSION.	Scale 1:100 @ A3	Date	Drawing No. PLOI	Job No. 2226			
				Drawn by HH	Checked	Status Planning	Rev.No.			
								Howard Hicks Design Architectural Designers, Technologists, Building Surveyors 6 Ash Green, Oakfield, Torfaen, Cwmbran, Torfaen, Wales NP44 3DT Mob 07984 971763 howard@howardhicksdesign.com		
								 Howard Hicks Design		