



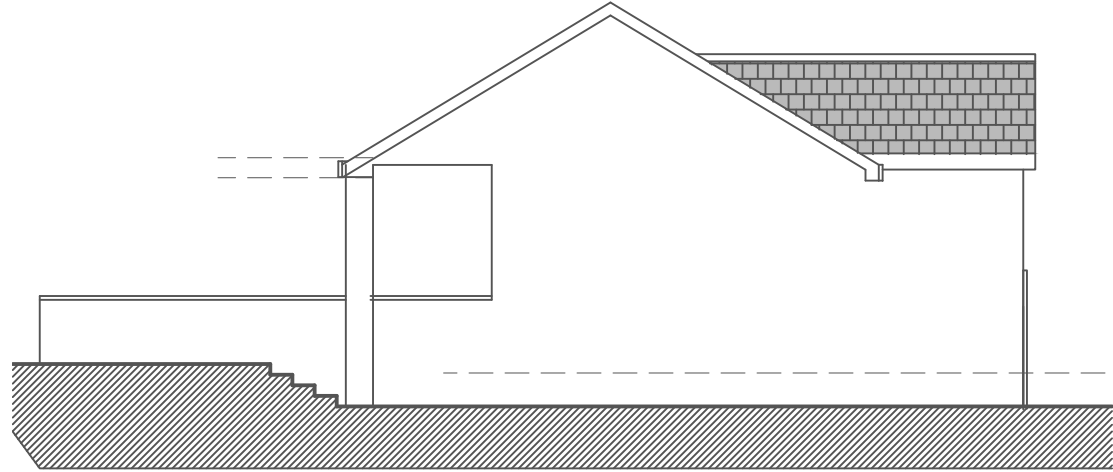


Side Elevation.



Location Plan scale
1:1250

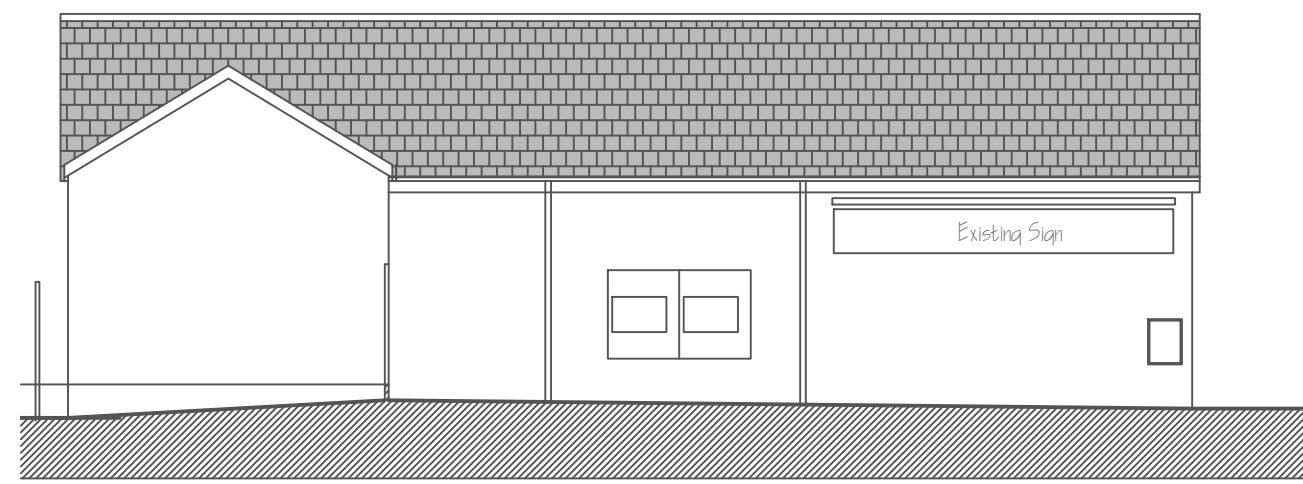

Rear Elevation.

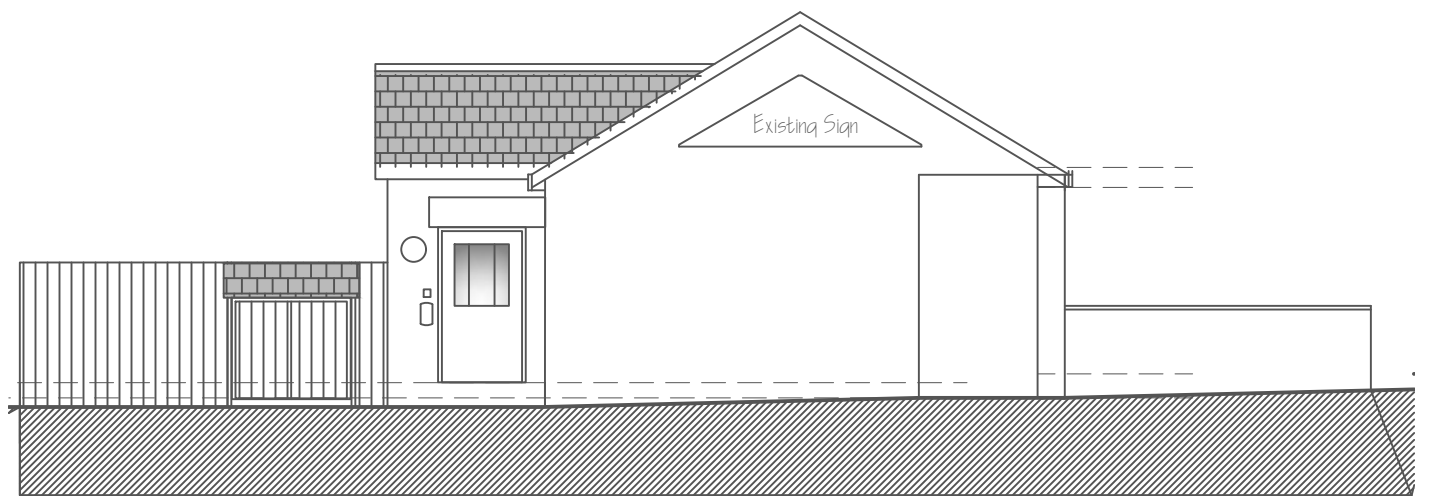

Side Elevation.

										Rev	Description	Date			
Project Client Mr G Thomas		Project Title Extension and Alterations to Malpas Brook Pharmacy 135 Goodrich Crescent, Newport NP20 5PF			Drawing Title Elevations as Existing.		THIS DRAWING IS COVERED BY COPYRIGHT WHICH REMAINS WITH HOWARD HICKS DESIGN AND MUST NOT BE REPRODUCED IN ANY FORM WITHOUT THEIR EXPRESS PERMISSION.		Scale 1:100 @ A3	Date	Drawing No. PLO2	Job No. 2226	Howard Hicks Design Architectural Designers. Technologists . Building Surveyors 6 Ash Green, Oakfield, Torfaen, Cwmbran, Torfaen, Wales NP44 3DT Mob 07984 971763 howard@howardhicksdesign.com  Howard Hicks Design		
							Drawn by HH		Checked	Status Planning	Rev. No.				