


Responsibility is not accepted for errors made by others in scaling from this drawing. All construction information should be taken from figured dimensions only.

0mm


50mm

A3

Original Sheet Size

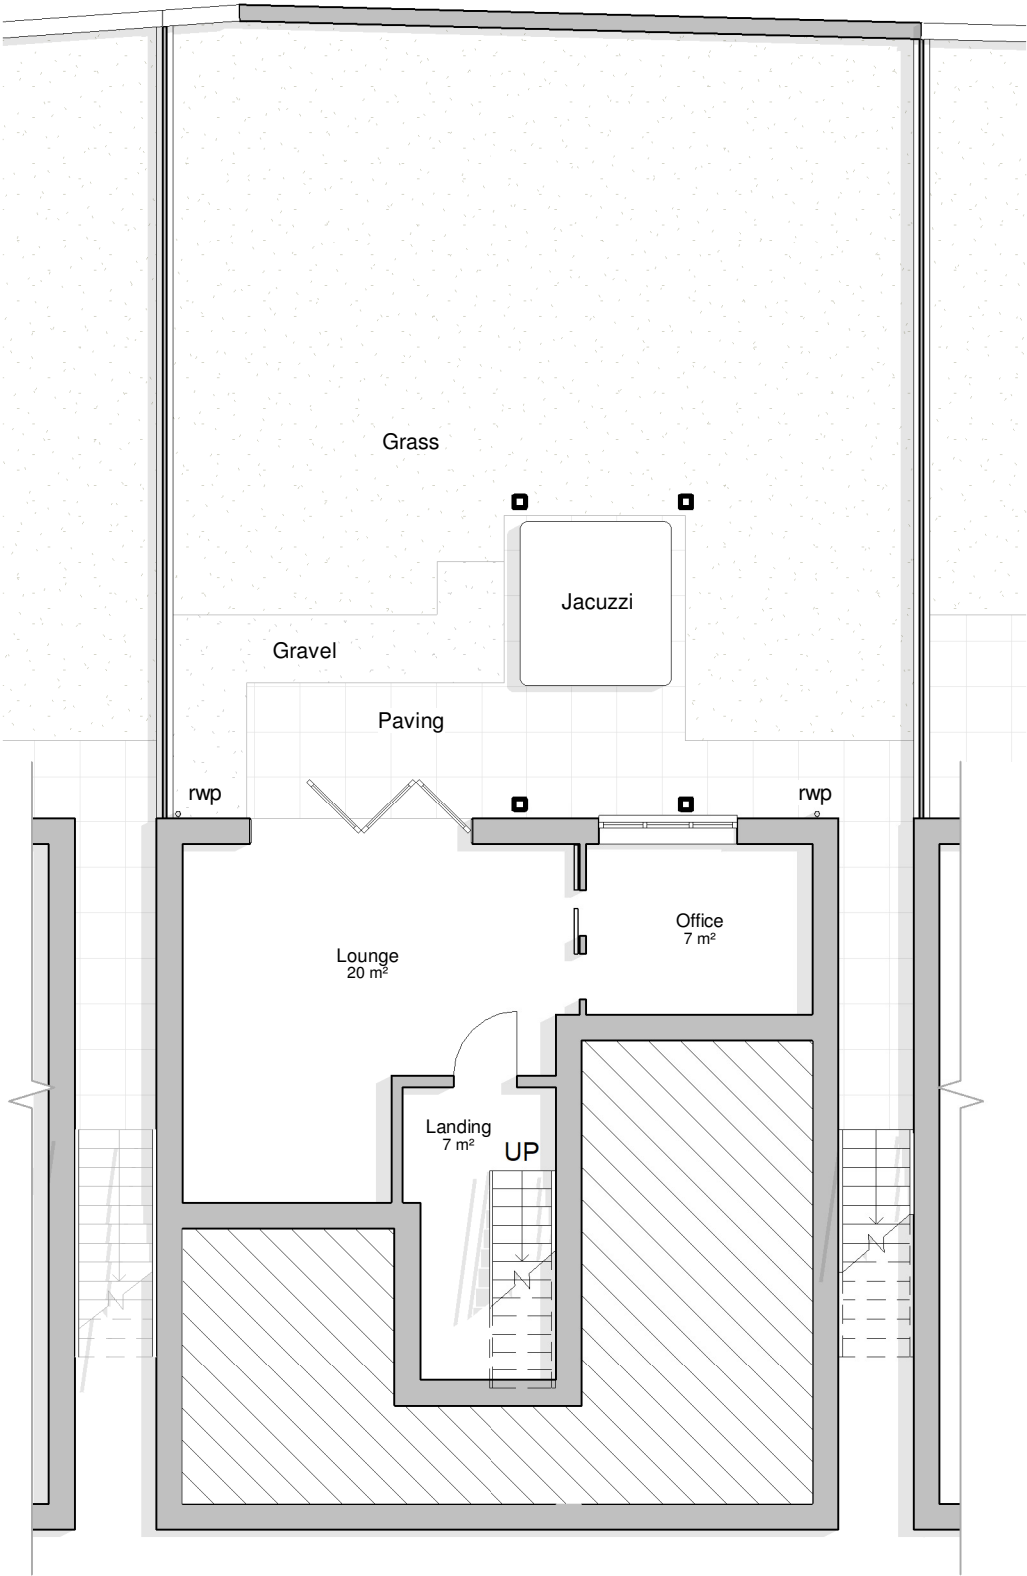

Lower Ground
1 : 100

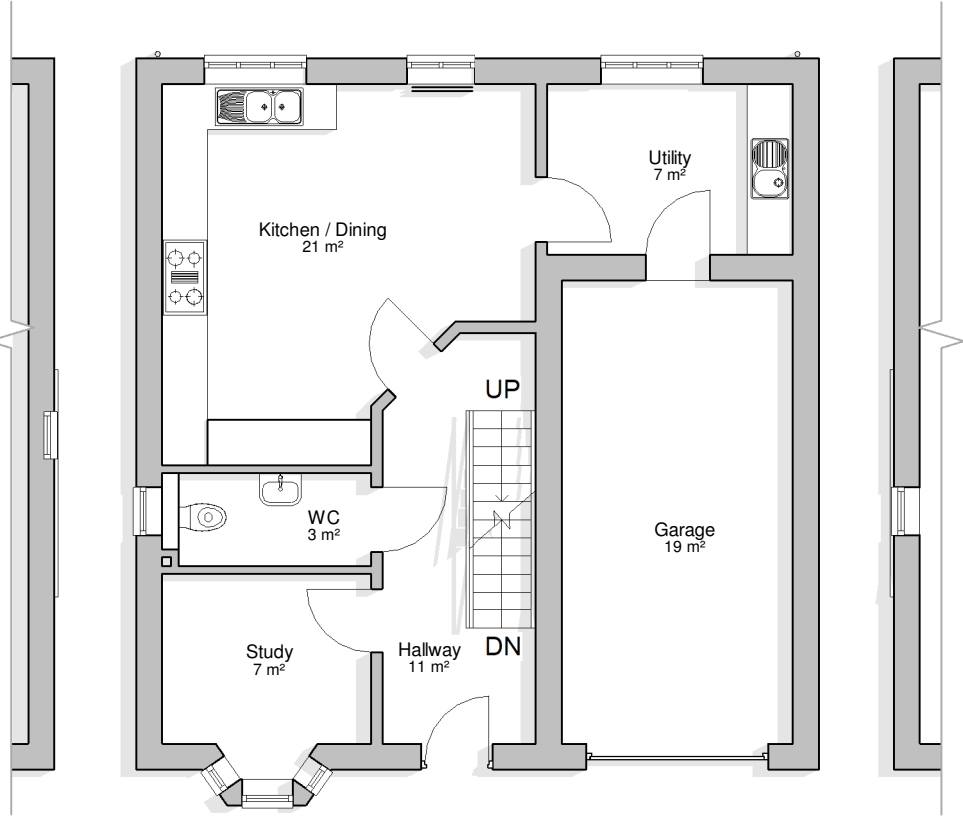

Ground Floor
1 : 100

Planning Issue

date	rev	name	chk	note
------	-----	------	-----	------



Architectural Design - Feasibility - Planning - Building Control - Construction Details - Sustainable Design
Systems House 89 Heol Don Cardiff CF14 2AT
T 02920316857 M 07785582007 info@dlparchitecture.co.uk

PROJECT
The proposed rear external staircase & doorway

81E Allt-yr-yn Avenue, Newport, NP20 5DD

DRAWING TITLE
Lower Ground and Ground Floor Plans
as Existing

SCALE	DATE	DRAWN BY	CHECKED BY
1 : 100	24/07/26	PL	RR

DRAWING NUMBER	REVISION
P879 L_100	