

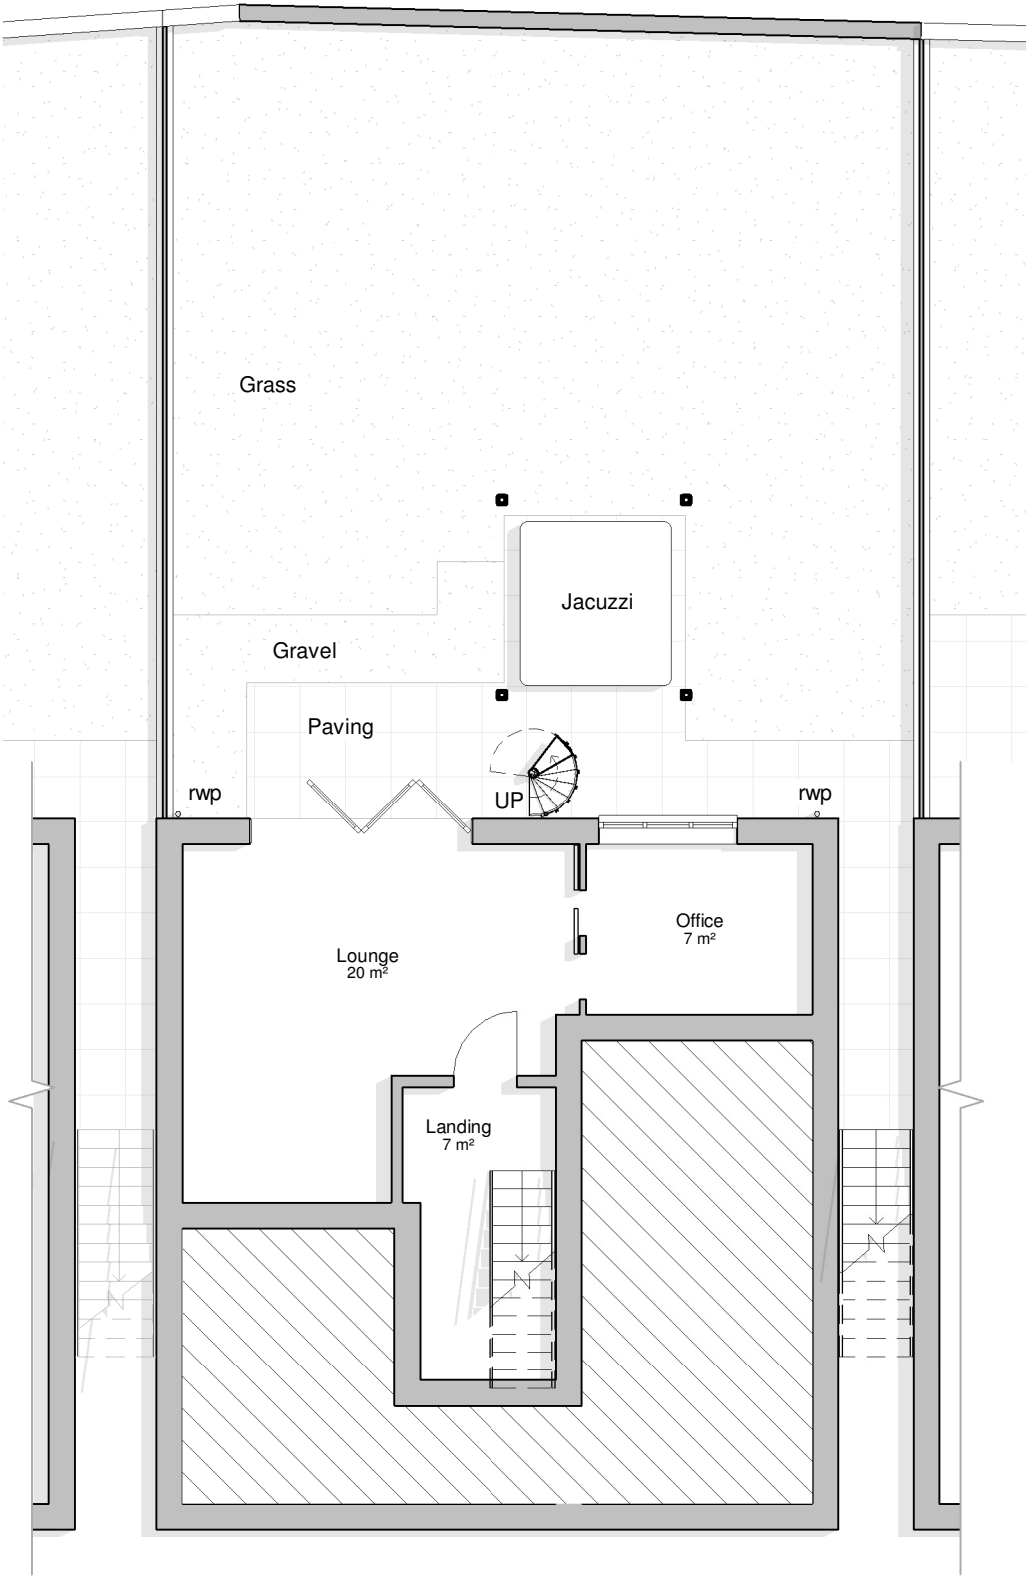


Responsibility is not accepted for errors made by others in scaling from this drawing. All construction information should be taken from figured dimensions only.

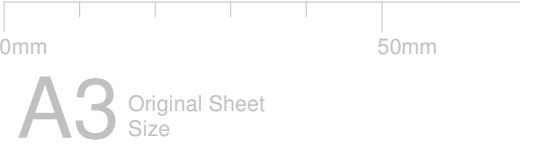

Lower Ground
1 : 100

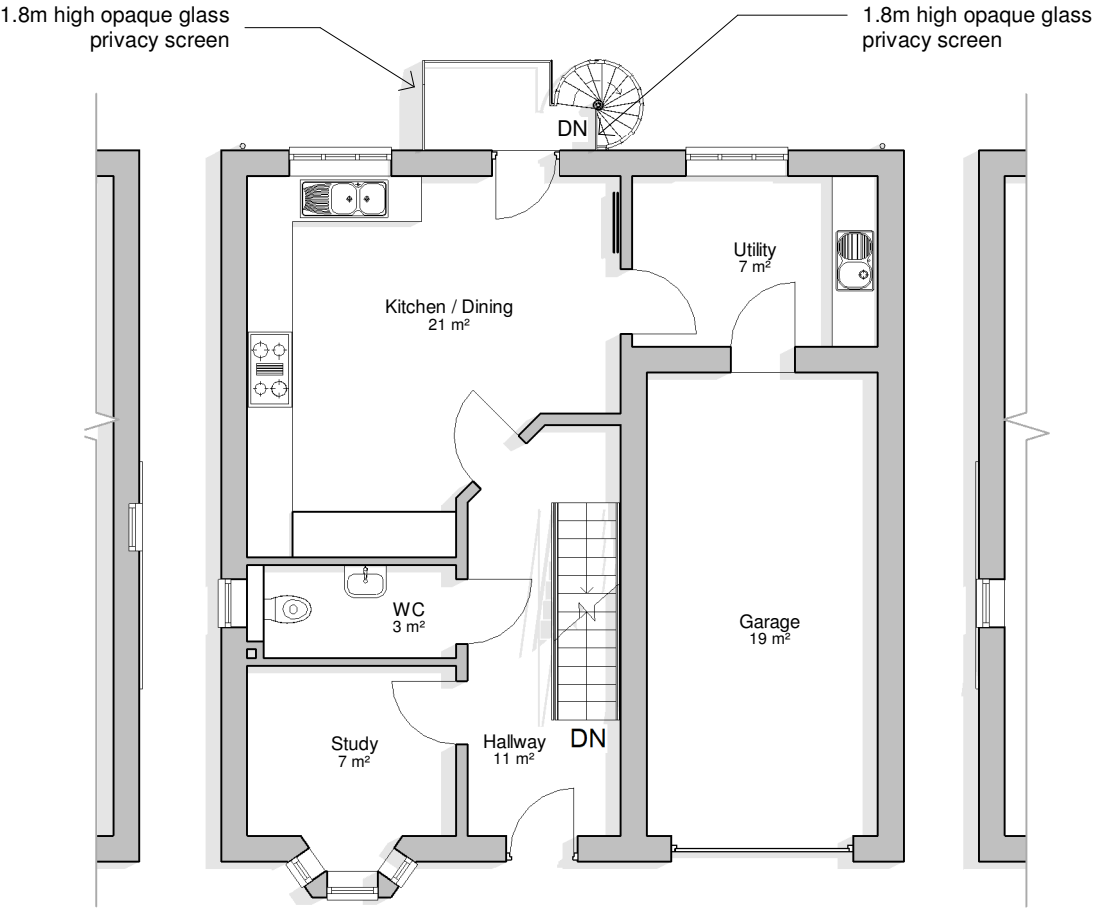

Ground Floor
1 : 100

Planning Issue

date	rev	name	chk	note
Architectural Design - Feasibility - Planning - Building Control - Construction Details - Sustainable Design				
Systems House 89 Heol Don Cardiff CF14 2AT				
T 02920316857 M 07785582007 info@dlparchitecture.co.uk				

PROJECT
The proposed rear external staircase & doorway

81E Allt-yr-yn Avenue, Newport, NP20 5DD

DRAWING TITLE
Lower Ground and Ground Floor Plans as Proposed

SCALE	DATE	DRAWN BY	CHECKED BY
1 : 100	03/08/26	PL	RR

DRAWING NUMBER	REVISION
P879 L_200	