

Responsibility is not accepted for errors made by others in scaling from this drawing. All construction information should be taken from figured dimensions only.

0mm

50mm

A3

Original Sheet Size

FINISHES KEY:

- A : RED / ORANGE ROOFING & RIDGE TILES
B : WHITE UPVC WINDOWS & DOORS
C : BLACK UPVC RAINWATER GOODS ON WHITE UPVC FASCIA
D : RED / ORANGE BRICKWORK EXTERNAL WALLS WITH LOWER STONEWORK BANDING



South Rear Elevation
1 : 100

Planning Issue

date	rev	name	chk	note
------	-----	------	-----	------



Architectural Design - Feasibility - Planning - Building Control - Construction Details - Sustainable Design
Systems House 89 Heol Don Cardiff CF14 2AT
T 02920316857 M 07785582007 info@dlparchitecture.co.uk


PROJECT
The proposed rear external staircase & doorway

81E Allt-yr-yn Avenue, Newport, NP20 5DD

DRAWING TITLE
Elevations as Proposed

SCALE	DATE	DRAWN BY	CHECKED BY
1 : 100	03/08/26	PL	RR

DRAWING NUMBER	REVISION
P879 L_210	

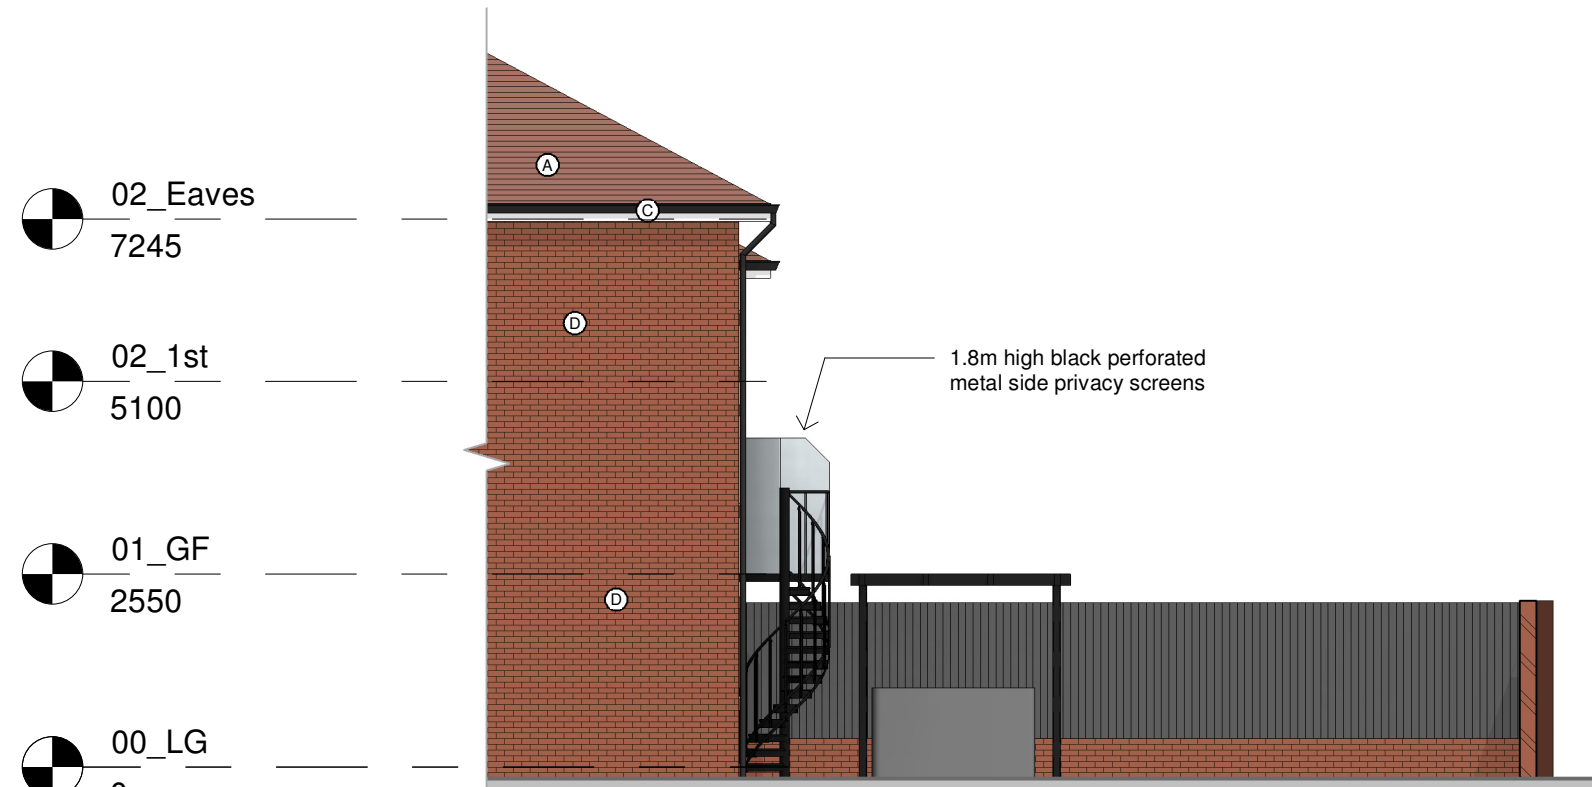

South West Side Elevation
1 : 100