
 


Key:

- Existing living top bin store
- Existing bird box with nesting blue tits
- △ Existing bee hotels
- ✕ Existing bee and insect friendly plants
- ⊙ Existing water butts

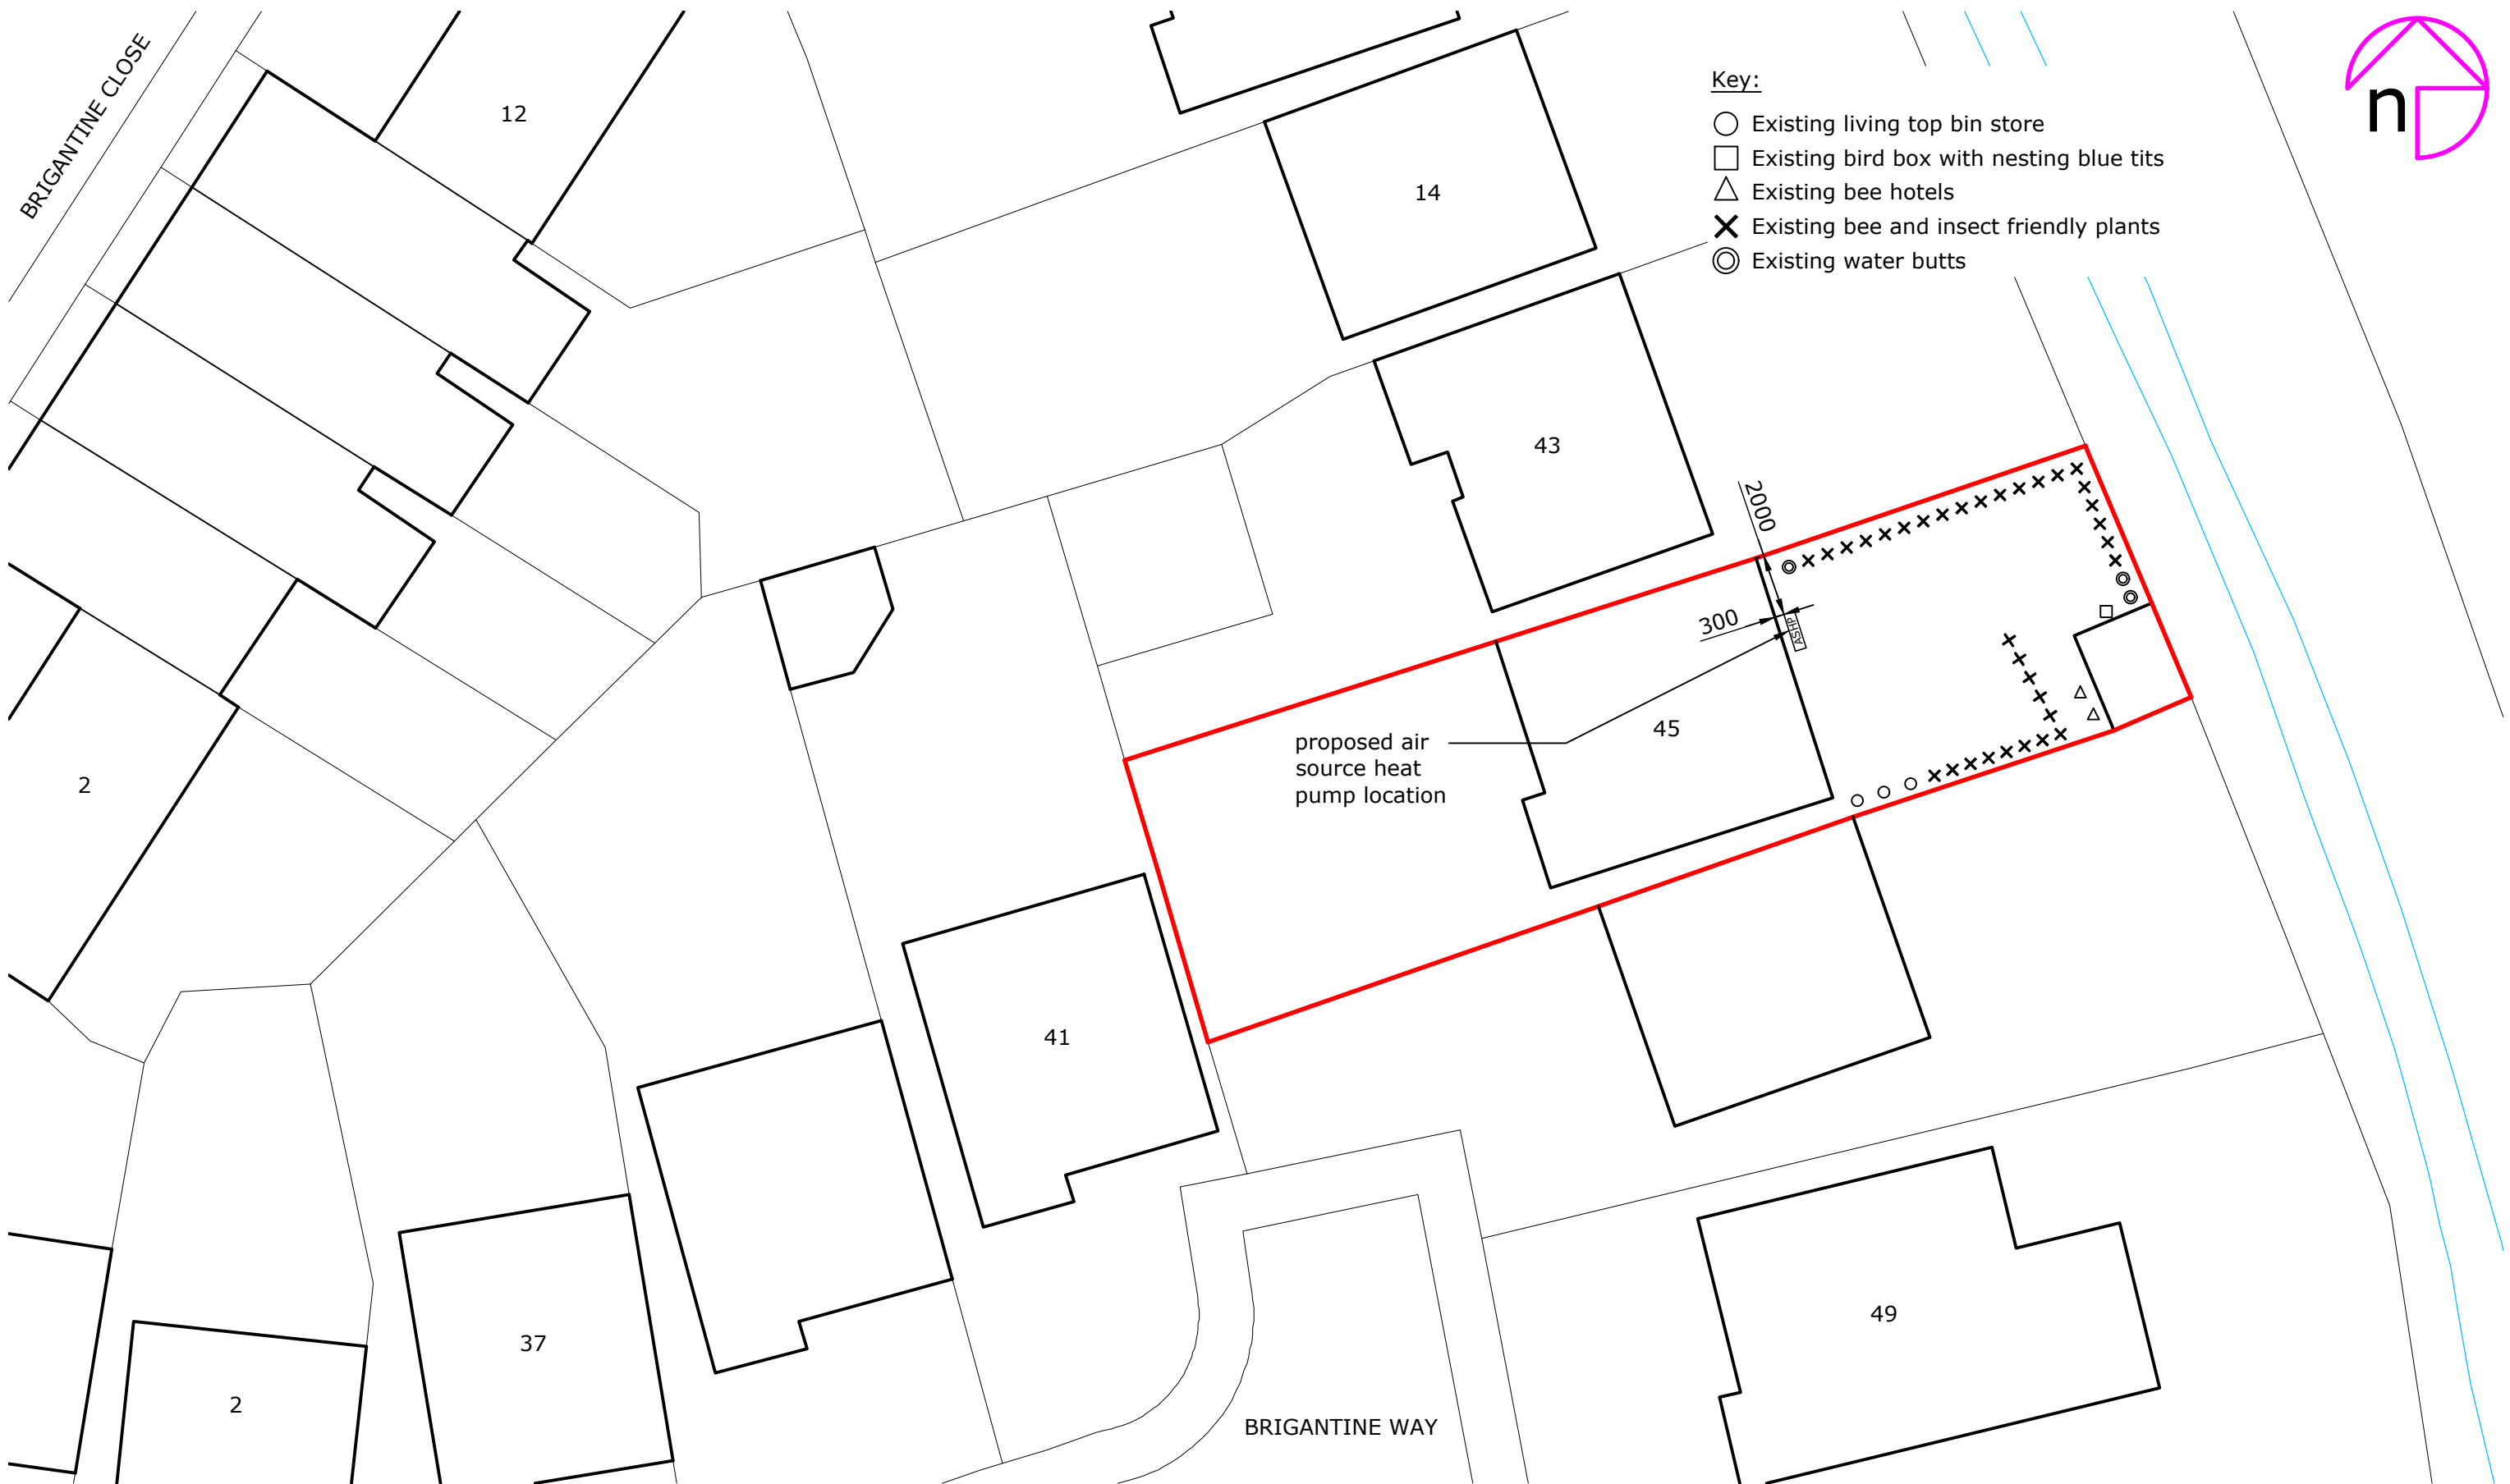

Rev:	Description:	By:	Date:
------	--------------	-----	-------

octopusenergy

services

Approved by:

Client/Project: Jenny Brotheridge, 45, Brigantine Way, Newport, NP10 8EW	Project status: CONDITIONS (installation of air source heat pump) Drawing title: Site plan as existing
---	---

Scale: 1:200	Paper Size: A3	Drawn: A Walton	Checked: ...
Project ID: J-AF56F4B9	Drawing No: 01C	Revision:	Date: 03.06.2025