

GREEN INFRASTRUCTURE STATEMENT: Although the scale of the development is small, every application is expected to demonstrate how biodiversity and green infrastructure have been considered and enhanced as part of the design. The site is an existing residential property set within a typical suburban plot. Area effected is small area of grass, of which a few sqm will be lost.

Avoidance - avoid harming plants, avoid damage to existing tree roots, and build on wall.

Minimisation - smallest amount of grass lost possible


Mitigation - Although no habitats are directly affected, the proposals incorporate biodiversity enhancement.

Enhancements:


i A {b Bat Box} on the south, south-east or south-west elevation of the building at a minimum height of 4m above ground level as close to the eaves or soffit of the roof as reasonably practicable and, where relevant, at the closet point to any hedge or tree lines.

ii 2.5 sq.m of {b Native Wildflower and Pollinator Planting} shall be planted within planting season.


EXSITING PLANS @ 1:100

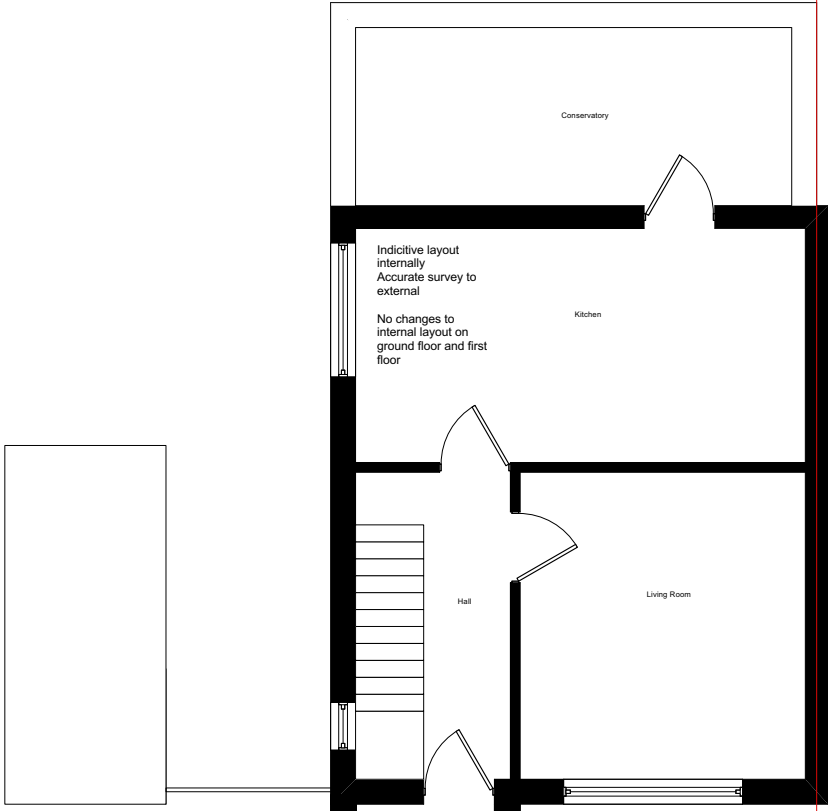


PROPOSED PLANS @ 1:100

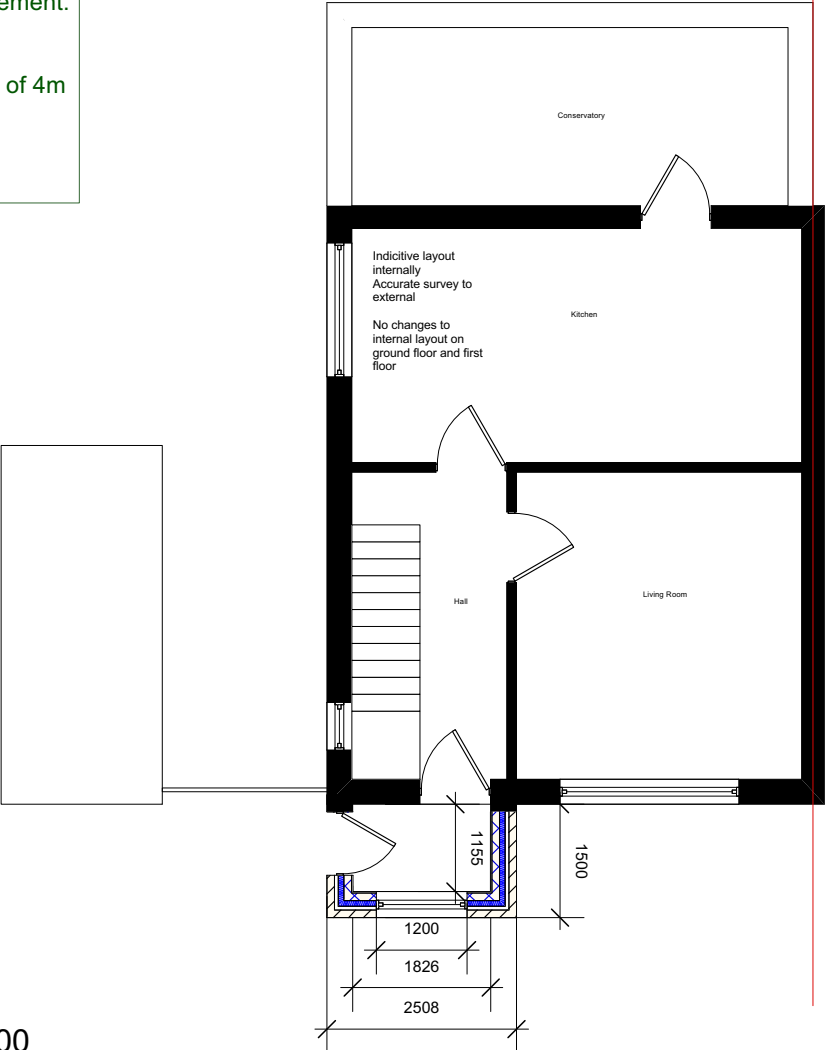

EXSITING ELEVATIONS @ 1:200

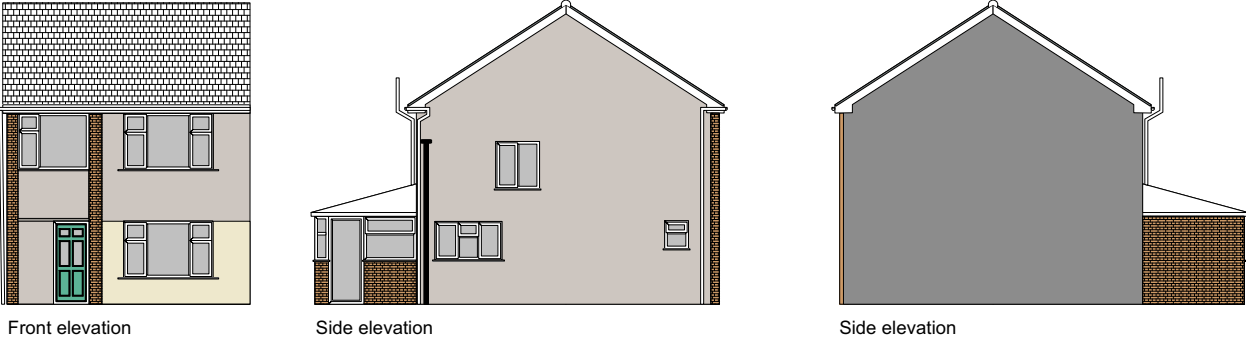

PROPOSED ELEVATIONS @ 1:200

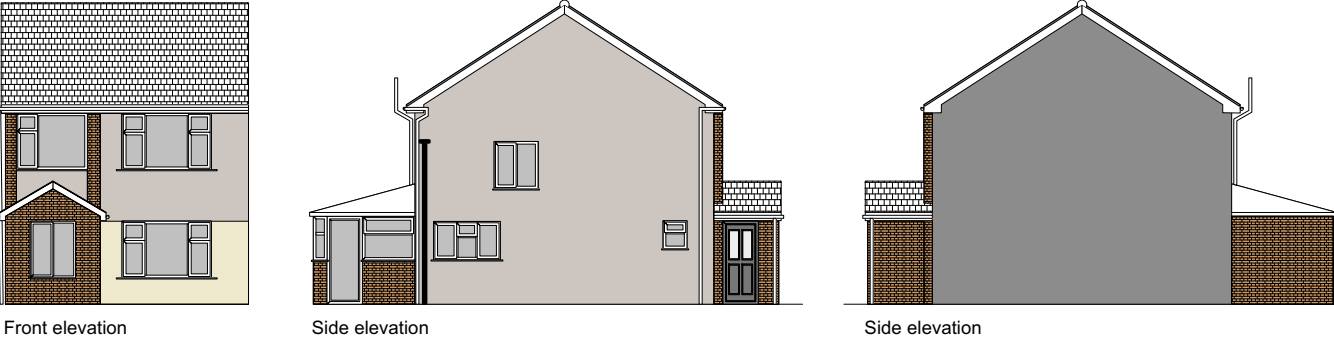

MATERIALS:
Walls - brick to match
Roof - conc. roof tile to match
Rainwater goods - UPVC to match
Windows & Doors - UPVC to match

 Skerryvore Designs Ltd skerryvoredesigns.co.uk Phone 01633 897922 Mobile 07816 934352 contact@skerryvoredesigns.co.uk	JOB TITLE 1 Hornbeam Walk	DRAWING TITLE Planning: Elevations and Plans	DRAWING No. SD1189-01
	SCALE 1:100 & 1:200 @ A3		
	DATE FEB 2026		