



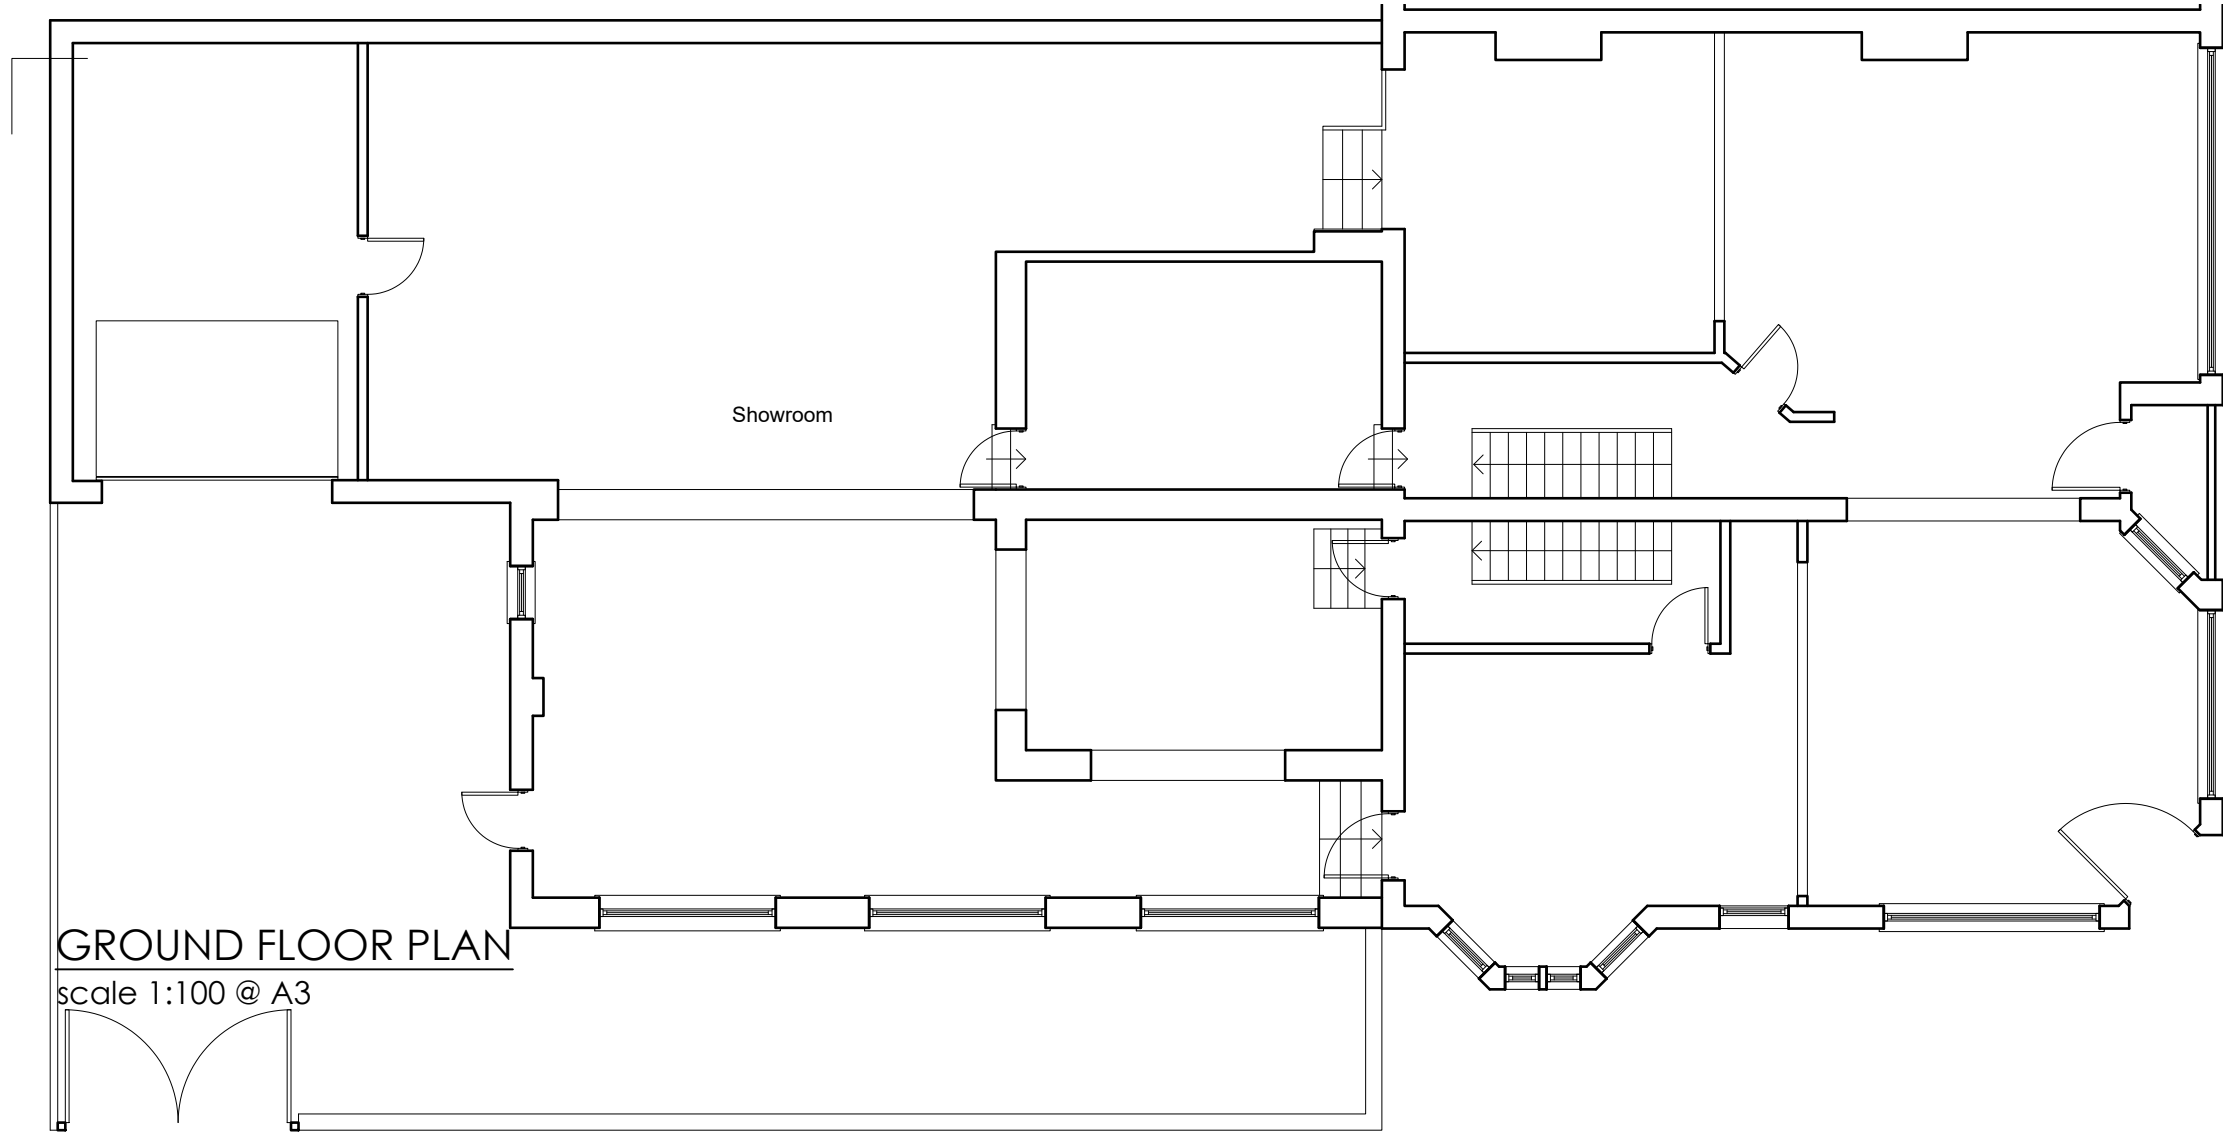

GROUND FLOOR PLAN


scale 1:100 @ A3

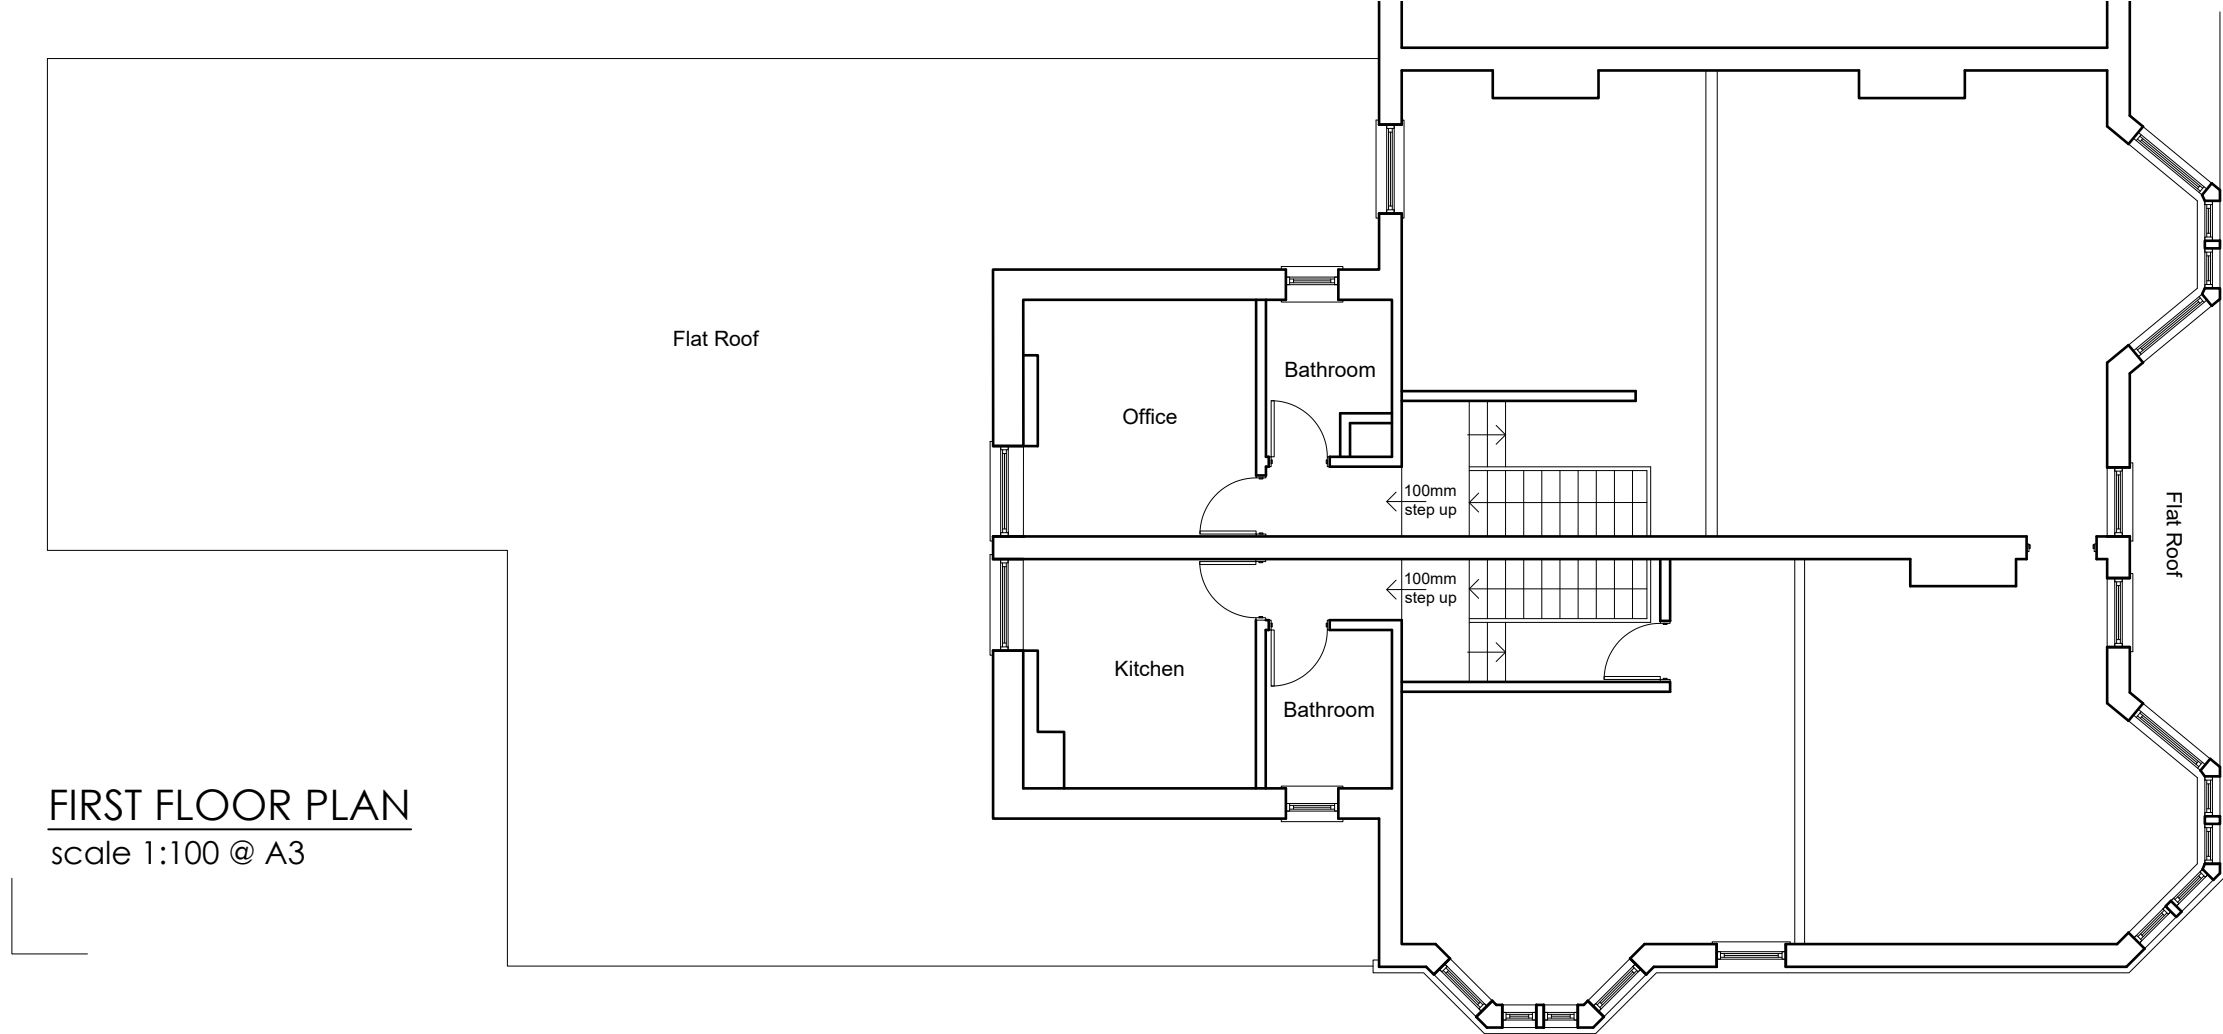

FIRST FLOOR PLAN

scale 1:100 @ A3

Date	Drawn	Check	Description	Rev.
11/08/2025	***	***	Surveyed	A
18.08.25	***	***	Location plan	B

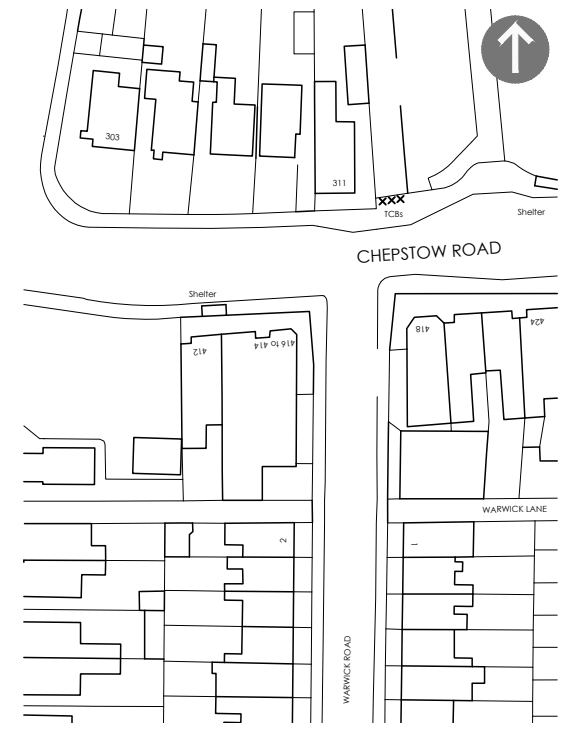

LOCATION PLAN

scale 1:1250 @ A3

414-416 Chepstow Road Newport NP19 8JH		Job No. 25.082
		Dwg No. AL(00)01
		Rev. B
Title Existing Floor Plans		
Date July 25	Drawn ***	Scale 1:100 @ A3
 Architects · Town planners Environmental & Urban design		
Unit 1A, Compass Business Park, Pacific Road, Cardiff. CF24 5HL		
www.c2architects.co.uk tel: 029 20452100		