



Front Elevation
South Facing




Side Elevation
West Facing

- NOTES:
- 01 Main Roof: Clay plain tile Brown
 - 02 Extension Roof: Concrete pan tile Brown
 - 03 Wall: Brickwork Red
 - 04 Wall: Pebbledash
 - 05 Gable: Timber/pebbledash
 - 06 Bay/details: Stone
 - 07 Windows/cills: uPVC White
 - 08 Fascia, soffit: uPVC. White
 - 09 Gutter: uPVC. Black
 - 10 Garage: Render walls/Pan tile roof



Rear Elevation
North Facing

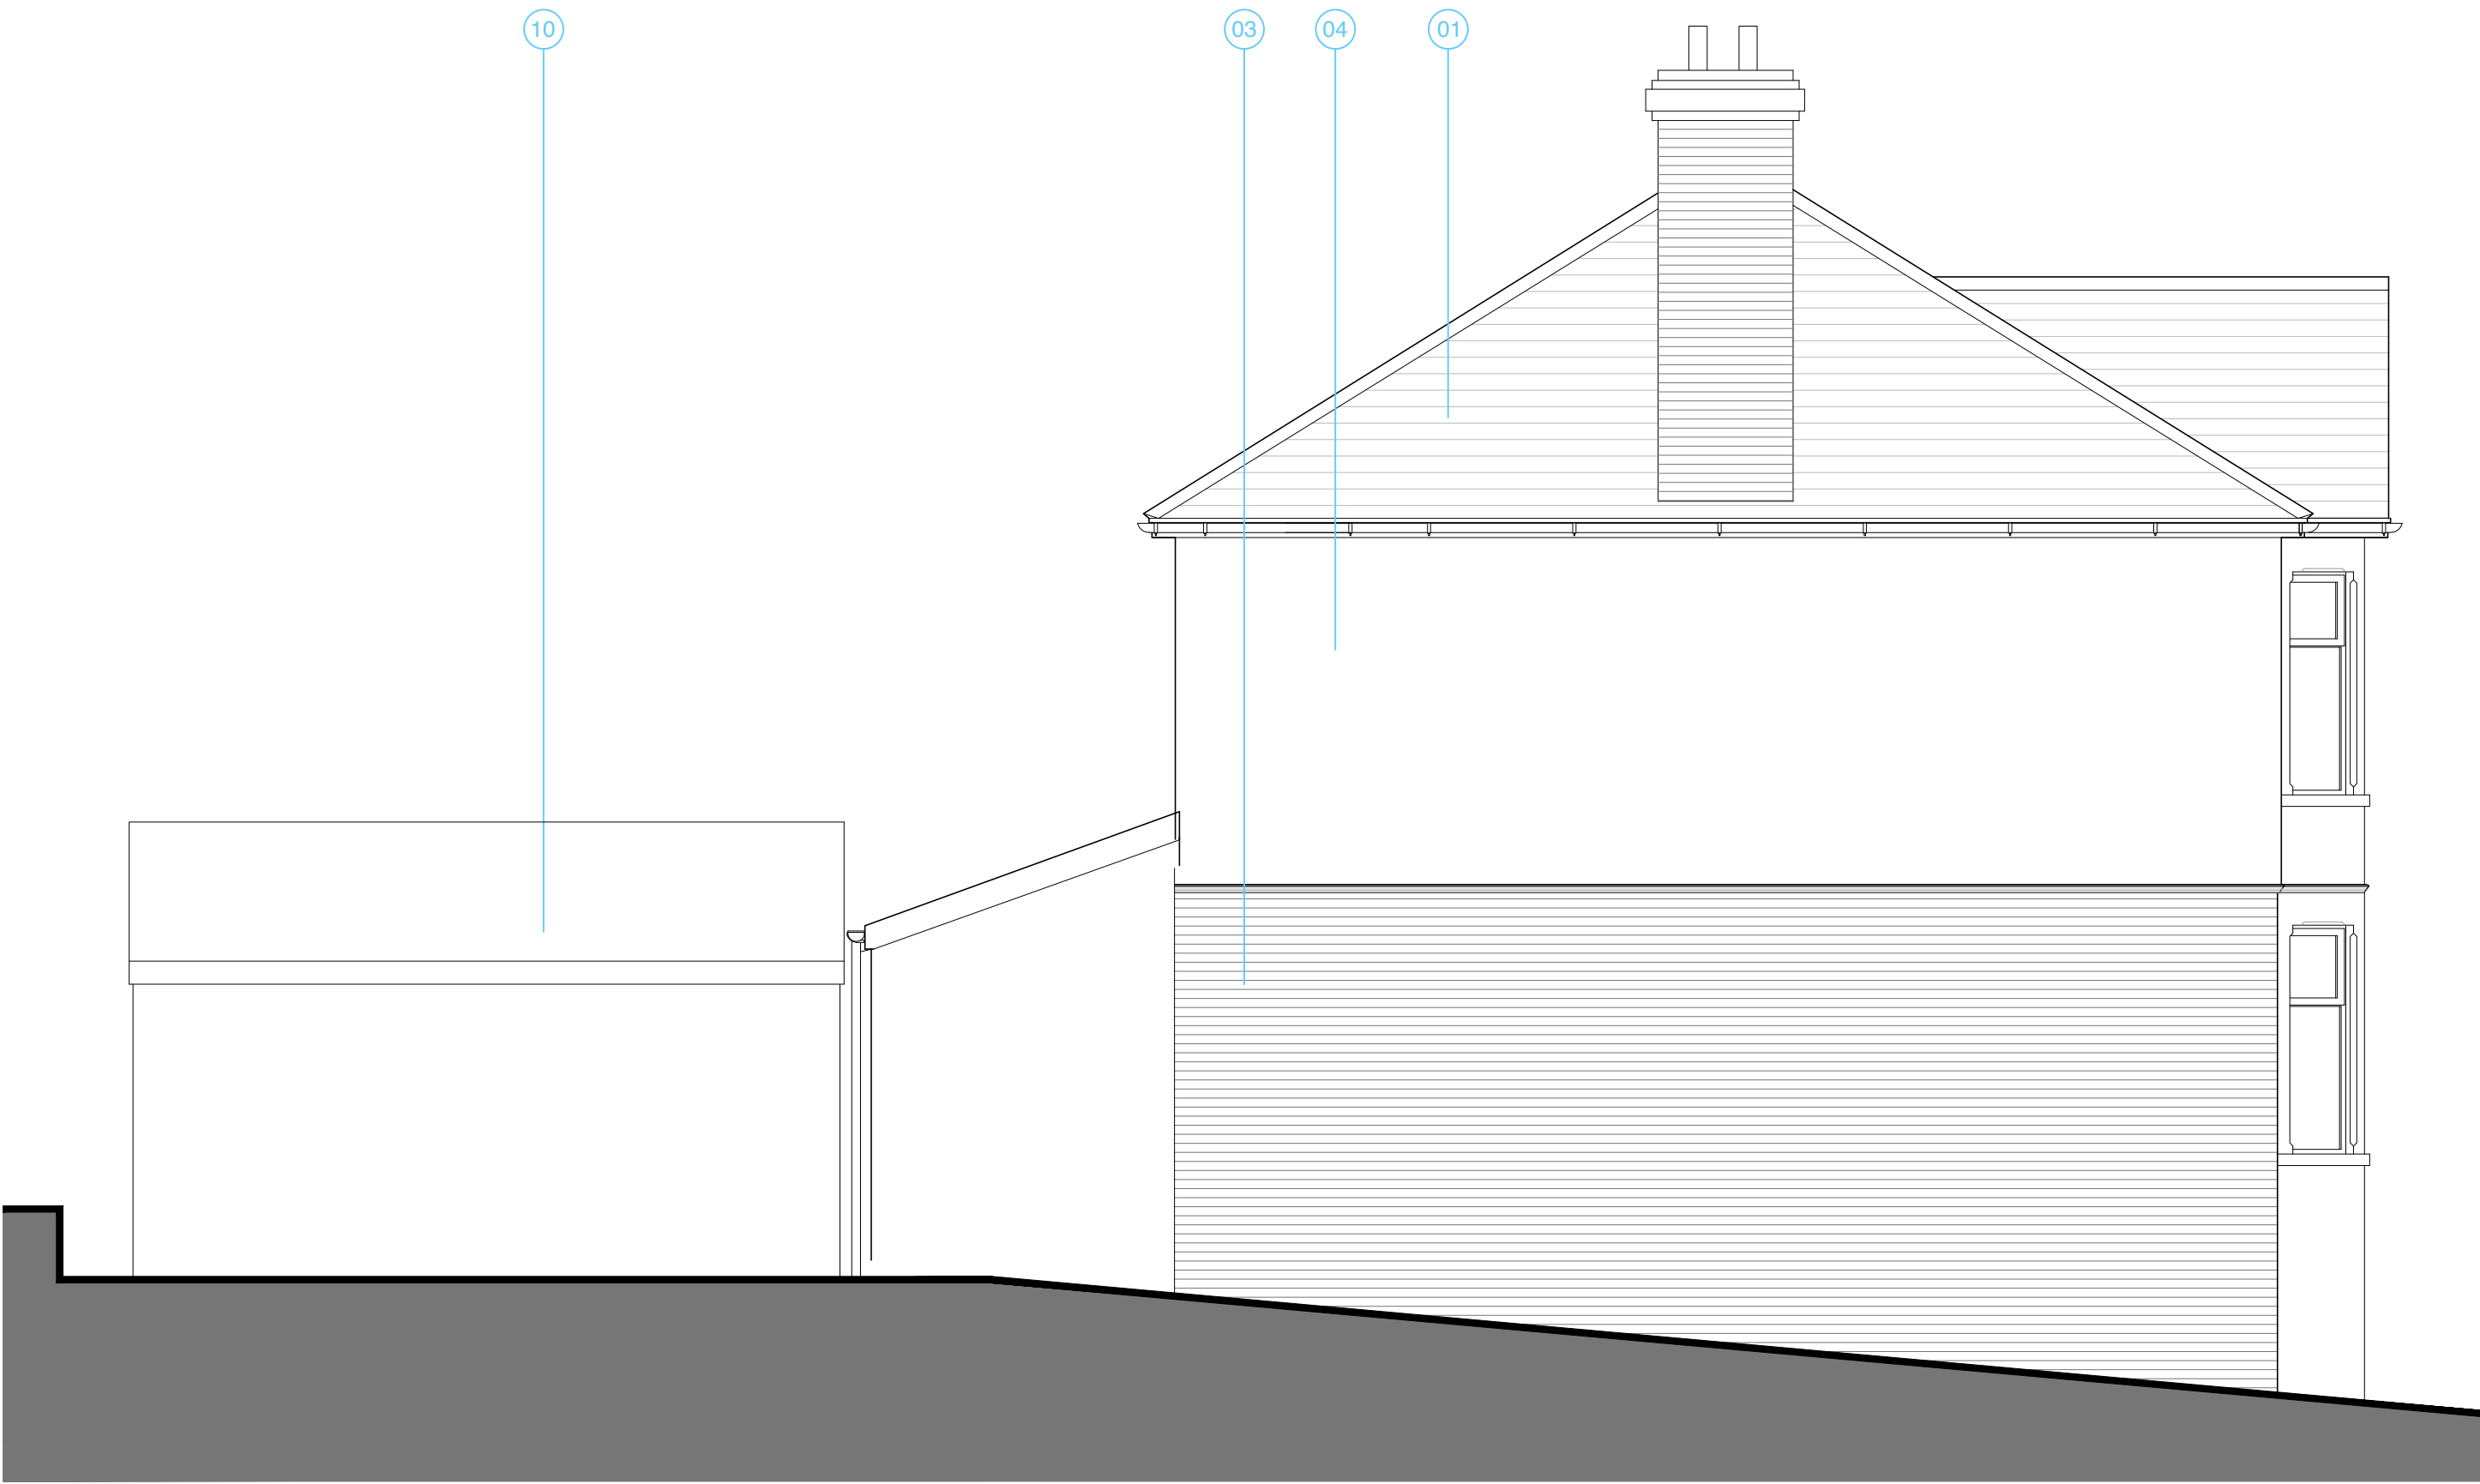

Side Elevation
East Facing

PROJECT:
46 The Coldra
Newport

TITLE:
Existing Elevations

SCALE: 1:50 @ A1	DATE: July 2025	DRAWN BY: ams
DRAWING NUMBER: 4421.PL.04	REVISION: A	

0792 920 3182
info@36design.co.uk
www.36design.co.uk

design 36

