




Front Elevation
South Facing




Side Elevation
West Facing

- NOTES:
- | | |
|--------------------|-------------------------|
| 01 Main Roof: | Clay plain tile Brown |
| 02 Dormer: | Standing seam aluminium |
| 03 Wall: | Brickwork Red |
| 04 Wall: | Through colour Render |
| 05 Bay/details | Stone |
| 06 Windows/cills: | Aluminium |
| 07 Fascia, soffit: | uPVC. White |
| 08 Gutter: | uPVC. Black |
| 09 Roof lantern: | To match windows |
| 10 Extension: | Flat Roof |

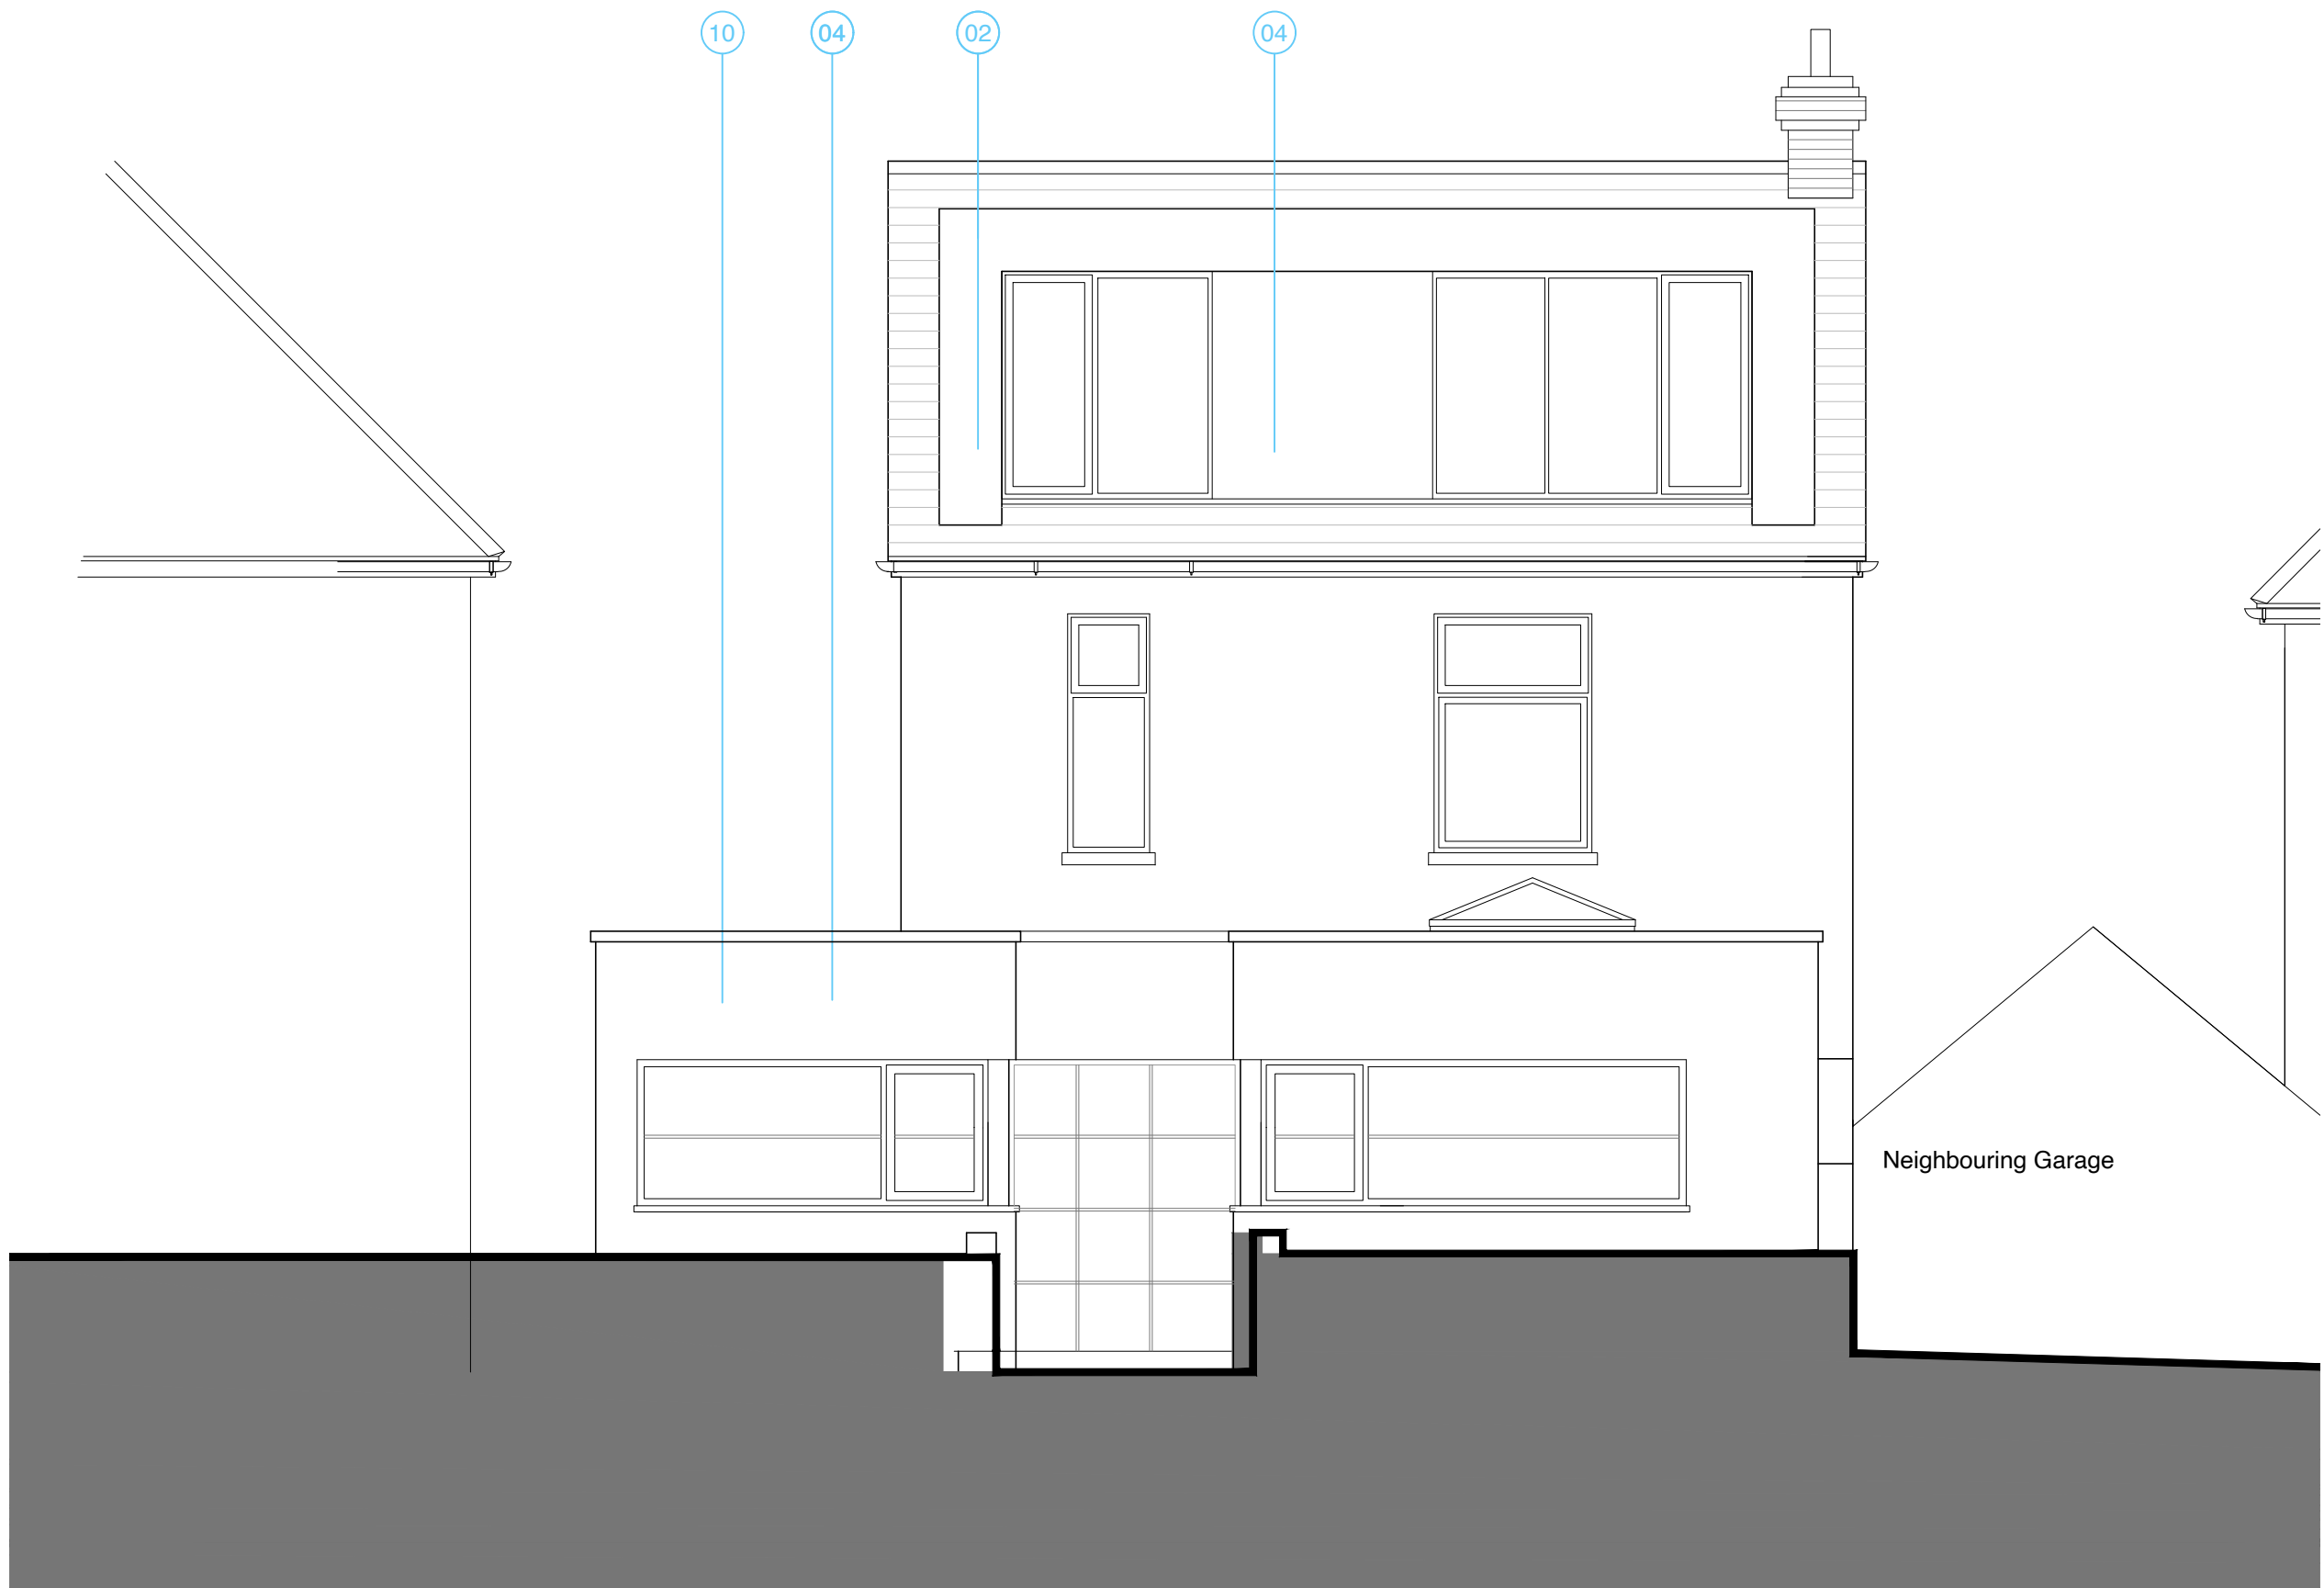

Rear Elevation
North Facing

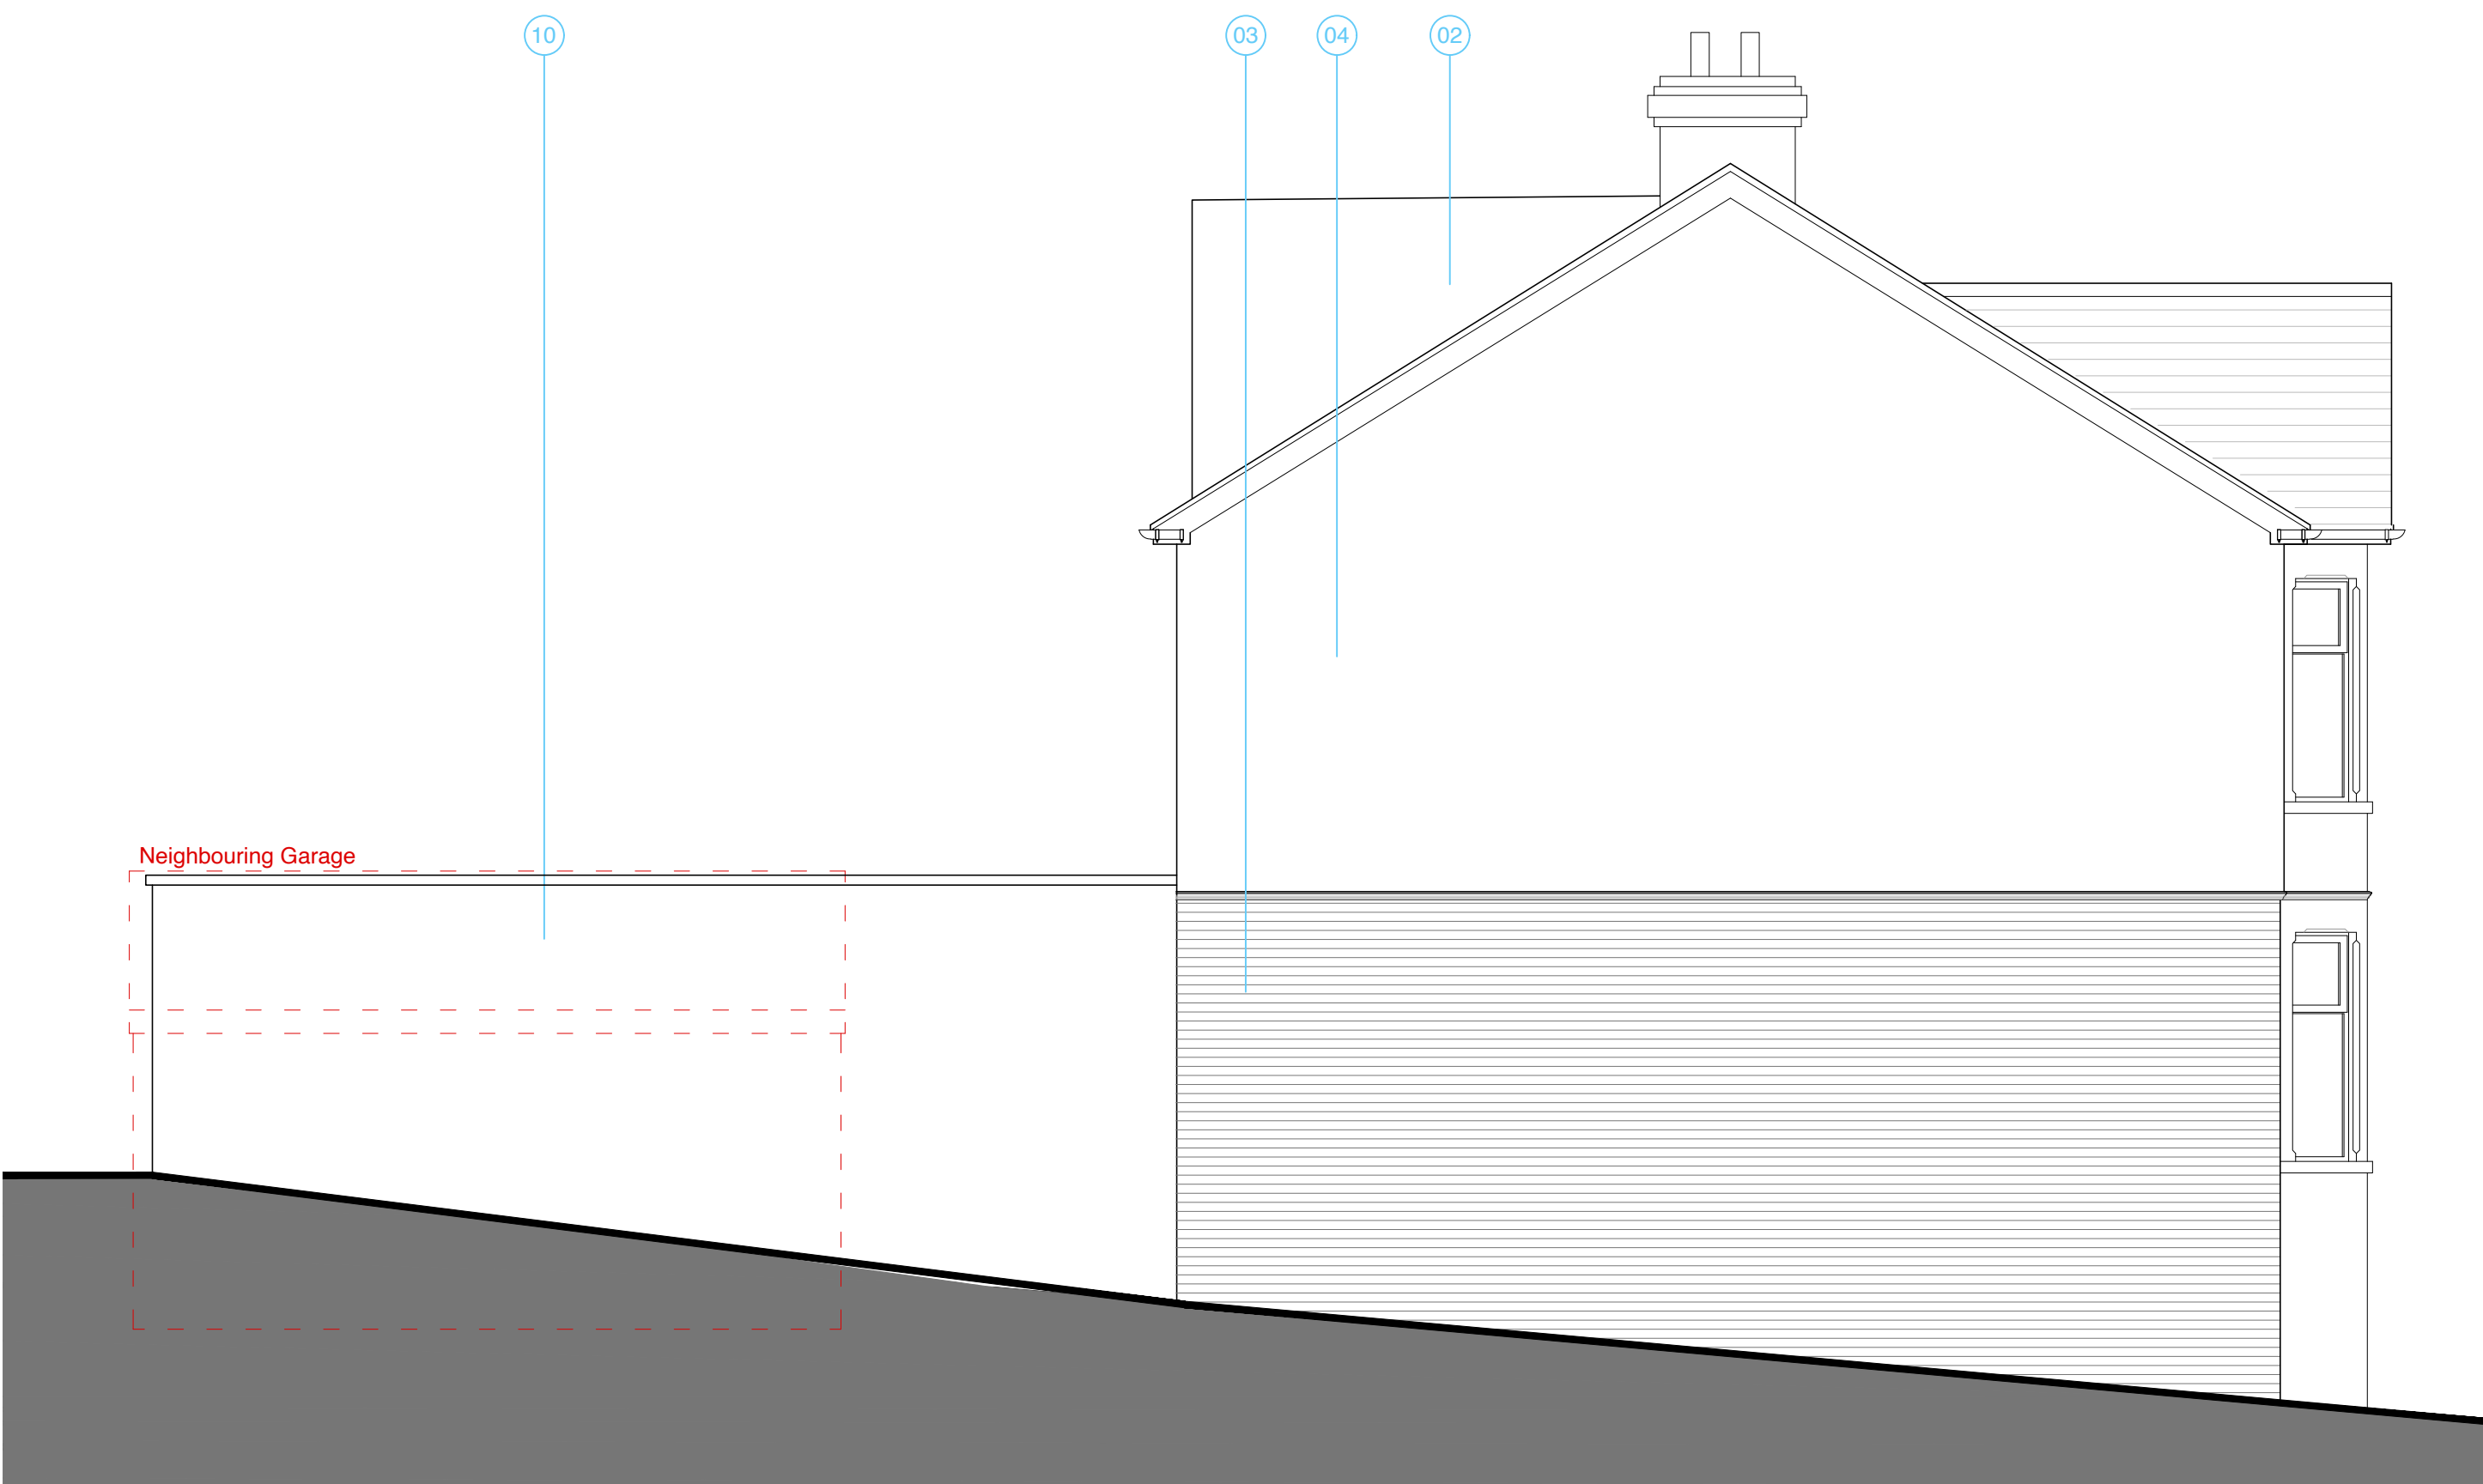

Side Elevation
East Facing

PROJECT:
46 The Coldra
Newport

TITLE:
Proposed Elevations

SCALE: 1:50 @ A1	DATE: July 2025	DRAWN BY: ams
DRAWING NUMBER: 4421.PL.06	REVISION: A	

1:50

1m 0 1m 2m 3m 4m 5m

0792 920 3182
info@36design.co.uk
www.36design.co.uk