



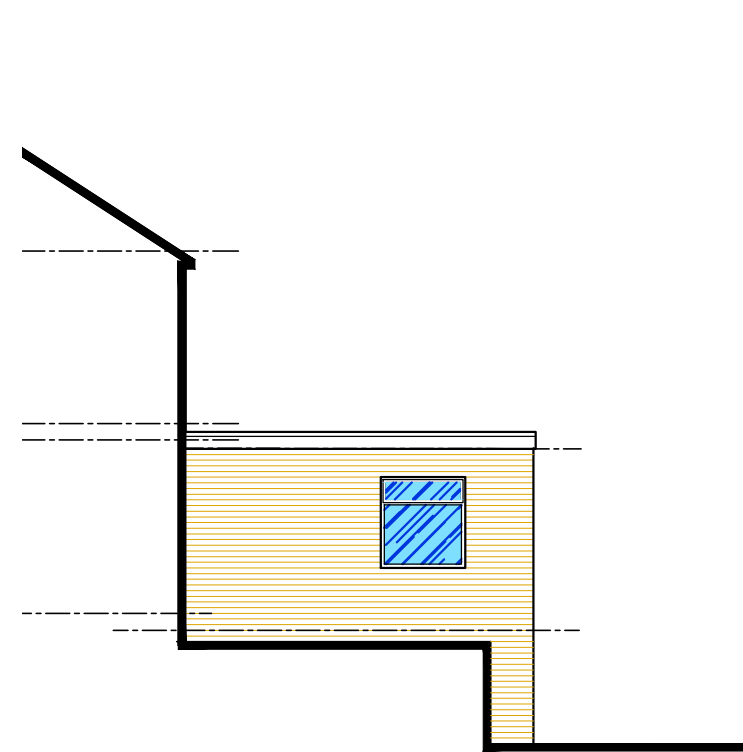


SIDE ELEVATION AS EXISTING




FRONT ELEVATION AS EXISTING

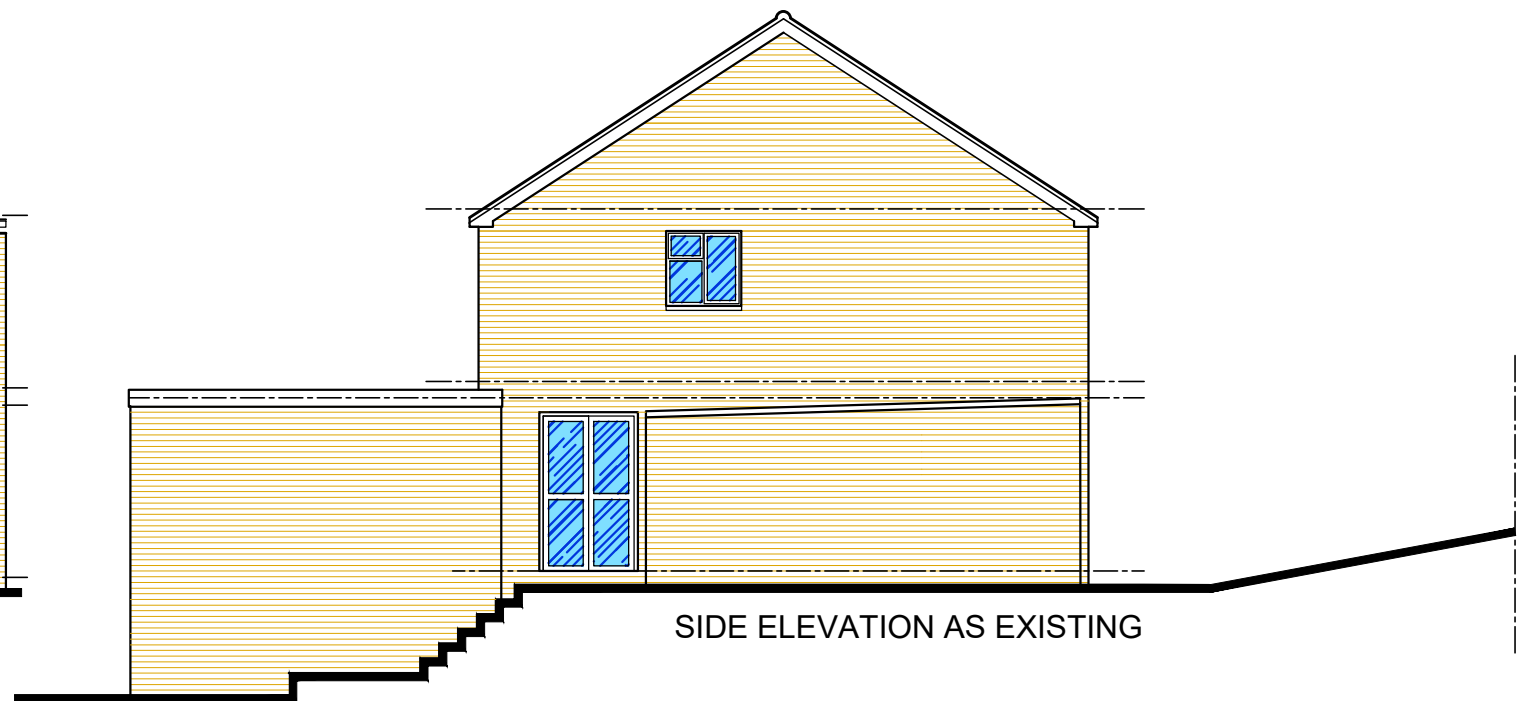


SIDE ELEVATION AS EXISTING

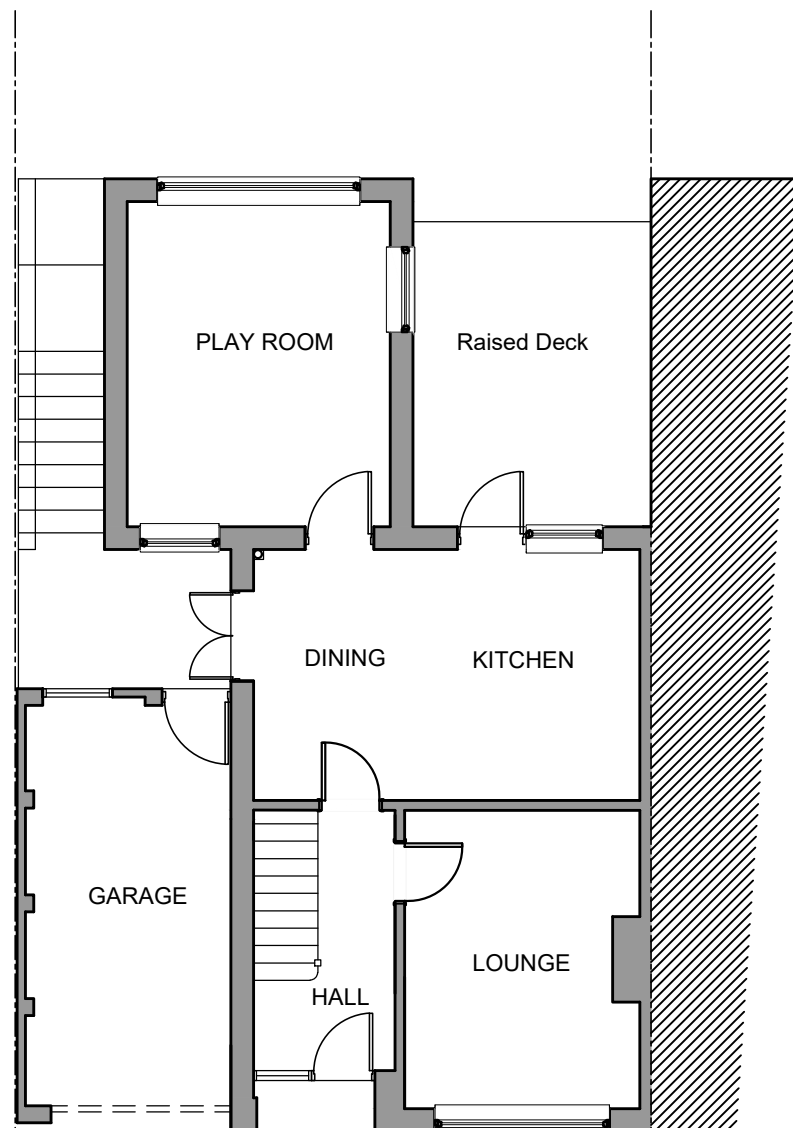

GROUND FLOOR PLAN AS EXISTING

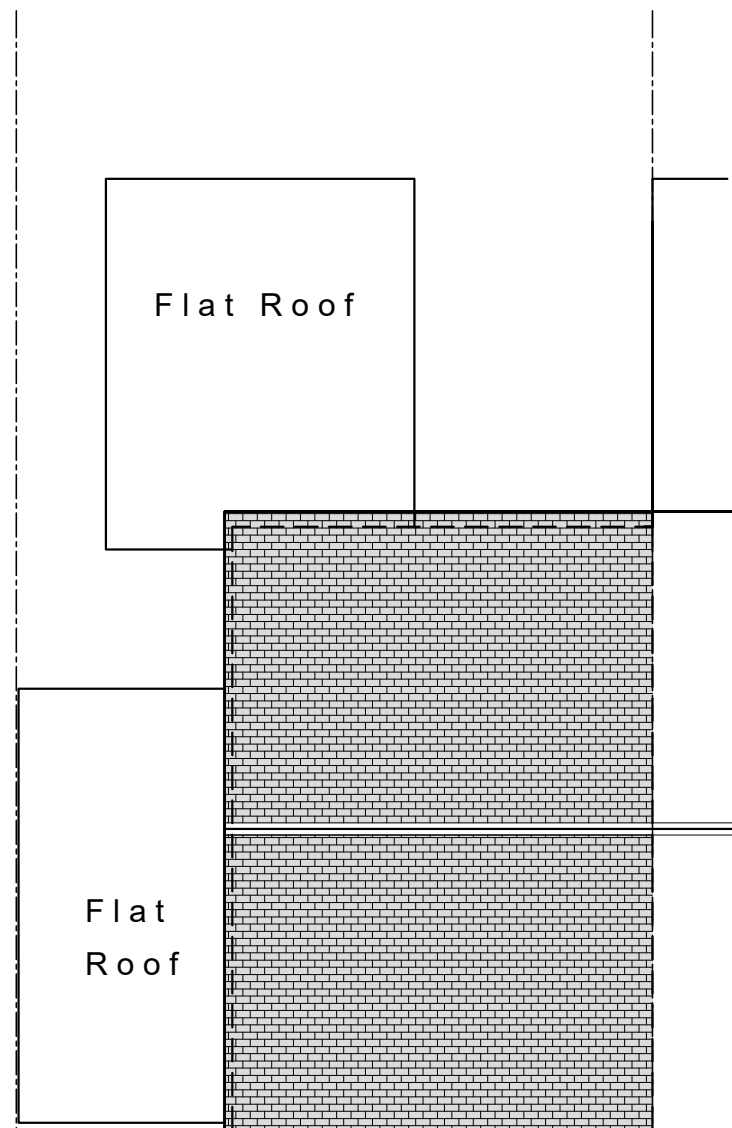

ROOF PLAN AS EXISTING

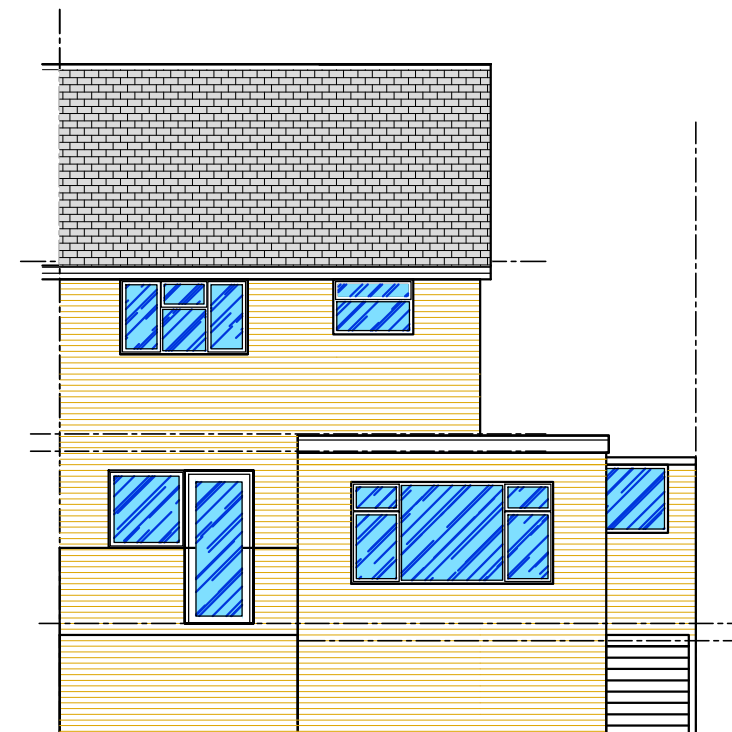

REAR ELEVATION AS EXISTING

PROPOSED HOUSE ALTERATIONS

10 CATALPA CLOSE
MALPAS. NEWPORT
NP20 6JW

PROPERTY AS EXISTING

DATE:
July 2025

DRAWN BY:
P.P.

SCALE(S):
1:100 @ A3

DRAWING NO:
25-075/P/02

REV:
-