


2Y

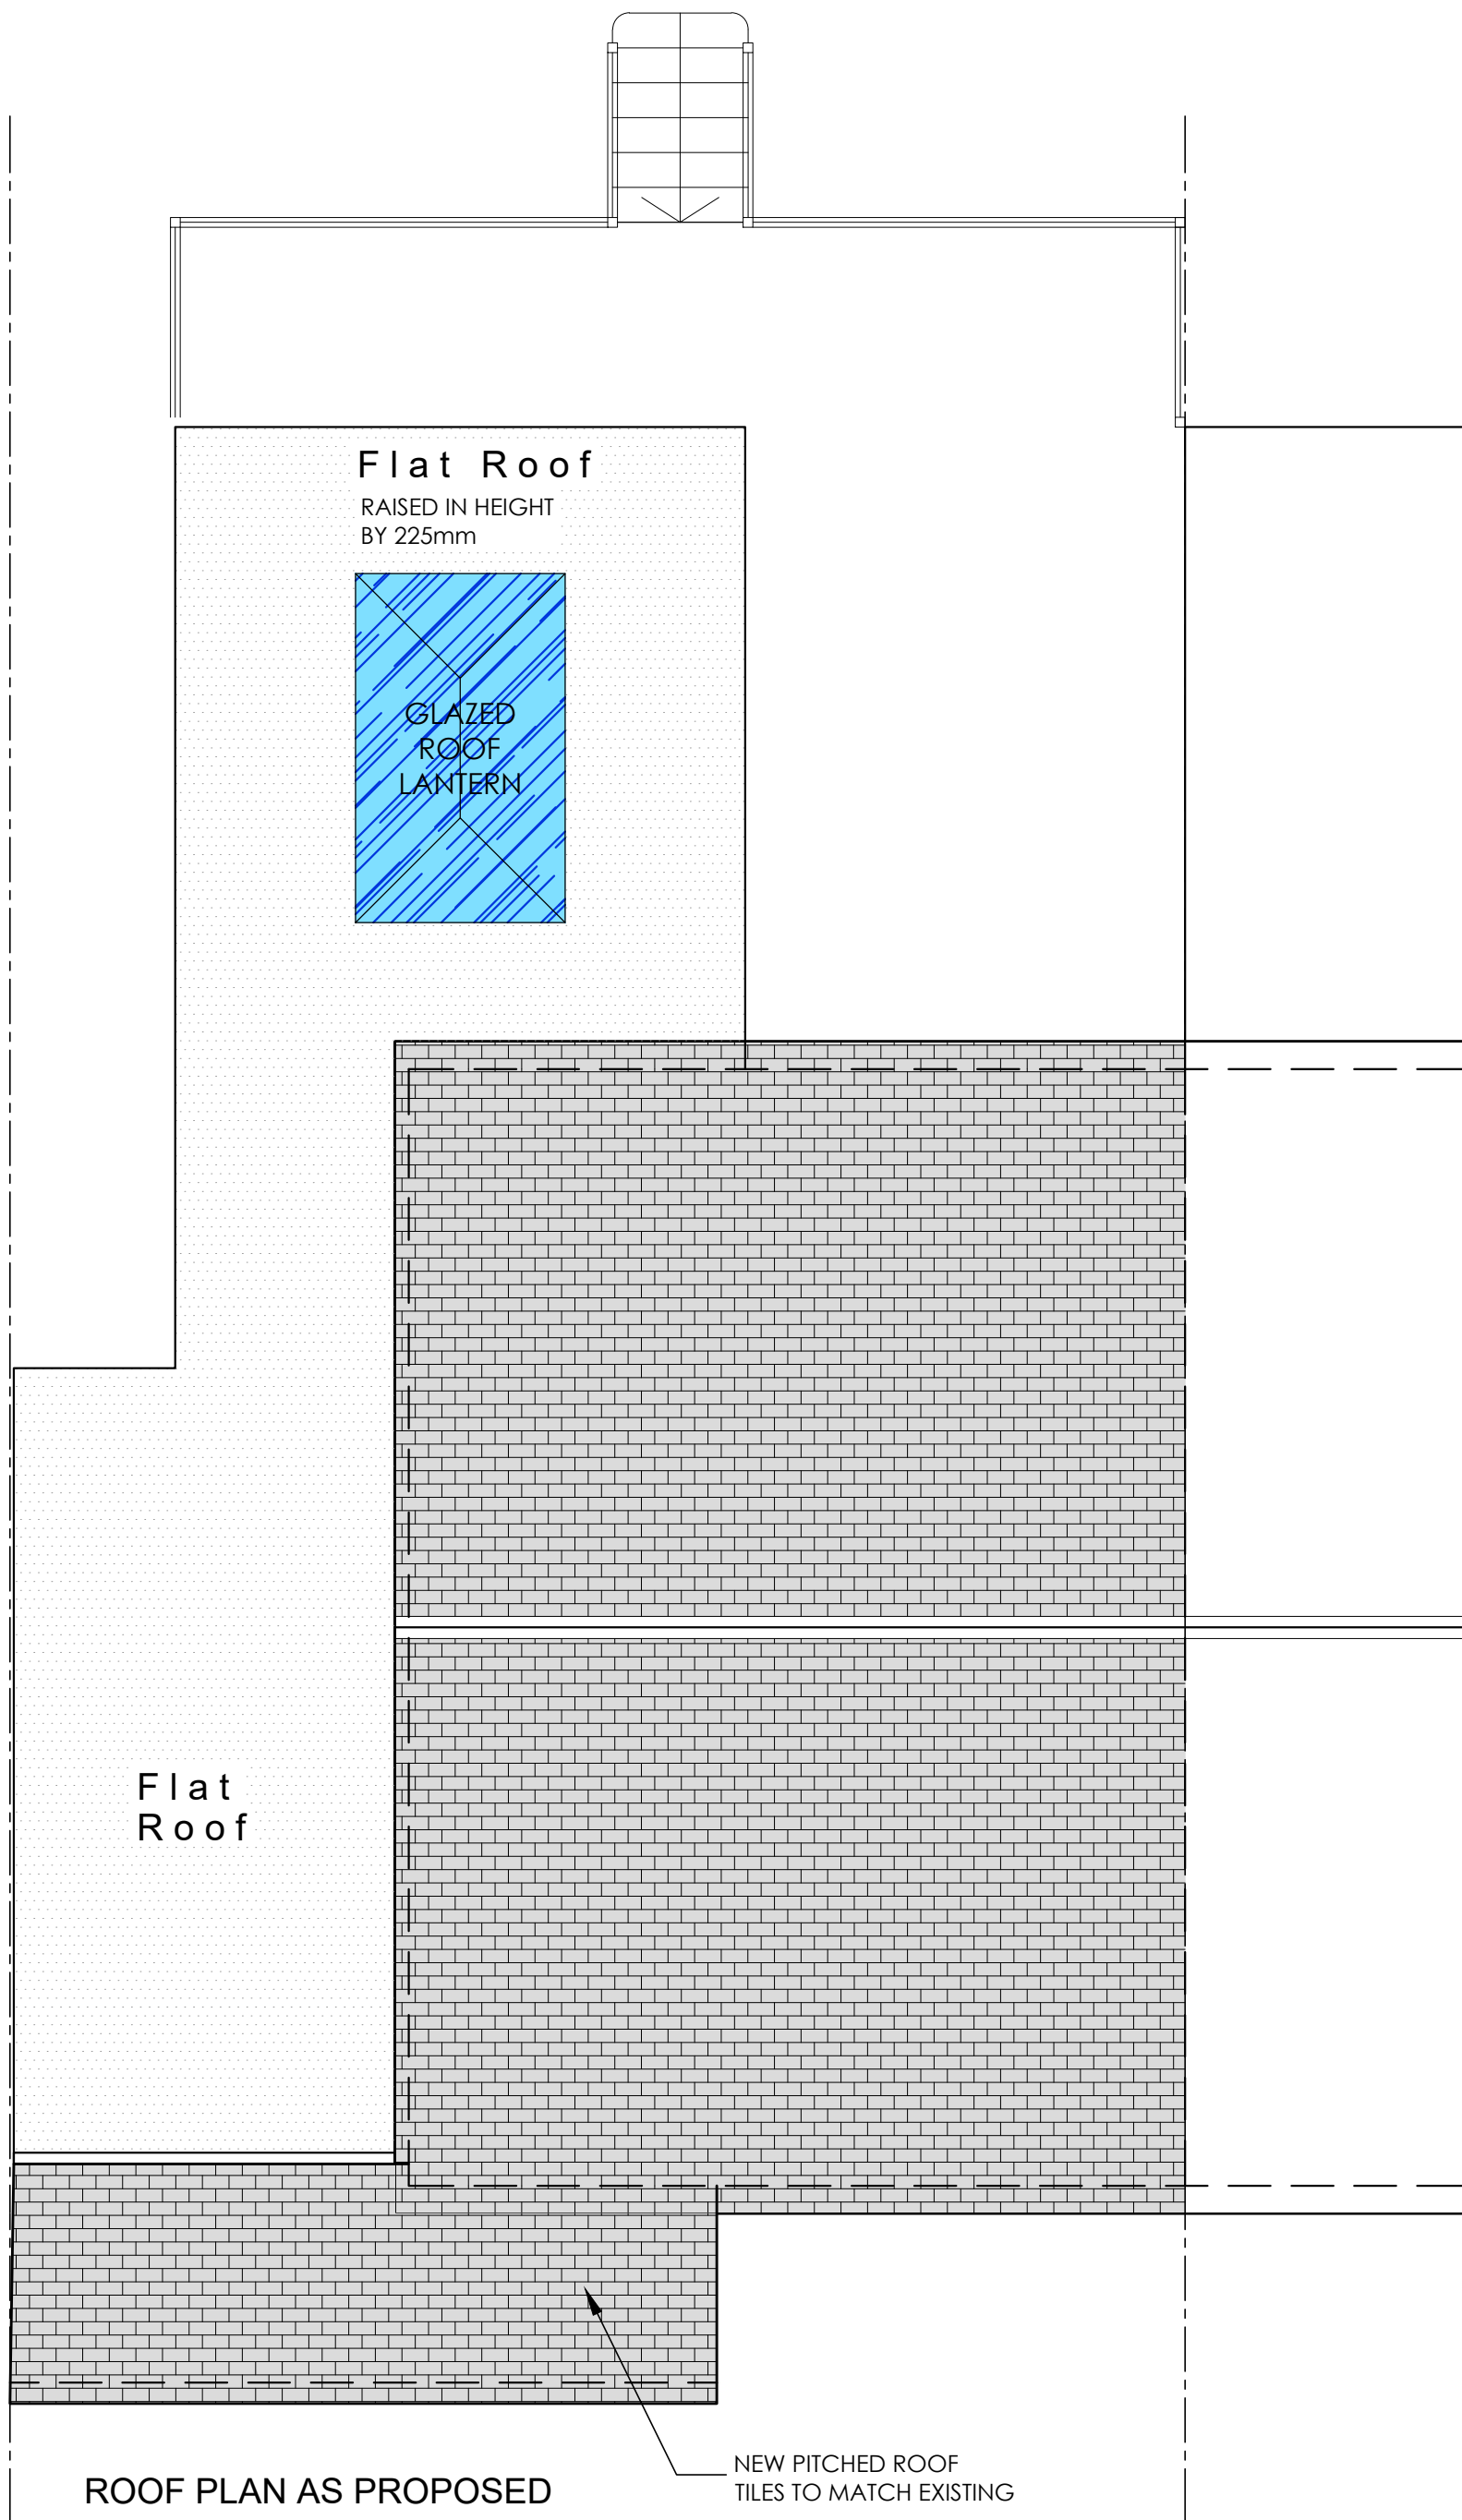

ROOF PLAN AS PROPOSED

NEW PITCHED ROOF  
TILES TO MATCH EXISTING



Creation Design

Creation Design - Wales

Tel: 01495 616277 / 07508890294

www.creationdesign-wales.com

E-mail: info@creationdesign-wales.com

PROPOSED HOUSE ALTERATIONS

10 CATALPA CLOSE

MALPAS. NEWPORT

NP20 6JW

ROOF PLAN AS PROPOSED

|                        |                            |
|------------------------|----------------------------|
| DATE:<br>July 2025     | DRAWN BY:<br>P.P.          |
| SCALE(S):<br>1:50 @ A3 | DRAWING NO:<br>25-075/P/04 |
|                        | REV:<br>-                  |