

G	16/12/2024	Nursery Cycle Parking adjusted	BM
F	13/12/2024	Boundary treatment updated to reflect	KA
E	05/12/2024	Drawing updated to reflect recent design	KA
D	23/09/2024	changes P401	BM
C	31/07/2024	Lighting layout adjusted	BM
Rev.	Date	Description	Drawn

htcarchitects

York Place Studio
8 Britannia Street
Leeds
LS1 2DZ

T: (0113) 244 3457
W: www.htcarchitects.co.uk
E: info@htcarchitects.co.uk


client
Lidl GB Ltd.



project
**Glan Llyn
Newport**

drawing title
**Master Surface Treatment
Plan**

date **July 2024**
status **Planning**
scale **1:500 @ A3**
drawn **CP** checked **LS**
job no. **3211** dwg no. **P404** rev. **G**

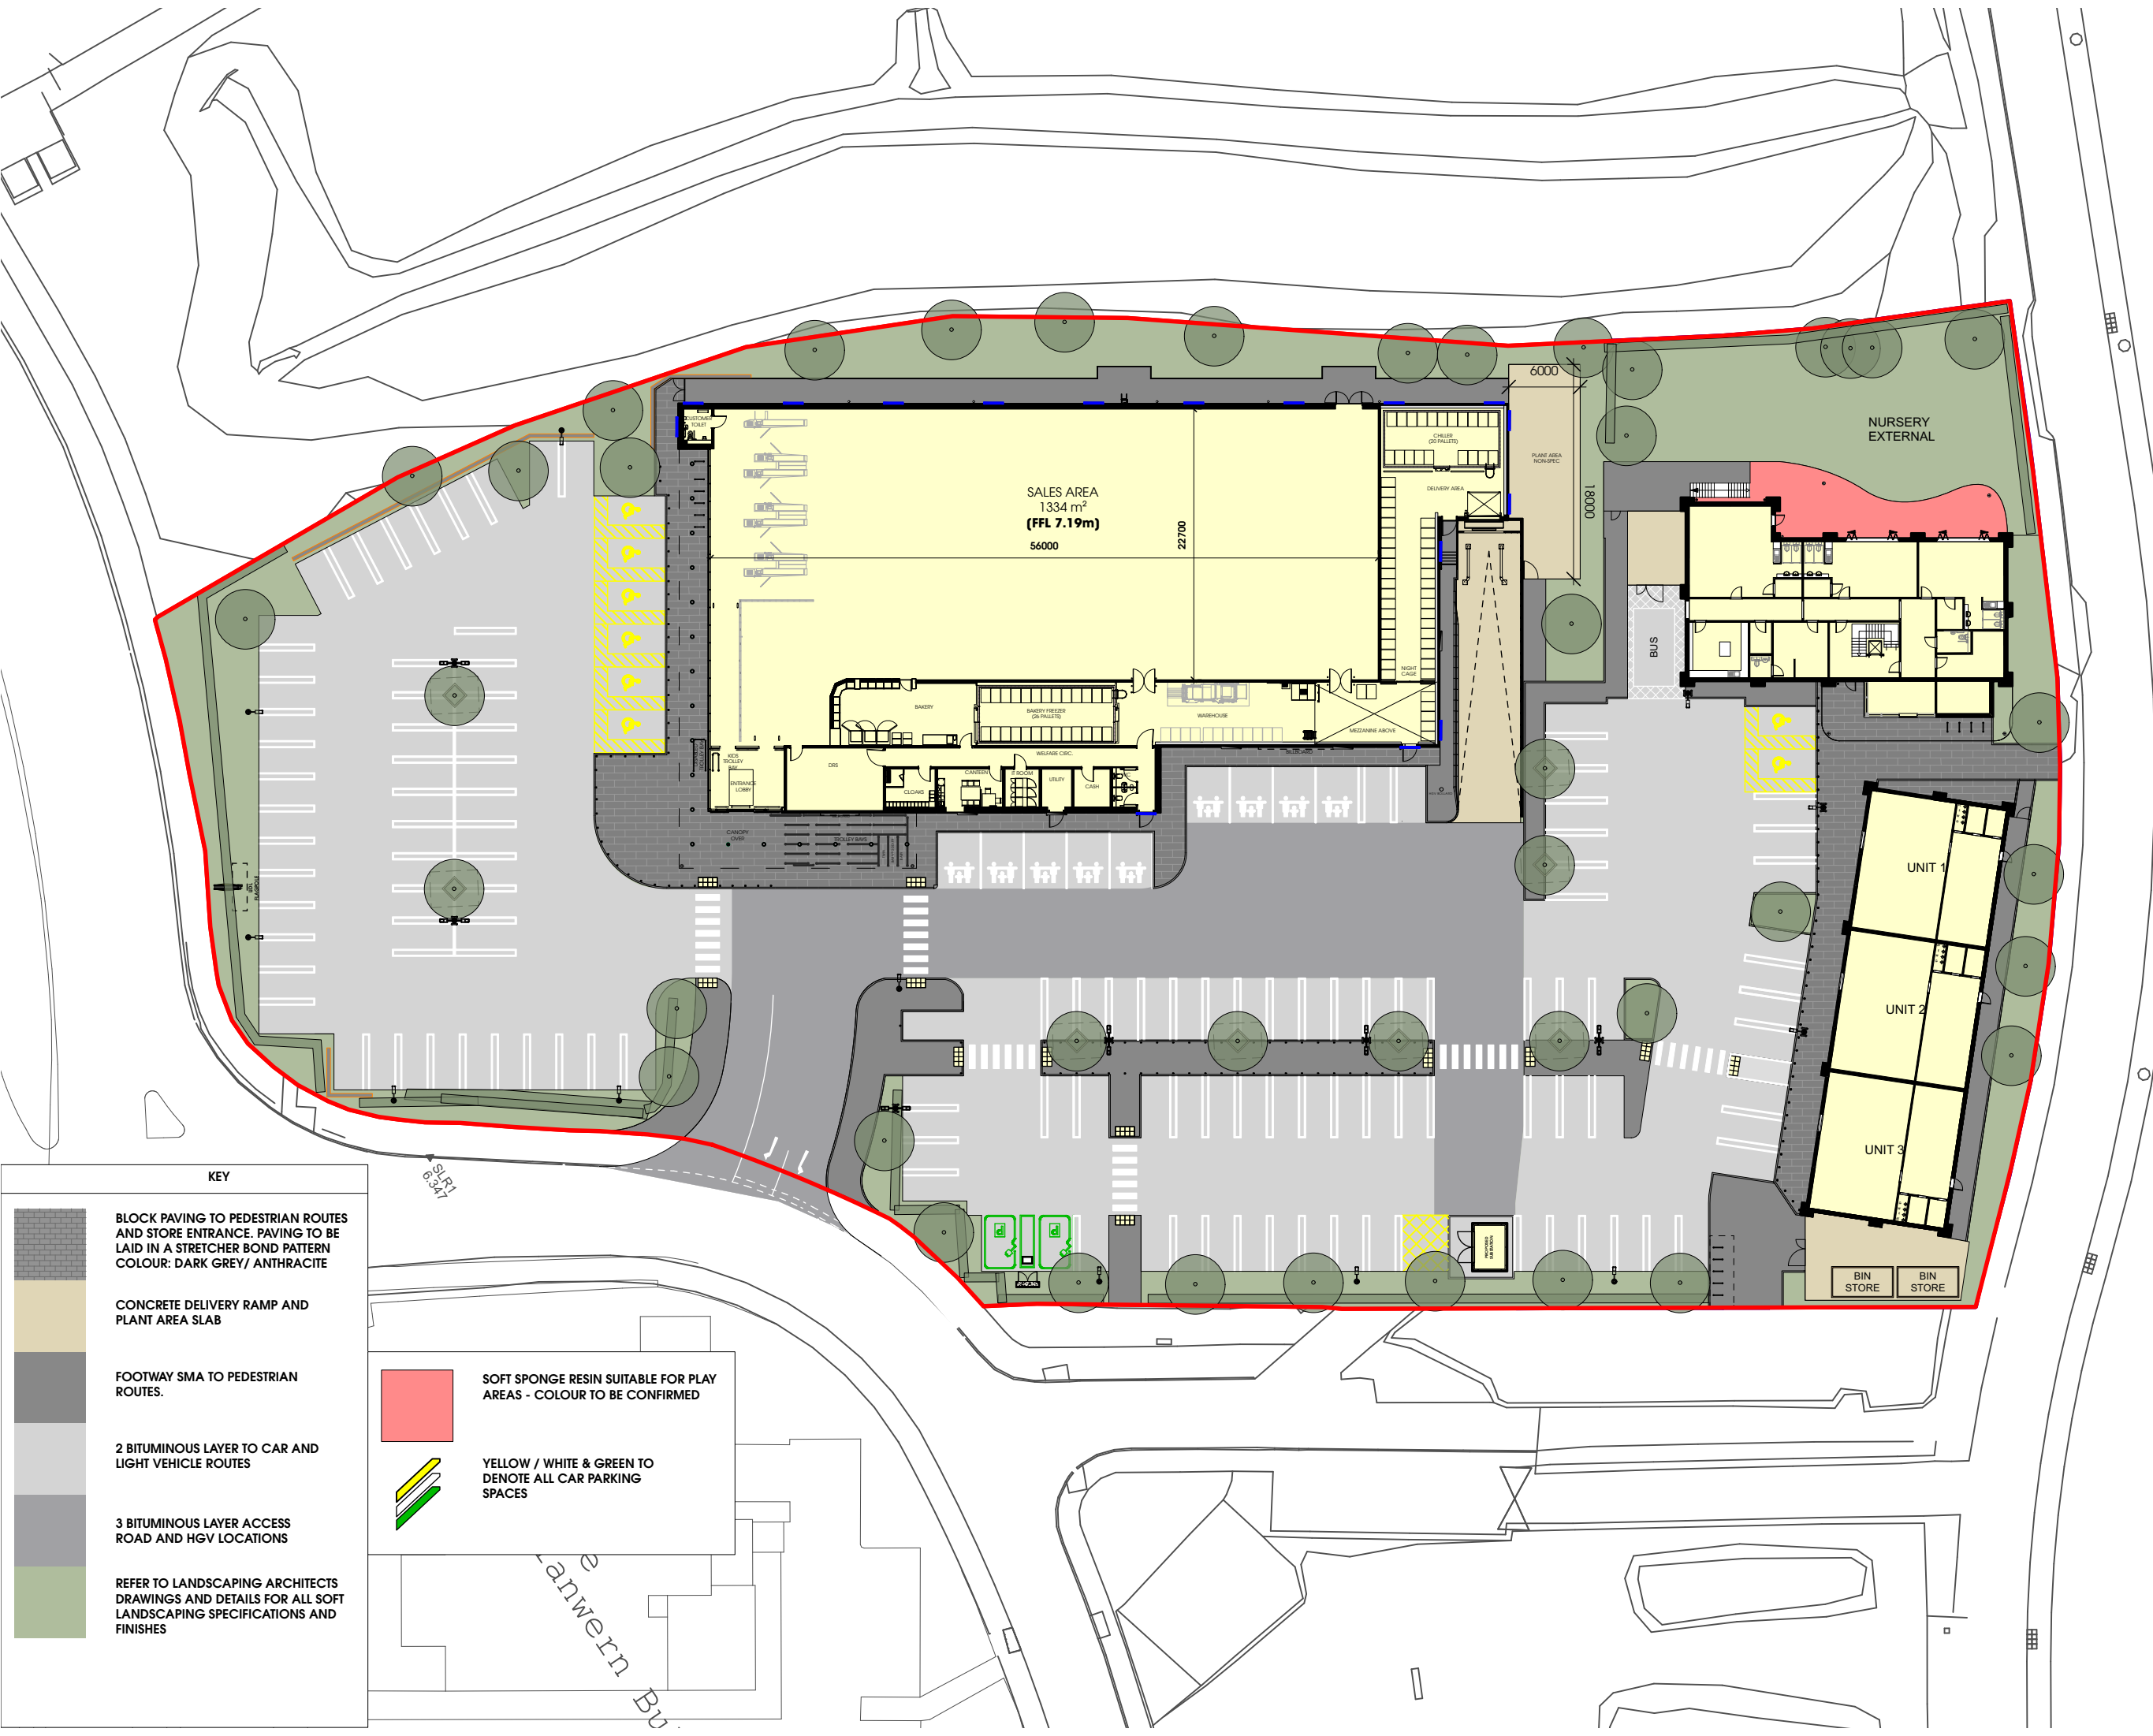

KEY

- BLOCK PAVING TO PEDESTRIAN ROUTES AND STORE ENTRANCE. PAVING TO BE LAID IN A STRETCHER BOND PATTERN COLOUR: DARK GREY/ ANTHRACITE
- CONCRETE DELIVERY RAMP AND PLANT AREA SLAB
- FOOTWAY SMA TO PEDESTRIAN ROUTES.
- 2 BITUMINOUS LAYER TO CAR AND LIGHT VEHICLE ROUTES
- 3 BITUMINOUS LAYER ACCESS ROAD AND HGV LOCATIONS
- REFER TO LANDSCAPING ARCHITECTS DRAWINGS AND DETAILS FOR ALL SOFT LANDSCAPING SPECIFICATIONS AND FINISHES



SOFT SPONGE RESIN SUITABLE FOR PLAY AREAS - COLOUR TO BE CONFIRMED



YELLOW / WHITE & GREEN TO DENOTE ALL CAR PARKING SPACES