

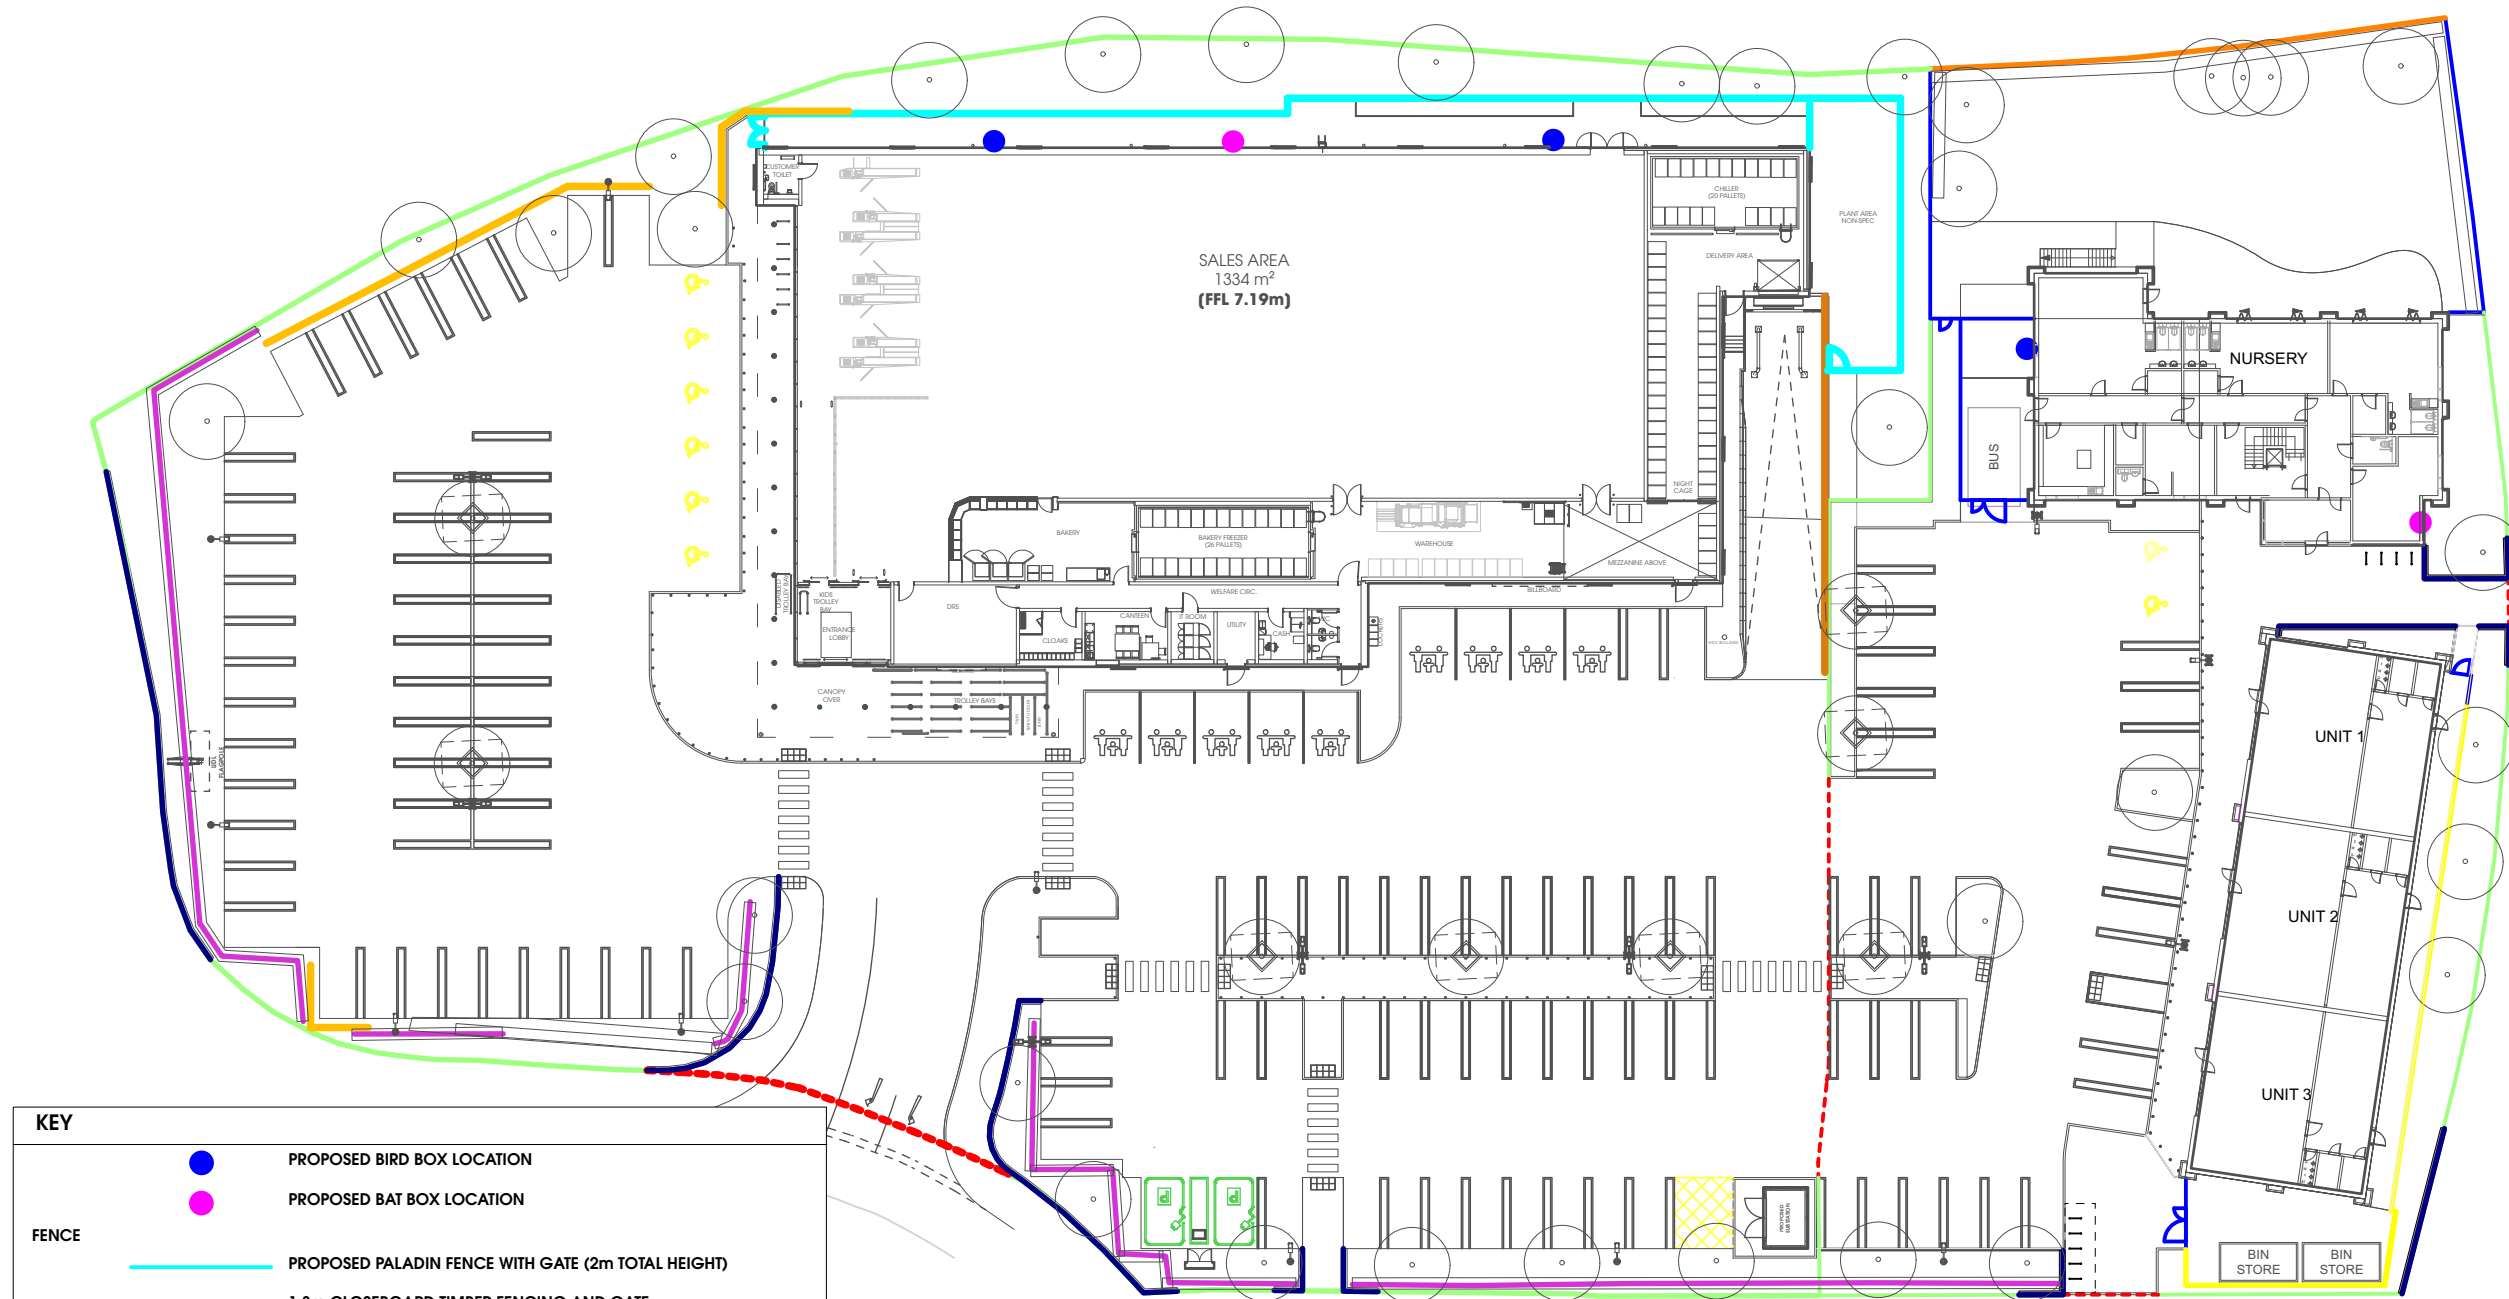


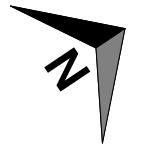

KEY	
	● PROPOSED BIRD BOX LOCATION
	● PROPOSED BAT BOX LOCATION
FENCE	— PROPOSED PALADIN FENCE WITH GATE (2m TOTAL HEIGHT)
	— 1.8m CLOSEBOARD TIMBER FENCING AND GATE
	— 1.8m TRELLIS FENCE AS PER LANDSCAPE ARCHITECTS DESIGN
	— 1.8m POST AND MESH FENCE AS PER LANDSCAPE ARCHITECTS DESIGN
	— POST AND MESH FENCE WITHIN HEDGEROWS AS PER LANDSCAPE ARCHITECTS DESIGN
	— 0.6m DIAMOND TIMBER KNEE RAIL
WALLS	— PROPOSED RETAINING WALL TO S.E DESIGN AND DETAIL WITH 1.1m GALVANISED STEEL HANDRAIL
	— PROPOSED RETAINING WALL TO S.E DESIGN AND DETAIL WITH 1.1m HANDRAIL
BOUNDARY	— OPEN BOUNDARY SUBJECT TO LANDSCAPE ARCHITECT DESIGN
	— OPEN BOUNDARY SUBJECT TO CONFIRMATION
SITE ACCESS	- - - PROPOSED SITE ACCESS

 

Rev.	Date	Description	Drawn
H	16/12/2024	Nursery Cycle Parking adjusted	BM
G	13/12/2024	Boundary treatment updated to reflect landscaping scheme reviewed 13.12.24	KA
F	05/12/2024	Drawing updated to reflect recent design changes P401	KA
E	23/09/2024	Lighting Layout adjusted	BM
D	31/07/2024	ADJUSTED FOLLOWING CLIENTS COMMENTS	BM

htcarchitects

York Place Studio
8 Britannia Street
Leeds
LS1 2DZ

T: (0113) 244 3457

W: www.htcarchitects.co.uk
E: info@htcarchitects.co.uk

client
Lidl GB Ltd.



project
**Glan Llyn
Newport**

drawing title
**Master Boundary Treatment
Plan**

date **July 2024**
status **Planning**
scale **1:500 @ A3**
drawn **CP** checked **LS**
job no. **3211** dwg no. **P405** rev. **H**