



FOR PLANNING PURPOSES ONLY

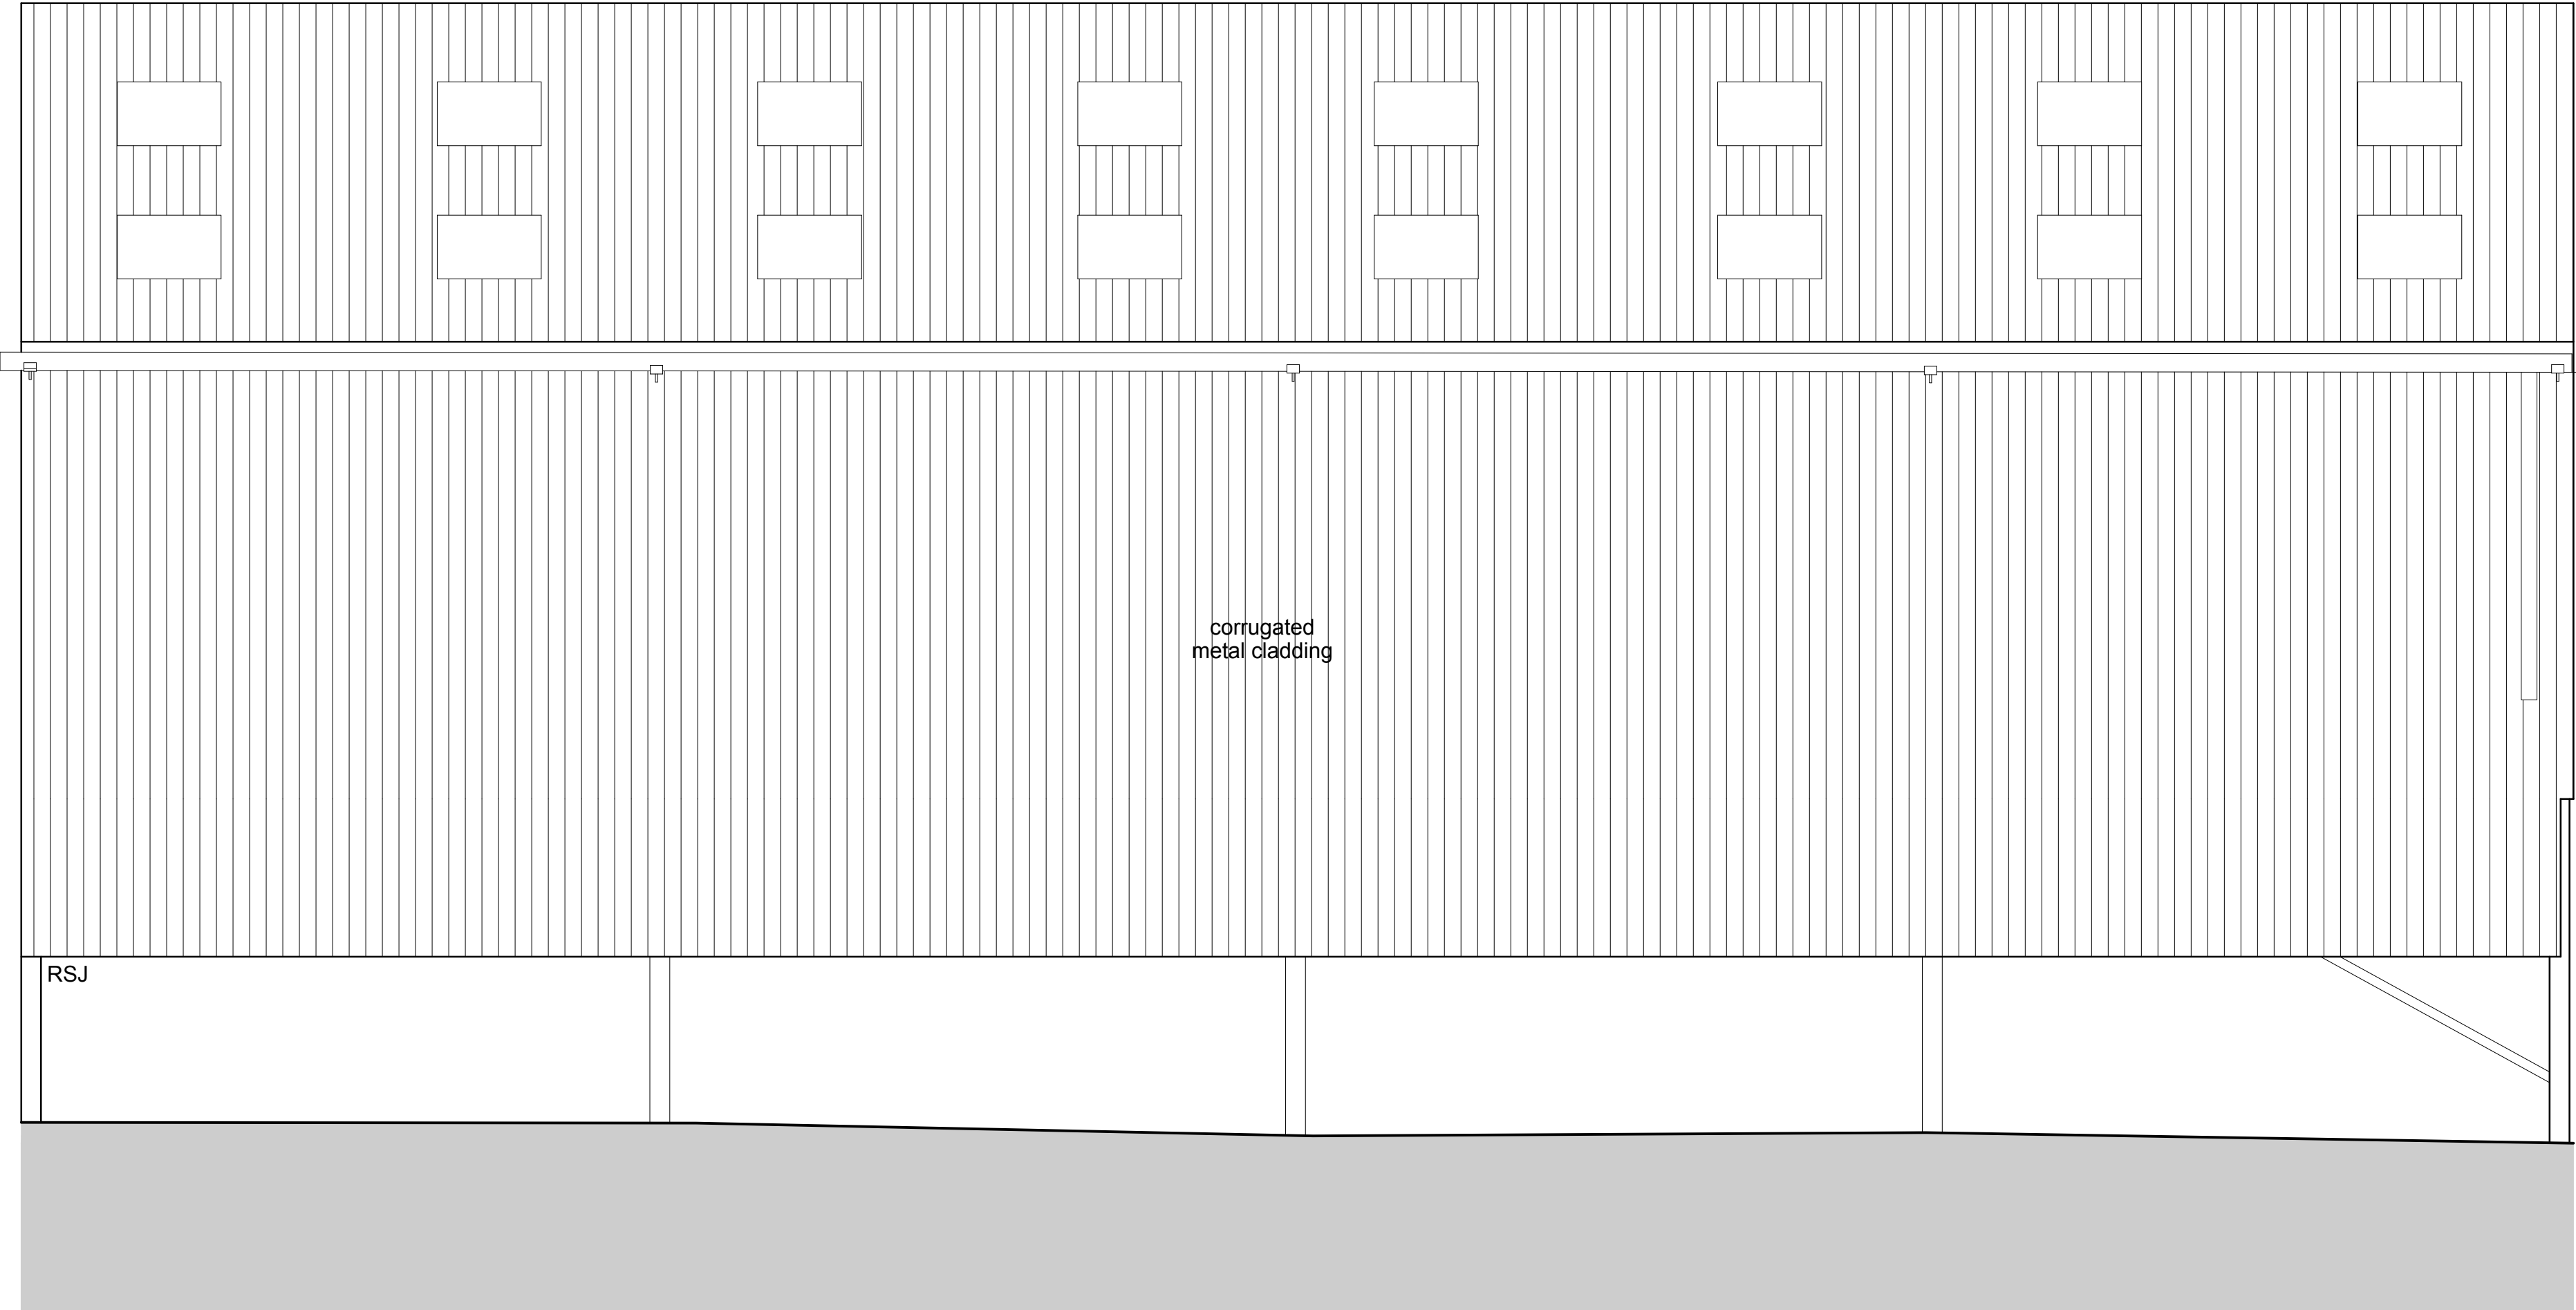

SOUTH EAST ELEVATION
Scale 1:50@A1

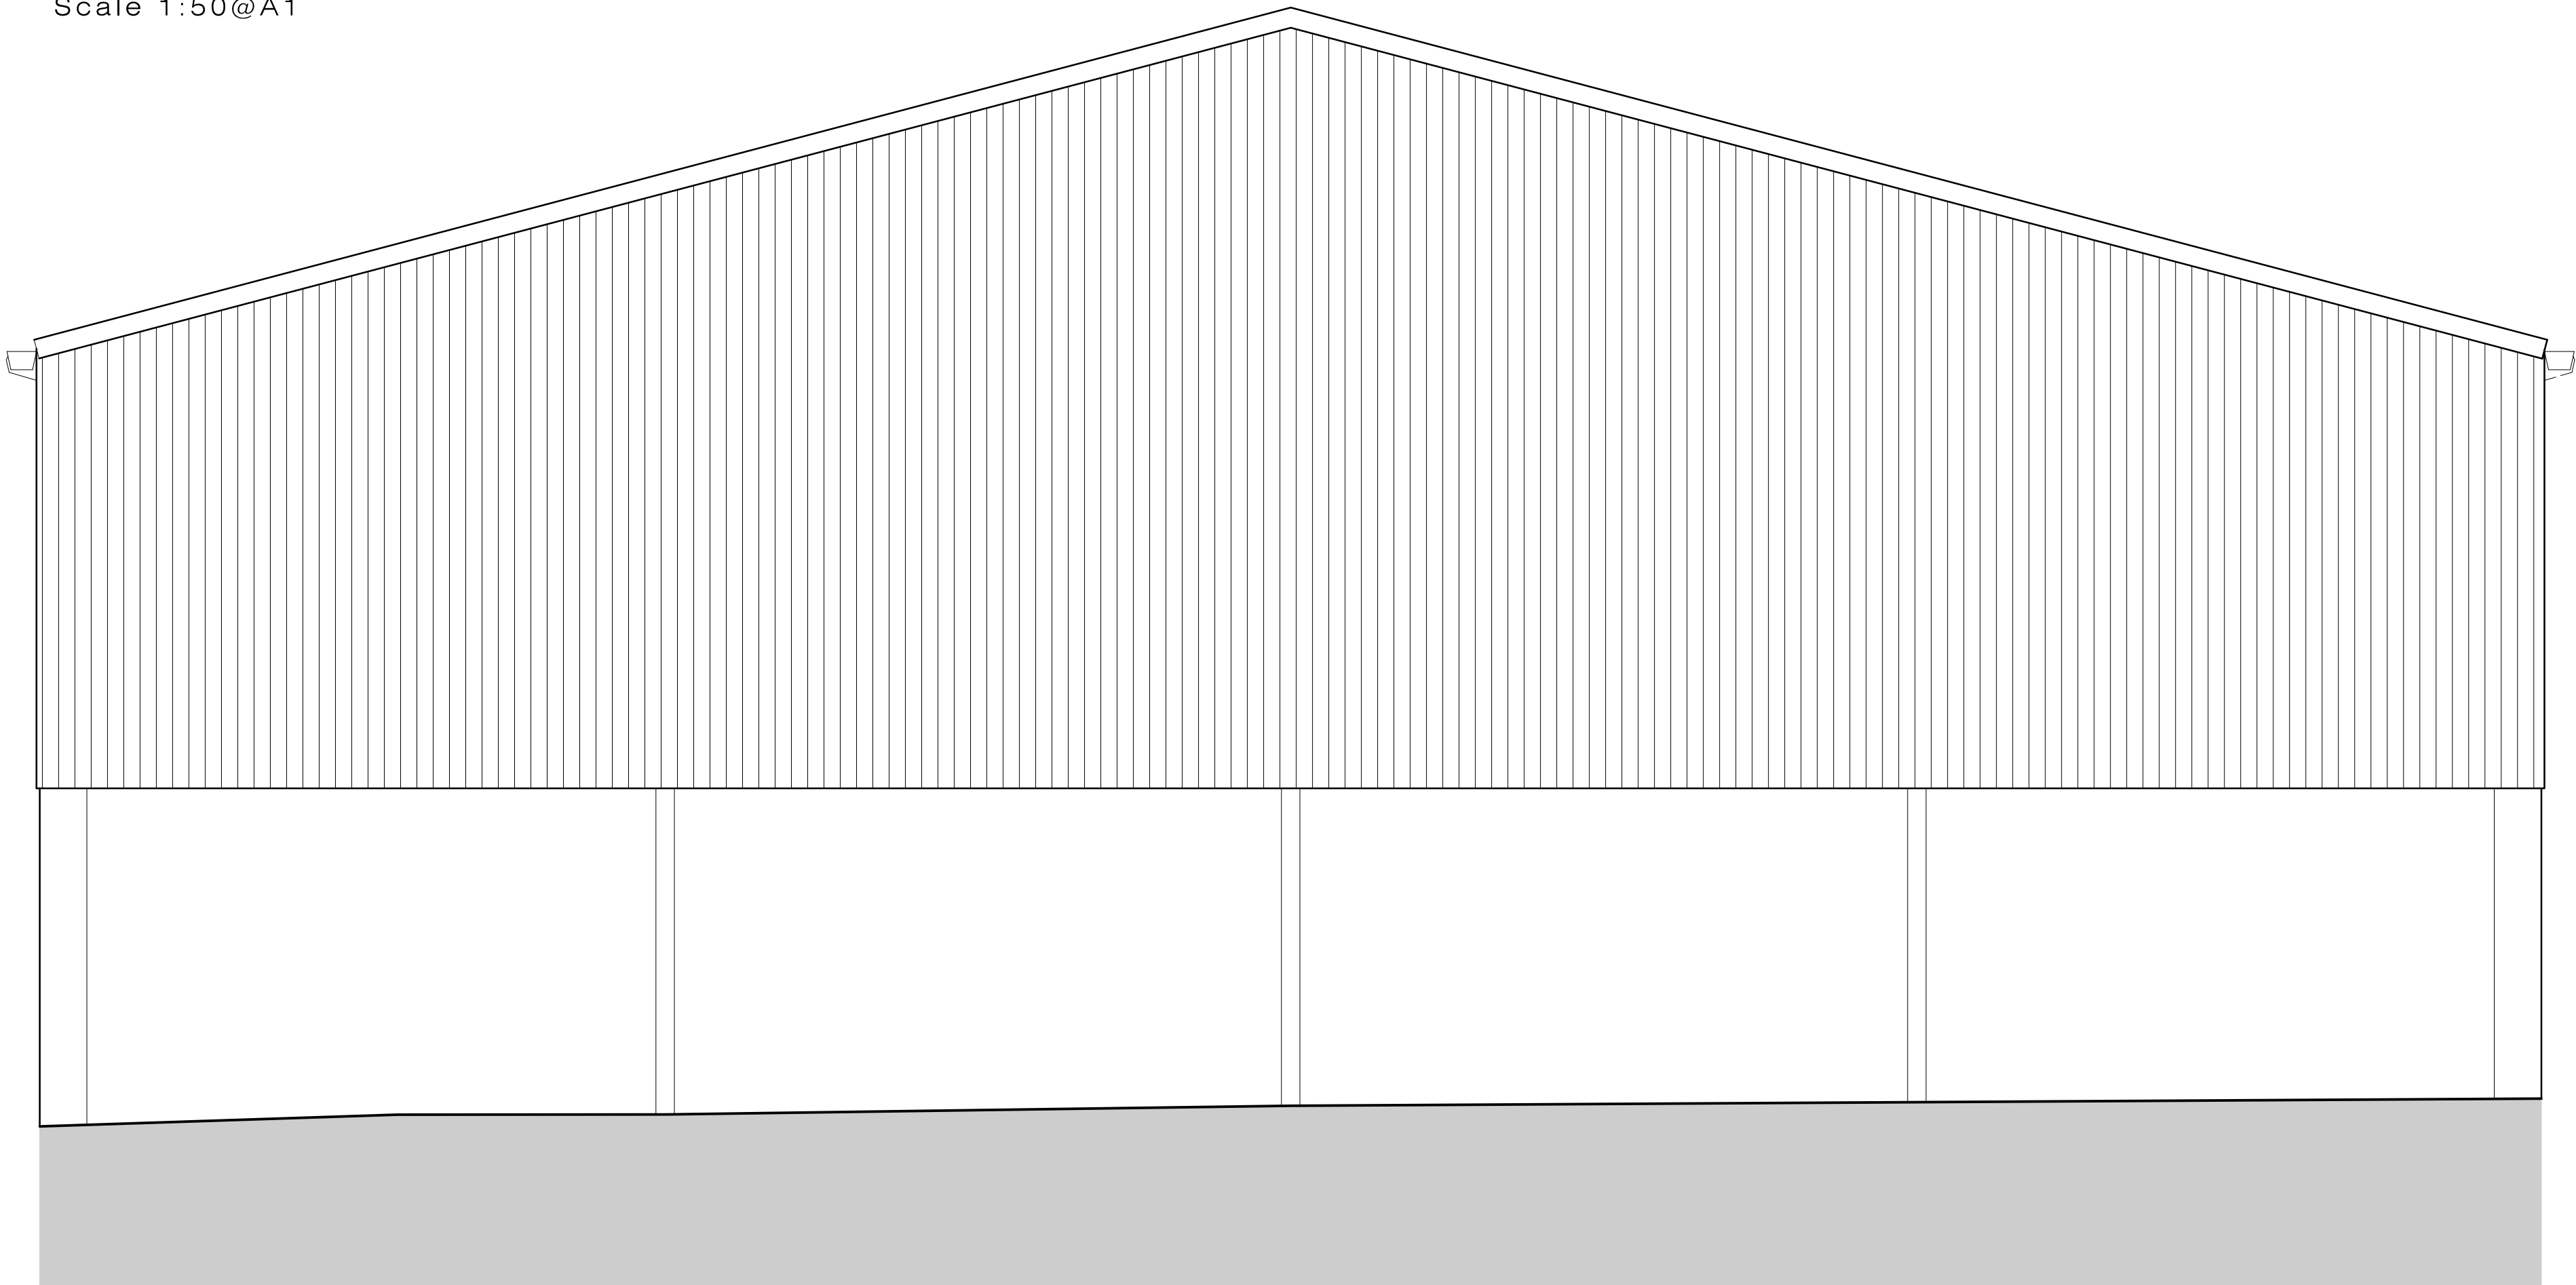

NORTH EAST ELEVATION
Scale 1:50@A1

0 500 1000 1500 2000 2500mm
All dimensions indicated to be checked on site.

THE DRAWINGS RELATE TO THE PROPOSED WORKS AT SLUICE FARM, PETERSTONE WENTLOOGE, CARDIFF, CF3 2TN.

FOR STRUCTURAL DETAILS PLEASE REFER TO CLIENT APPOINTED STRUCTURAL ENGINEERS DESIGN AND FULL SPECIFICATION.

THE DRAWING HAS BEEN PRODUCED FOR PLANNING PURPOSES ONLY.

CONTRACTOR MUST ENSURE A FULL BUILDING CONTROL APPLICATION IS SUBMITTED PRIOR TO COMMENCEMENT OF ANY WORKS ON SITE.

ALL DEMOLITION WORKS SUBJECT TO STRUCTURAL ENGINEERS APPROVAL AND FULL DESIGN AND SPECIFICATION.

ALL PLANNING CONDITIONS TO BE APPROVED PRIOR TO COMMENCEMENT OF RELATED WORKS.

DRAINAGE DETAILS ARE INDICATIVE ONLY. CLIENT APPOINTED SPECIALIST TO PROVIDE DESIGN AND TO BE APPROVED BY BUILDING CONTROL AND WELSH WATER - PRIOR TO INSTALLATION.

CONTRACTOR TO CHECK ALL DIMENSIONS ON SITE, BEFORE COMMENCEMENT OF ANY WORKS, ANY ANOMALIES MUST BE REPORTED. DO NOT SCALE FROM DRAWINGS.

REV: BY: CHK: DATE:

REVISION NOTE:

DRAWING STATUS:	
PLANNING	
CLIENT:	
SGM WASTE MANAGEMENT LTD	
PROJECT:	
SLUICE FARM, PETERSTONE WENTLOOGE, CARDIFF CF3 2TN	

franks + toms
ARCHITECTS

DRAWING TITLE:

SORTING BARN ELEVATIONS

JOB NUMBER:	BY:	CHK:	DATE:
4415	NH	SF	MARCH 2026
DRAWING NUMBER:	REV:	SCALE:	
(23) 210	*	1:50 @ A1	

Franks and Toms Architects Limited

Office 8 St Andrews Crescent, Cardiff, CF10 3DD.

T 02920 390099 E info@franksandtoms.com

www.franksandtoms.com