
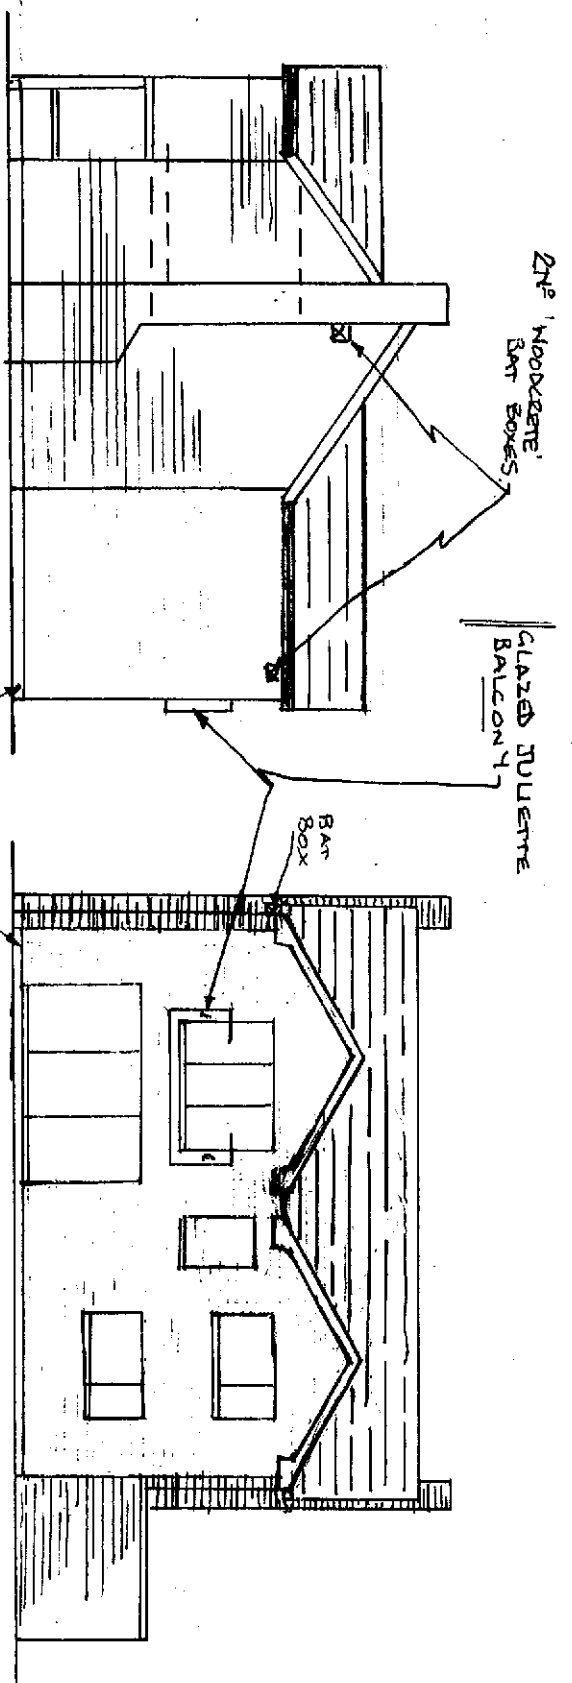


PROPOSED SIDE ELEVATION

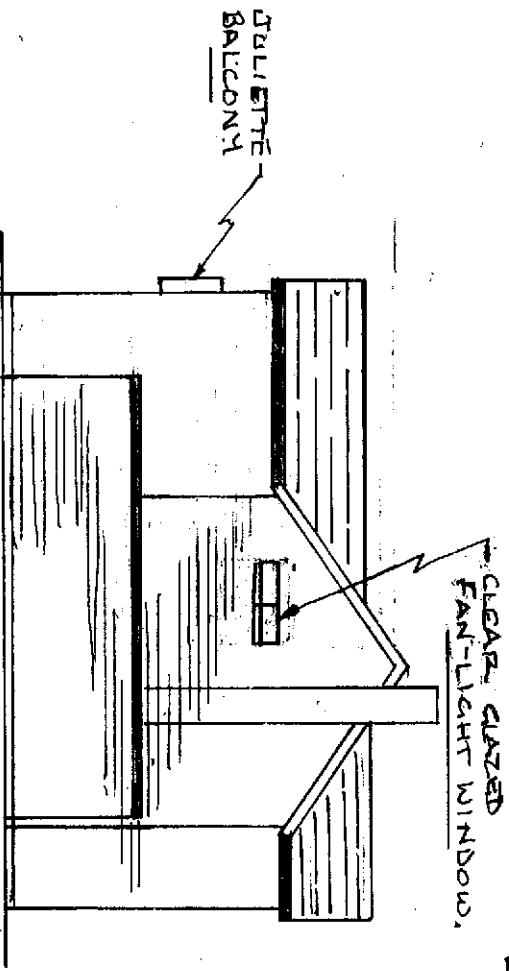

PROPOSED REAR ELEVATION

CLEAR GLAZED  
FAN-LIGHT WINDOW.

BELT  
CAST  
OVER.

PROPOSED FINISHES

WALLS - WHITE 'K' RENDER WITH WATERPROOFER  
ROOF - BROWN TILES - TO MATCH EXISTING  
WINDOWS & DOORS WHITE UPVC  
BI-FOLDS - WHITE ANODISED ALUMINIUM

PROPOSED SIDE ELEVATION

(VIEW ON ARROW 'B')

- 14/7/25 - EXTERNAL WALLS OF REAR EXTENSION CHANGED TO WHITE RENDER.
- 17/6/25 - EXTENSION ROOF CHANGED FOR PLANNING. ALSO SIDE WINDOW CHANGED TO A CLEAR FAN-LIGHT WINDOW.
- 7/5/25 - LANDING WINDOW SHOWN ON REAR ELEVATION

PROPOSED ELEVATIONS FOR 118, VALE VIEW, NEWPORT.

SCALE 1:100

DRG. REF. 4C