

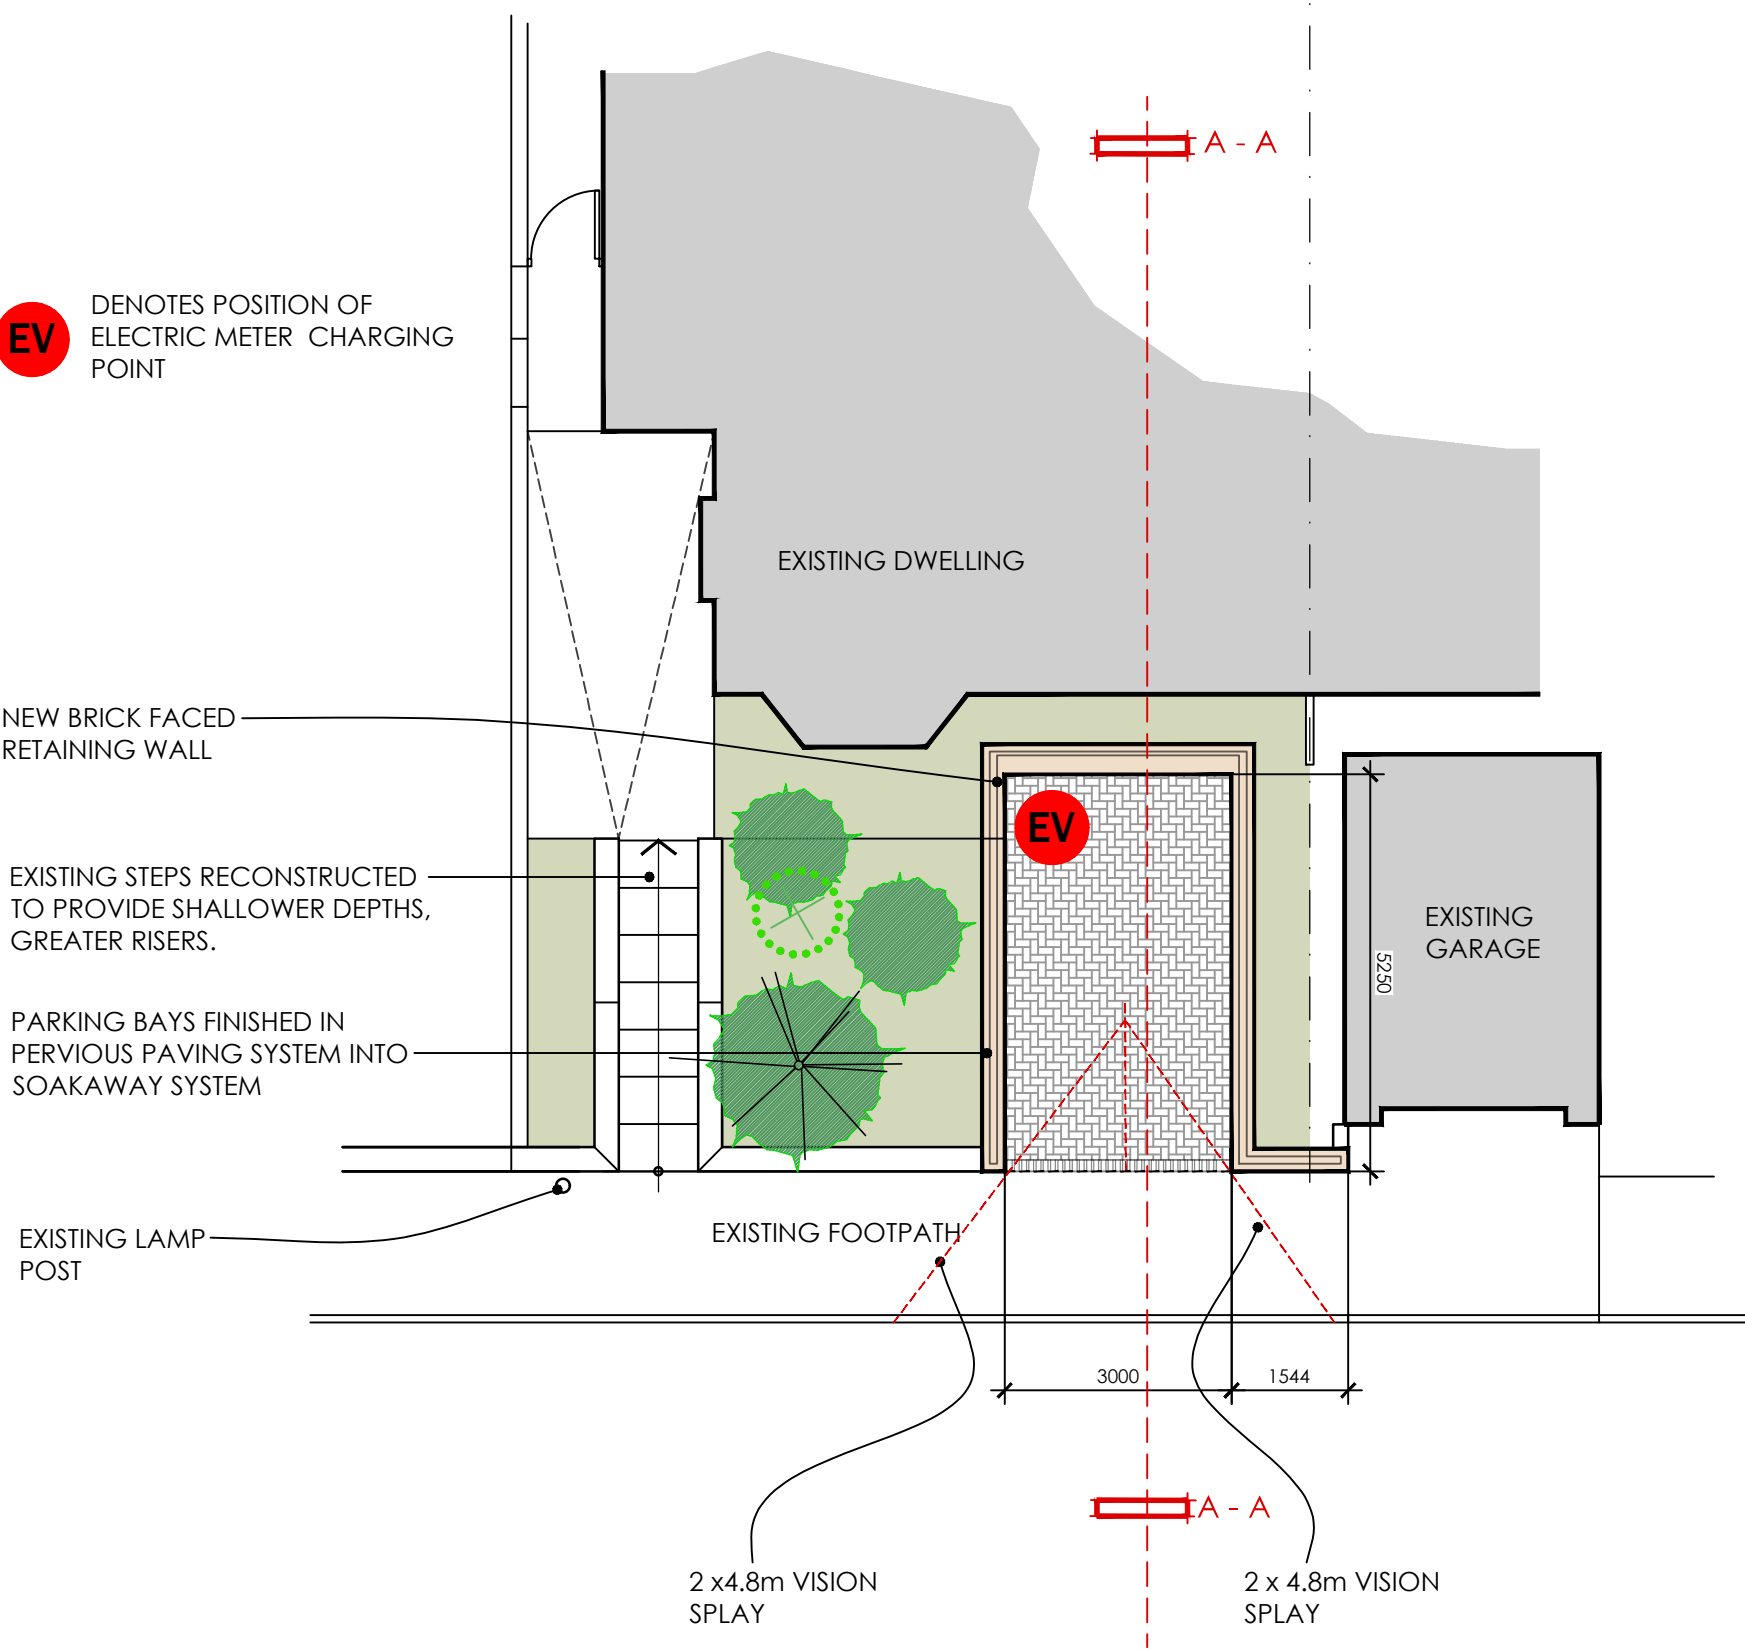


PROPERTY AS PROPOSED

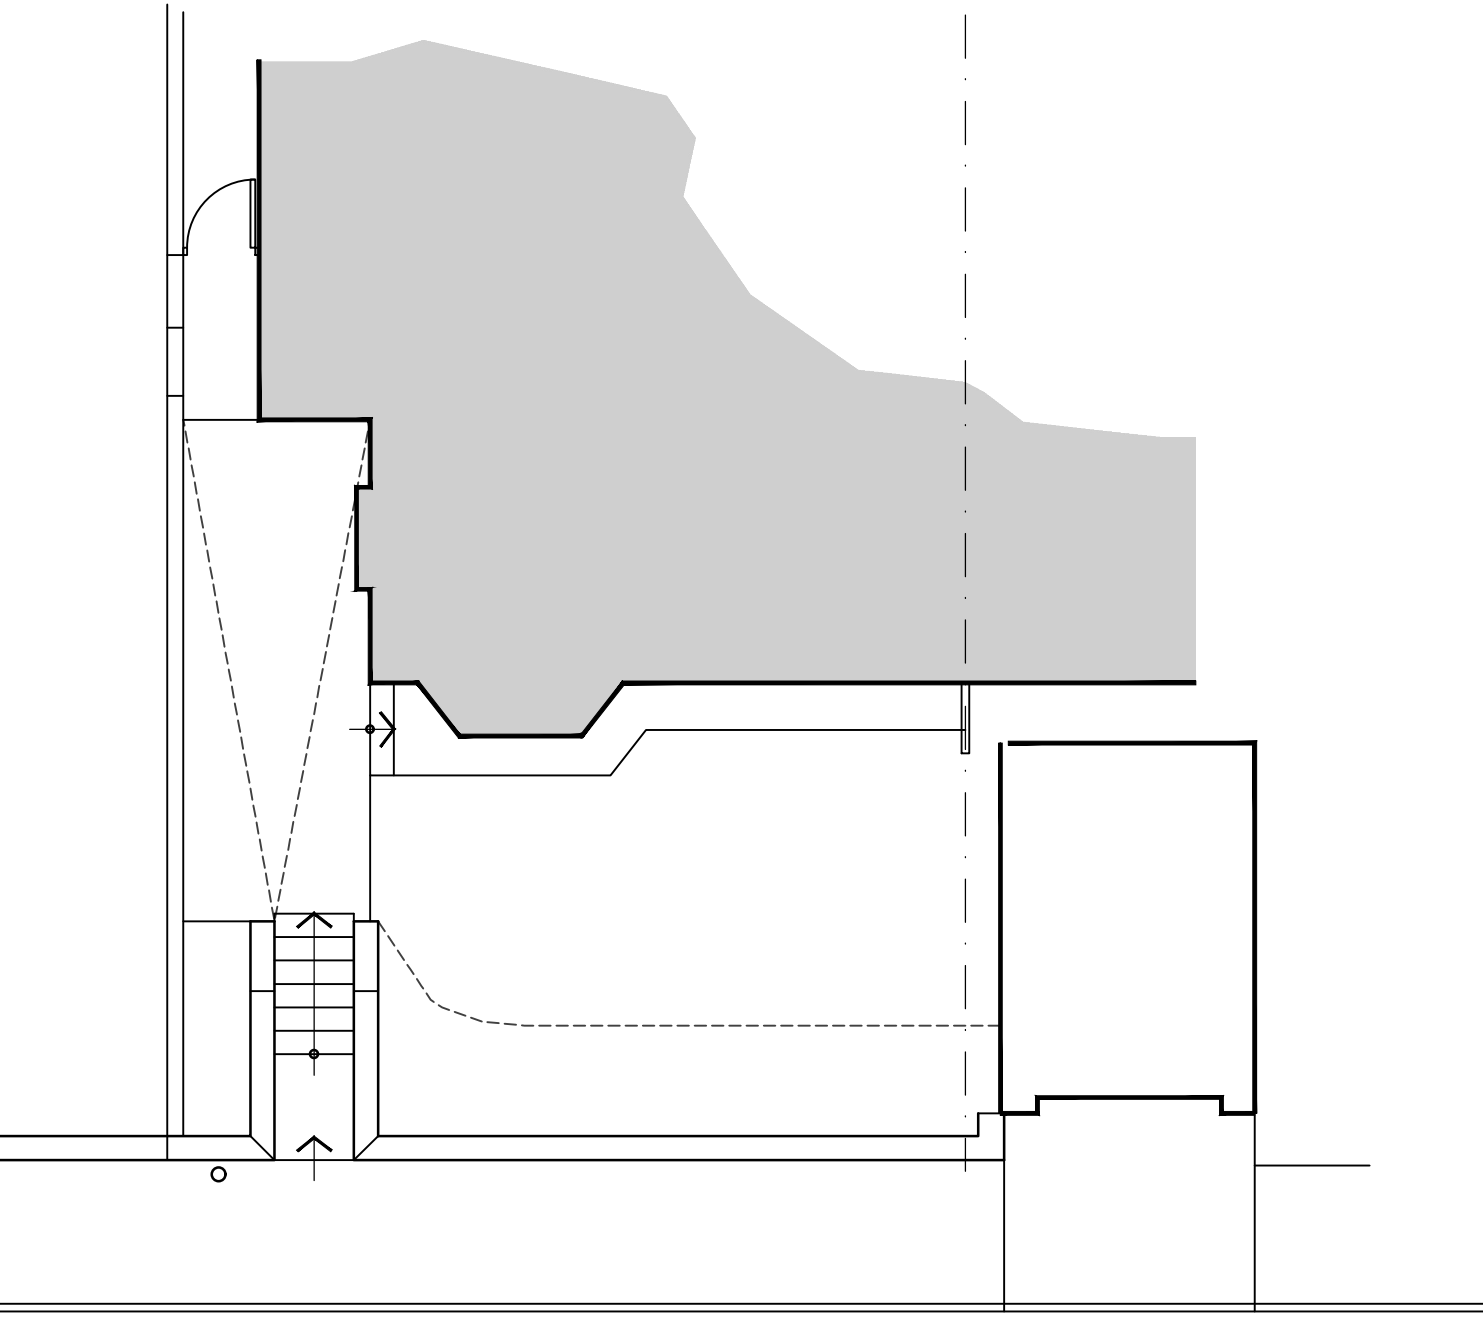


PROPOSED SITE PLAN

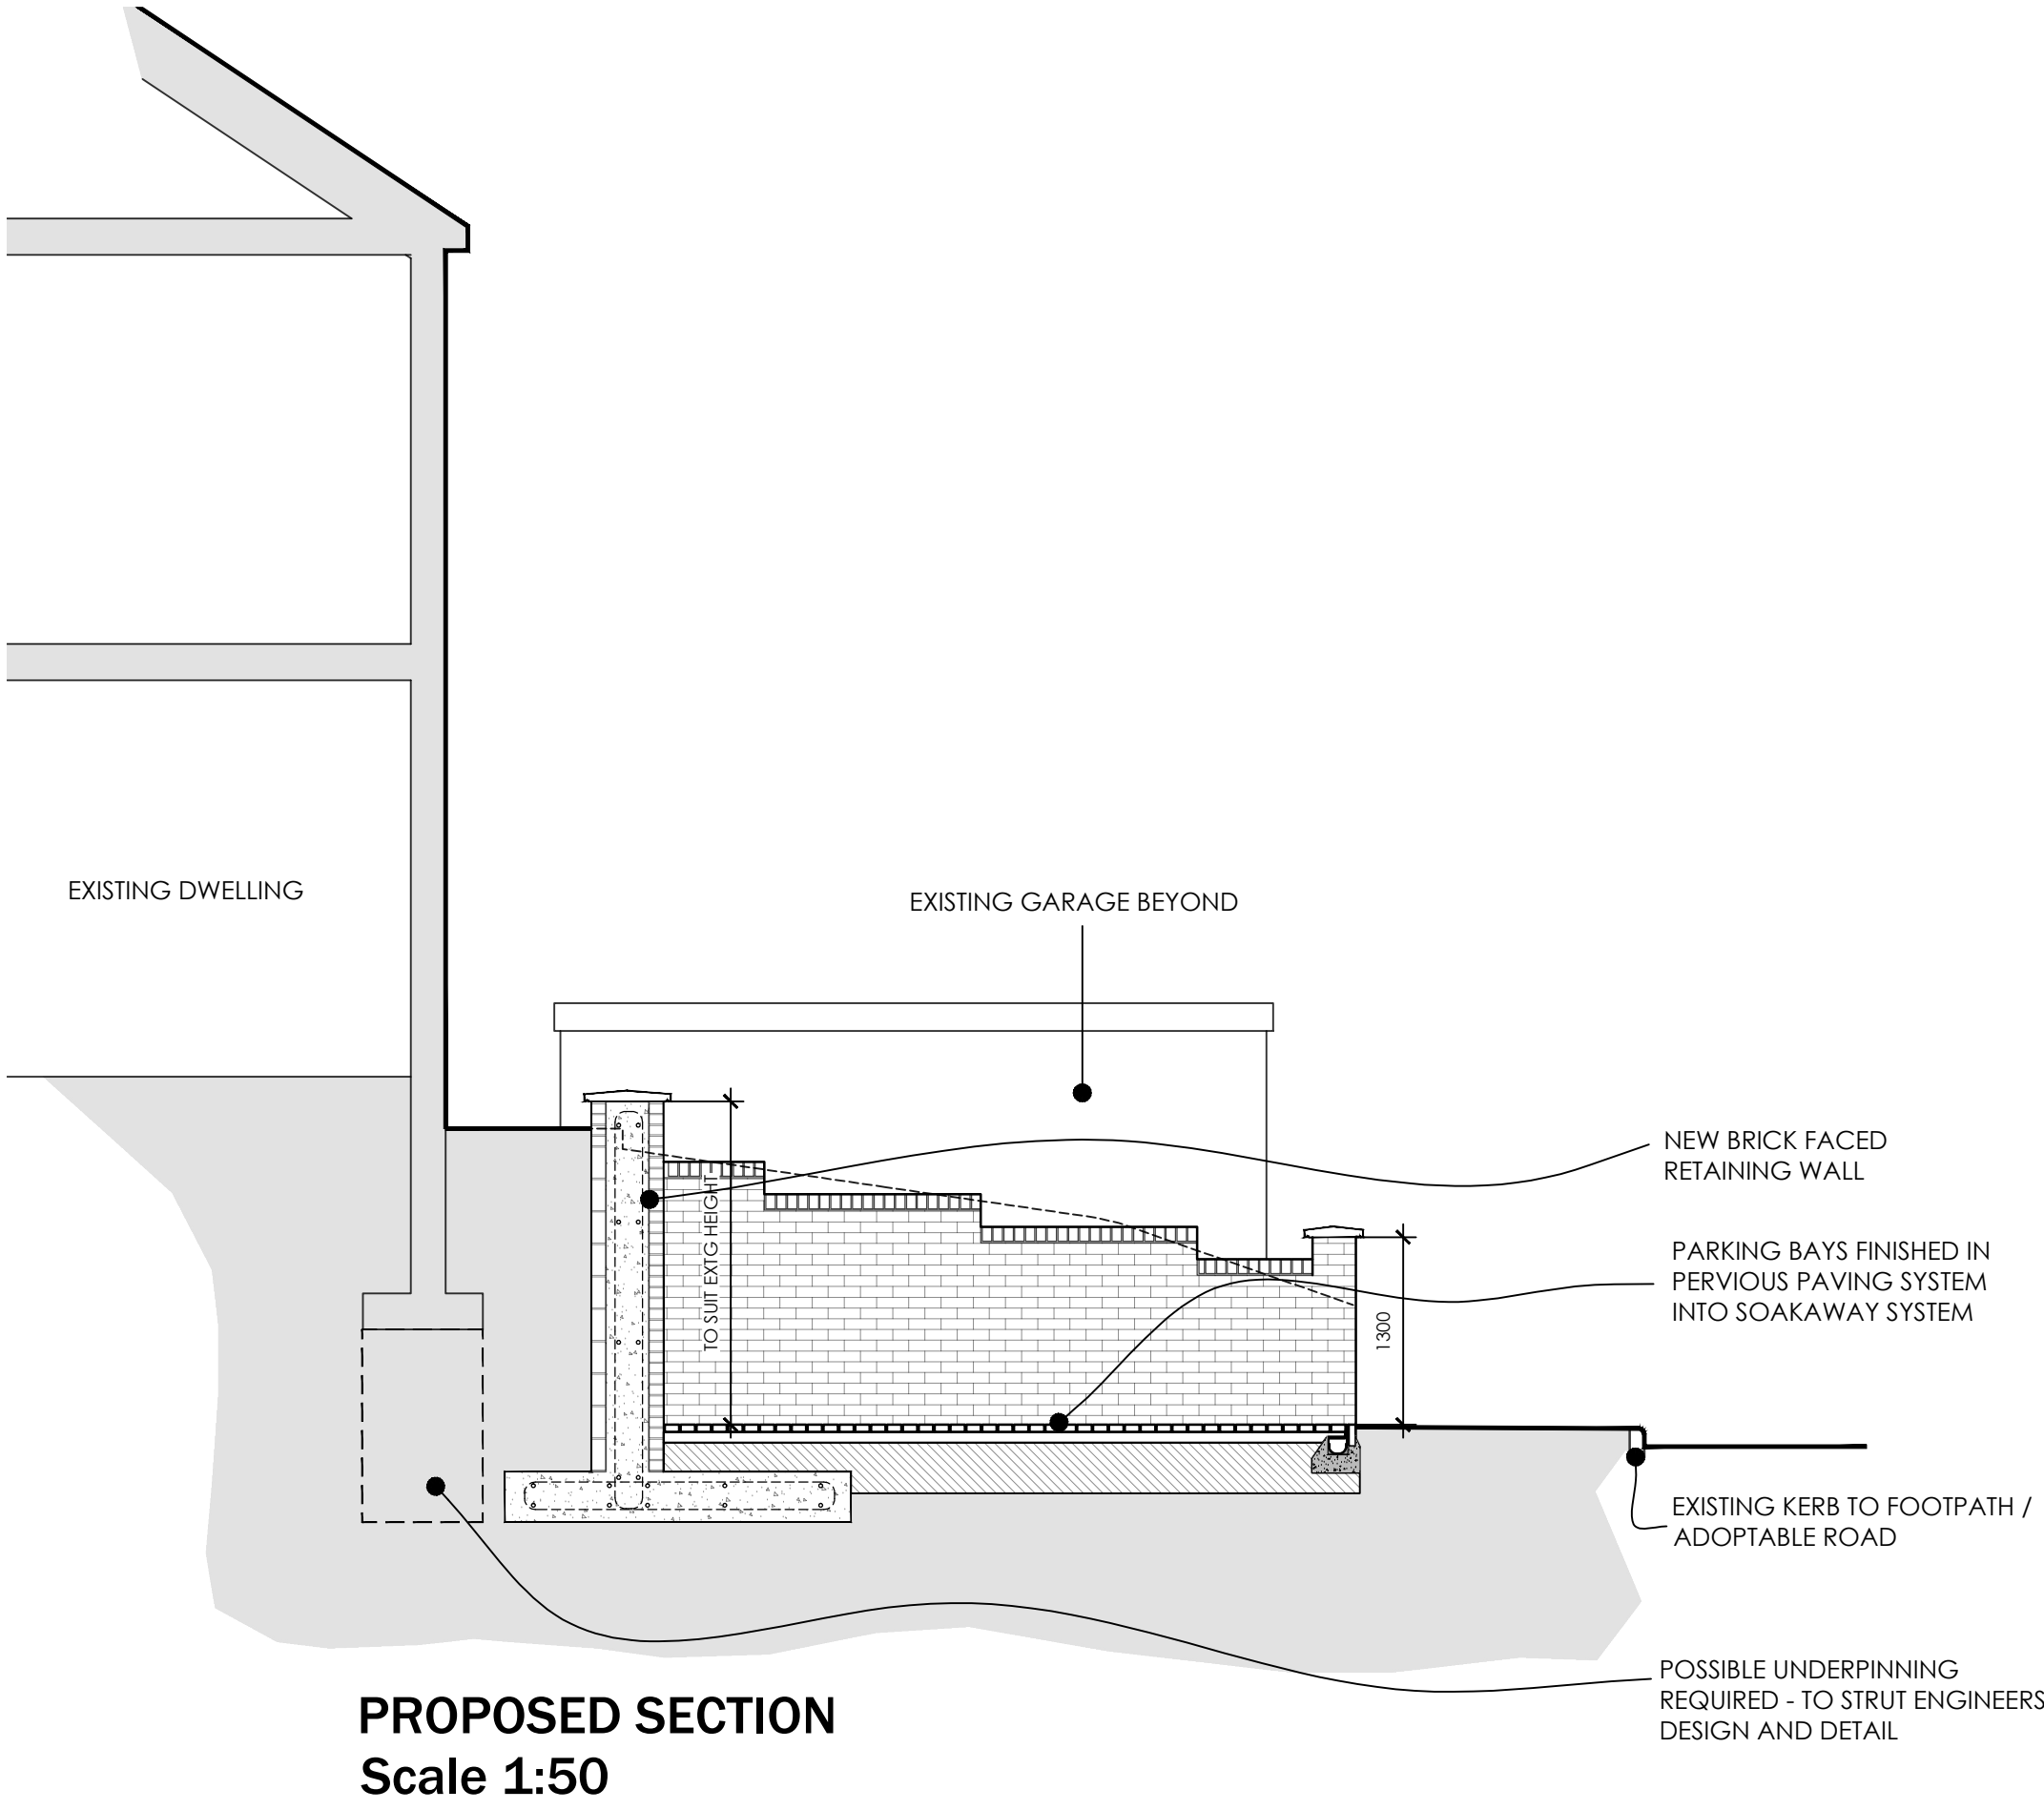


EXISTING SITE PLAN



EXISTING ELEVATION

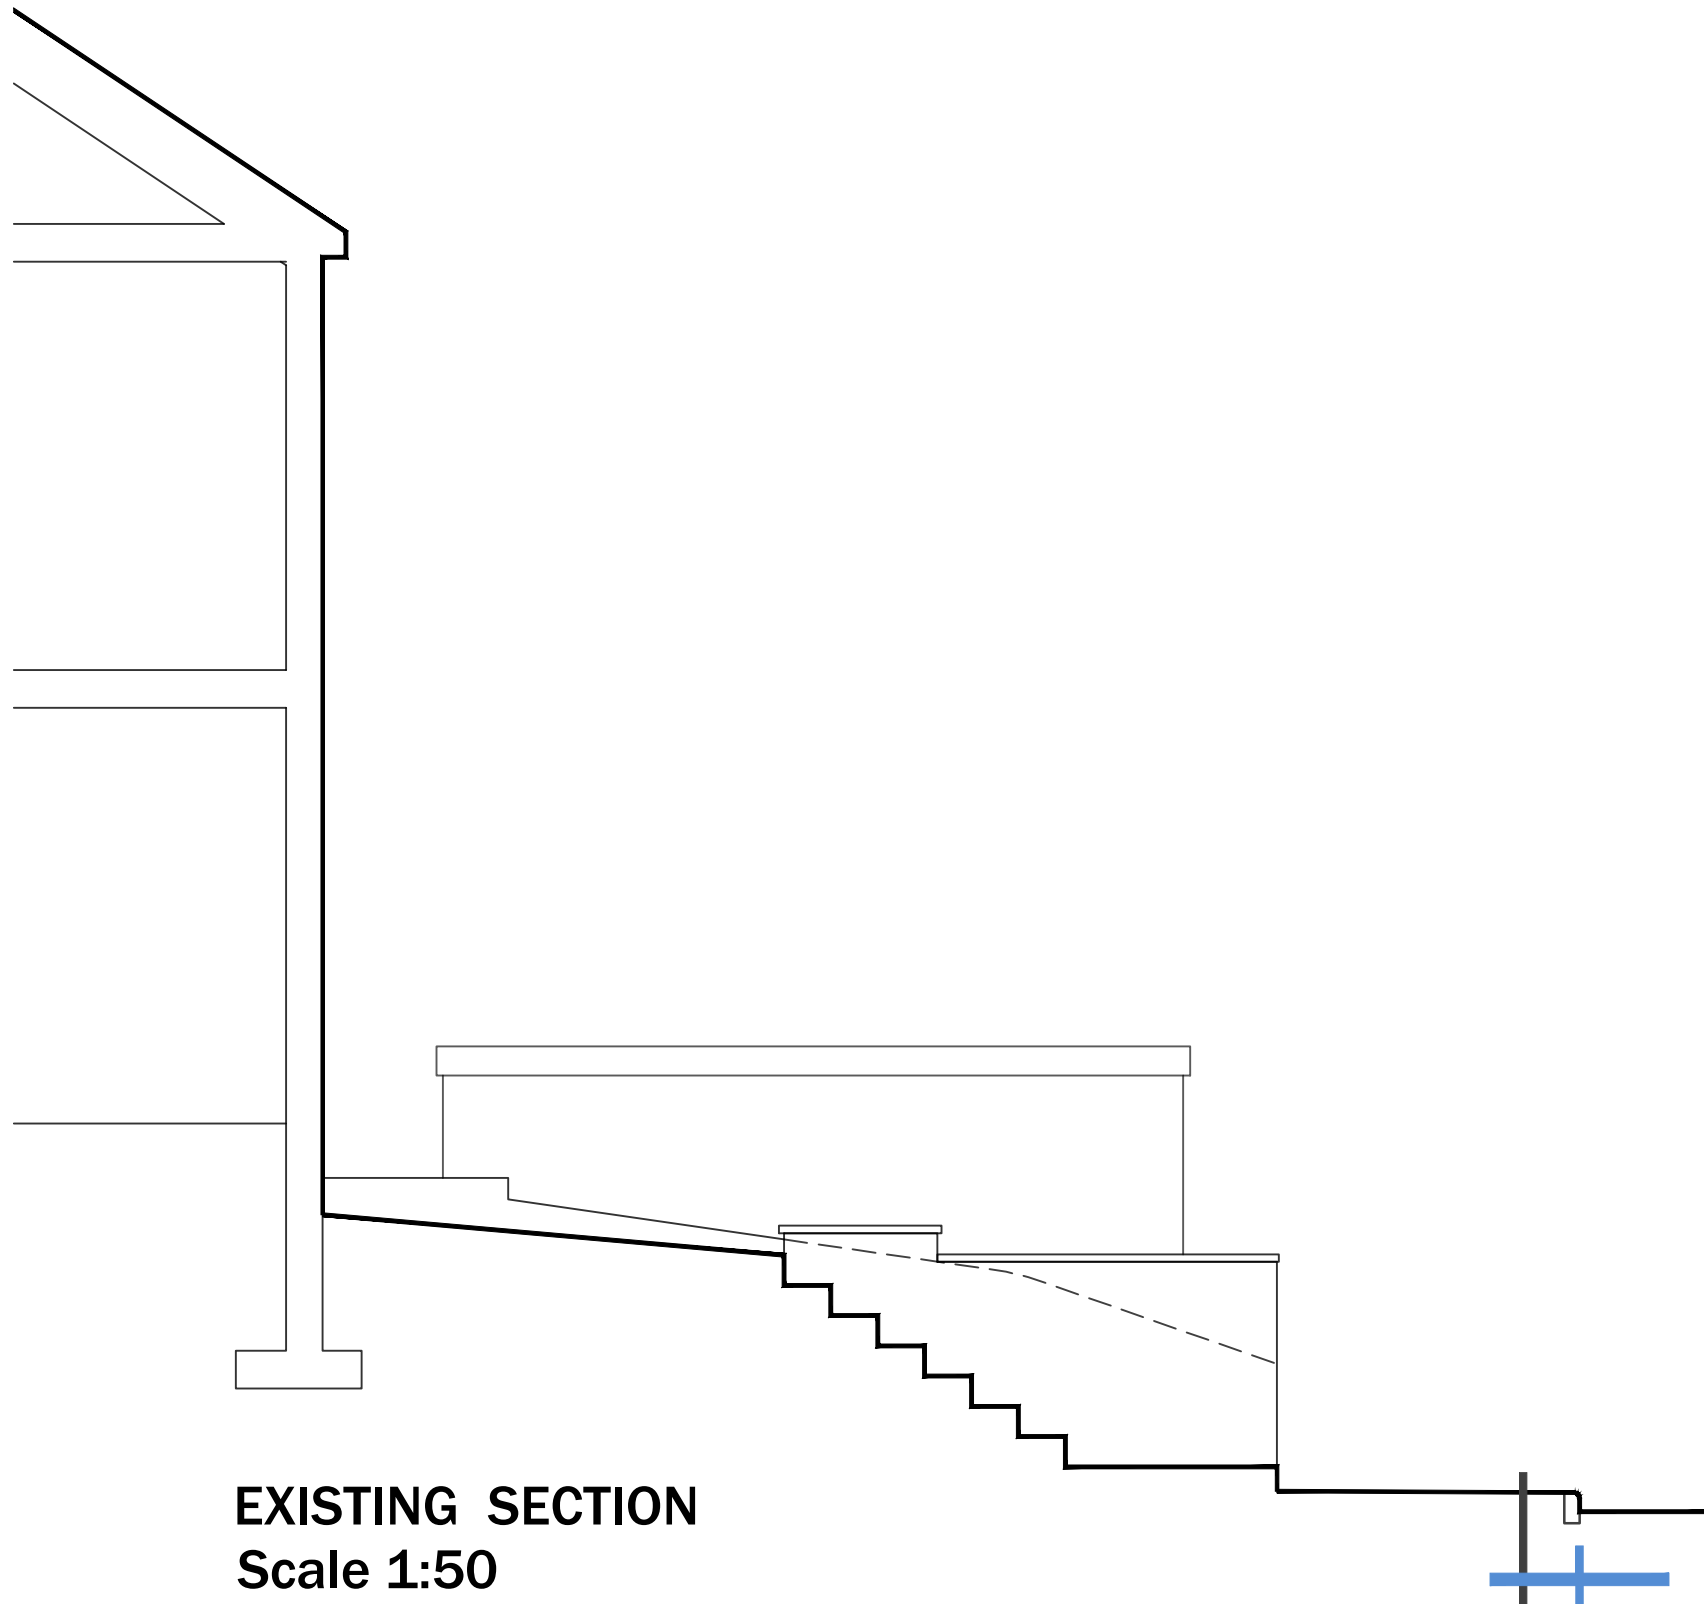

PROPERTY AS EXISTING

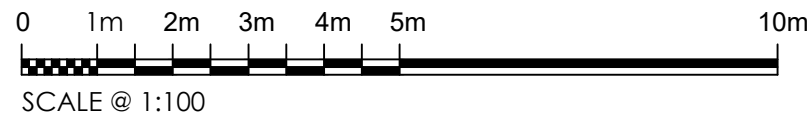

Do not scale from this drawing.
The users of this drawing shall check all dimensions & report all errors and omissions to LeTrucco Design.
This drawing is copyright. It must not be copied, used or disclosed to third parties without prior permission of LeTrucco Design.

Revisions

Client	Drawing No	Scale	Revision	Date	Checked
Mrs Jane Jones	JJ.04.01	1:100 @ A1		March 25	KWL
Job Title	Drawing Title				
5 Allt-y-yn Avenue, Newport	Existing+ Proposed				

Drawing Purpose
PLANNING