



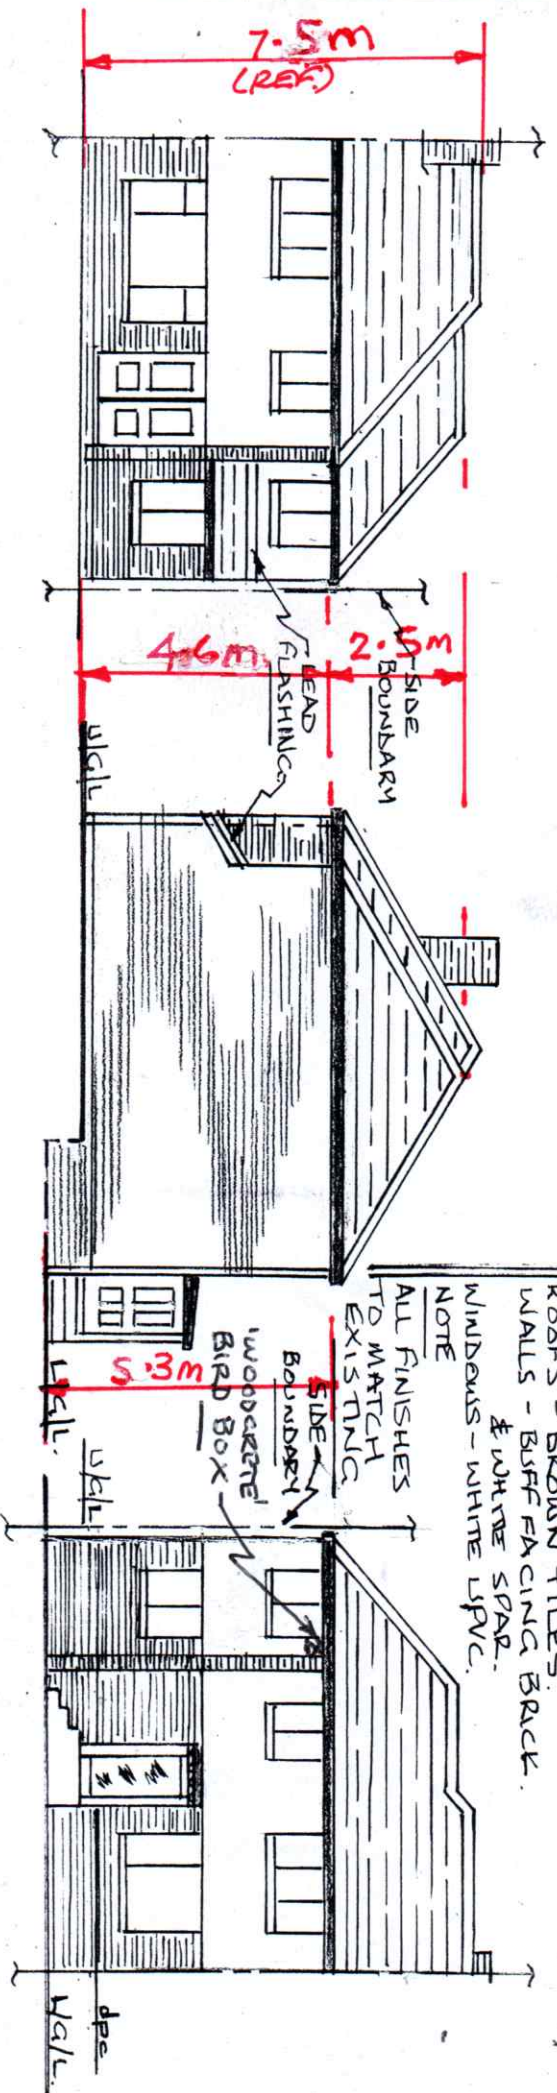

PROPOSED FRONT ELEVATION.

PROPOSED SIDE ELEVATION

PROPOSED REAR ELEVATION.

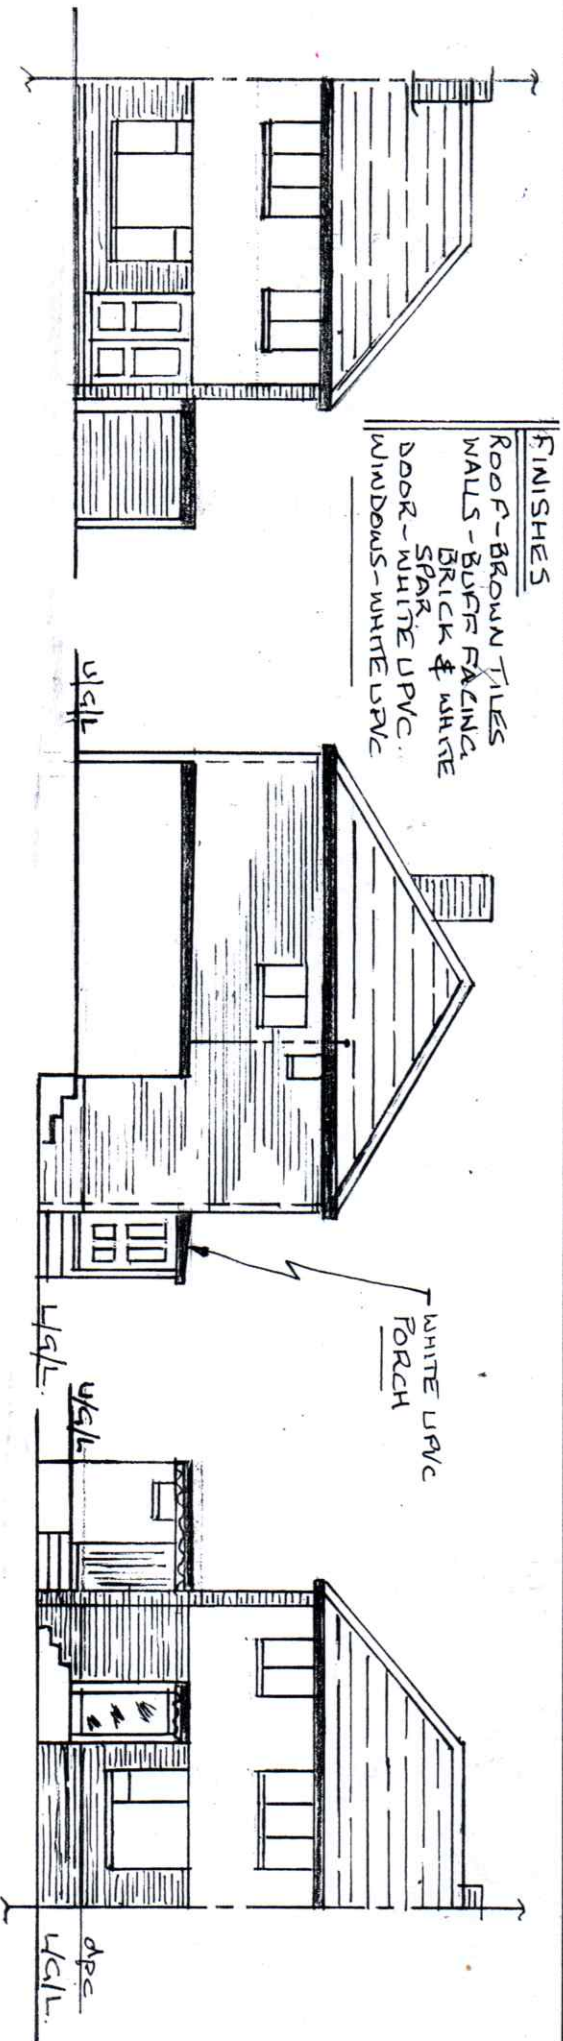

EXISTING FRONT ELEVATION

EXISTING SIDE ELEVATION

EXISTING REAR ELEVATION

ELEVATIONS OF 39, ALAN BROOKE AVENUE, MALPAS, NEWPORT.

SCALE 1:100
DRC. REF. 1

0A3