




RB 02 Elevation A -
Front Elevation

SCALE 1:100 @ A1

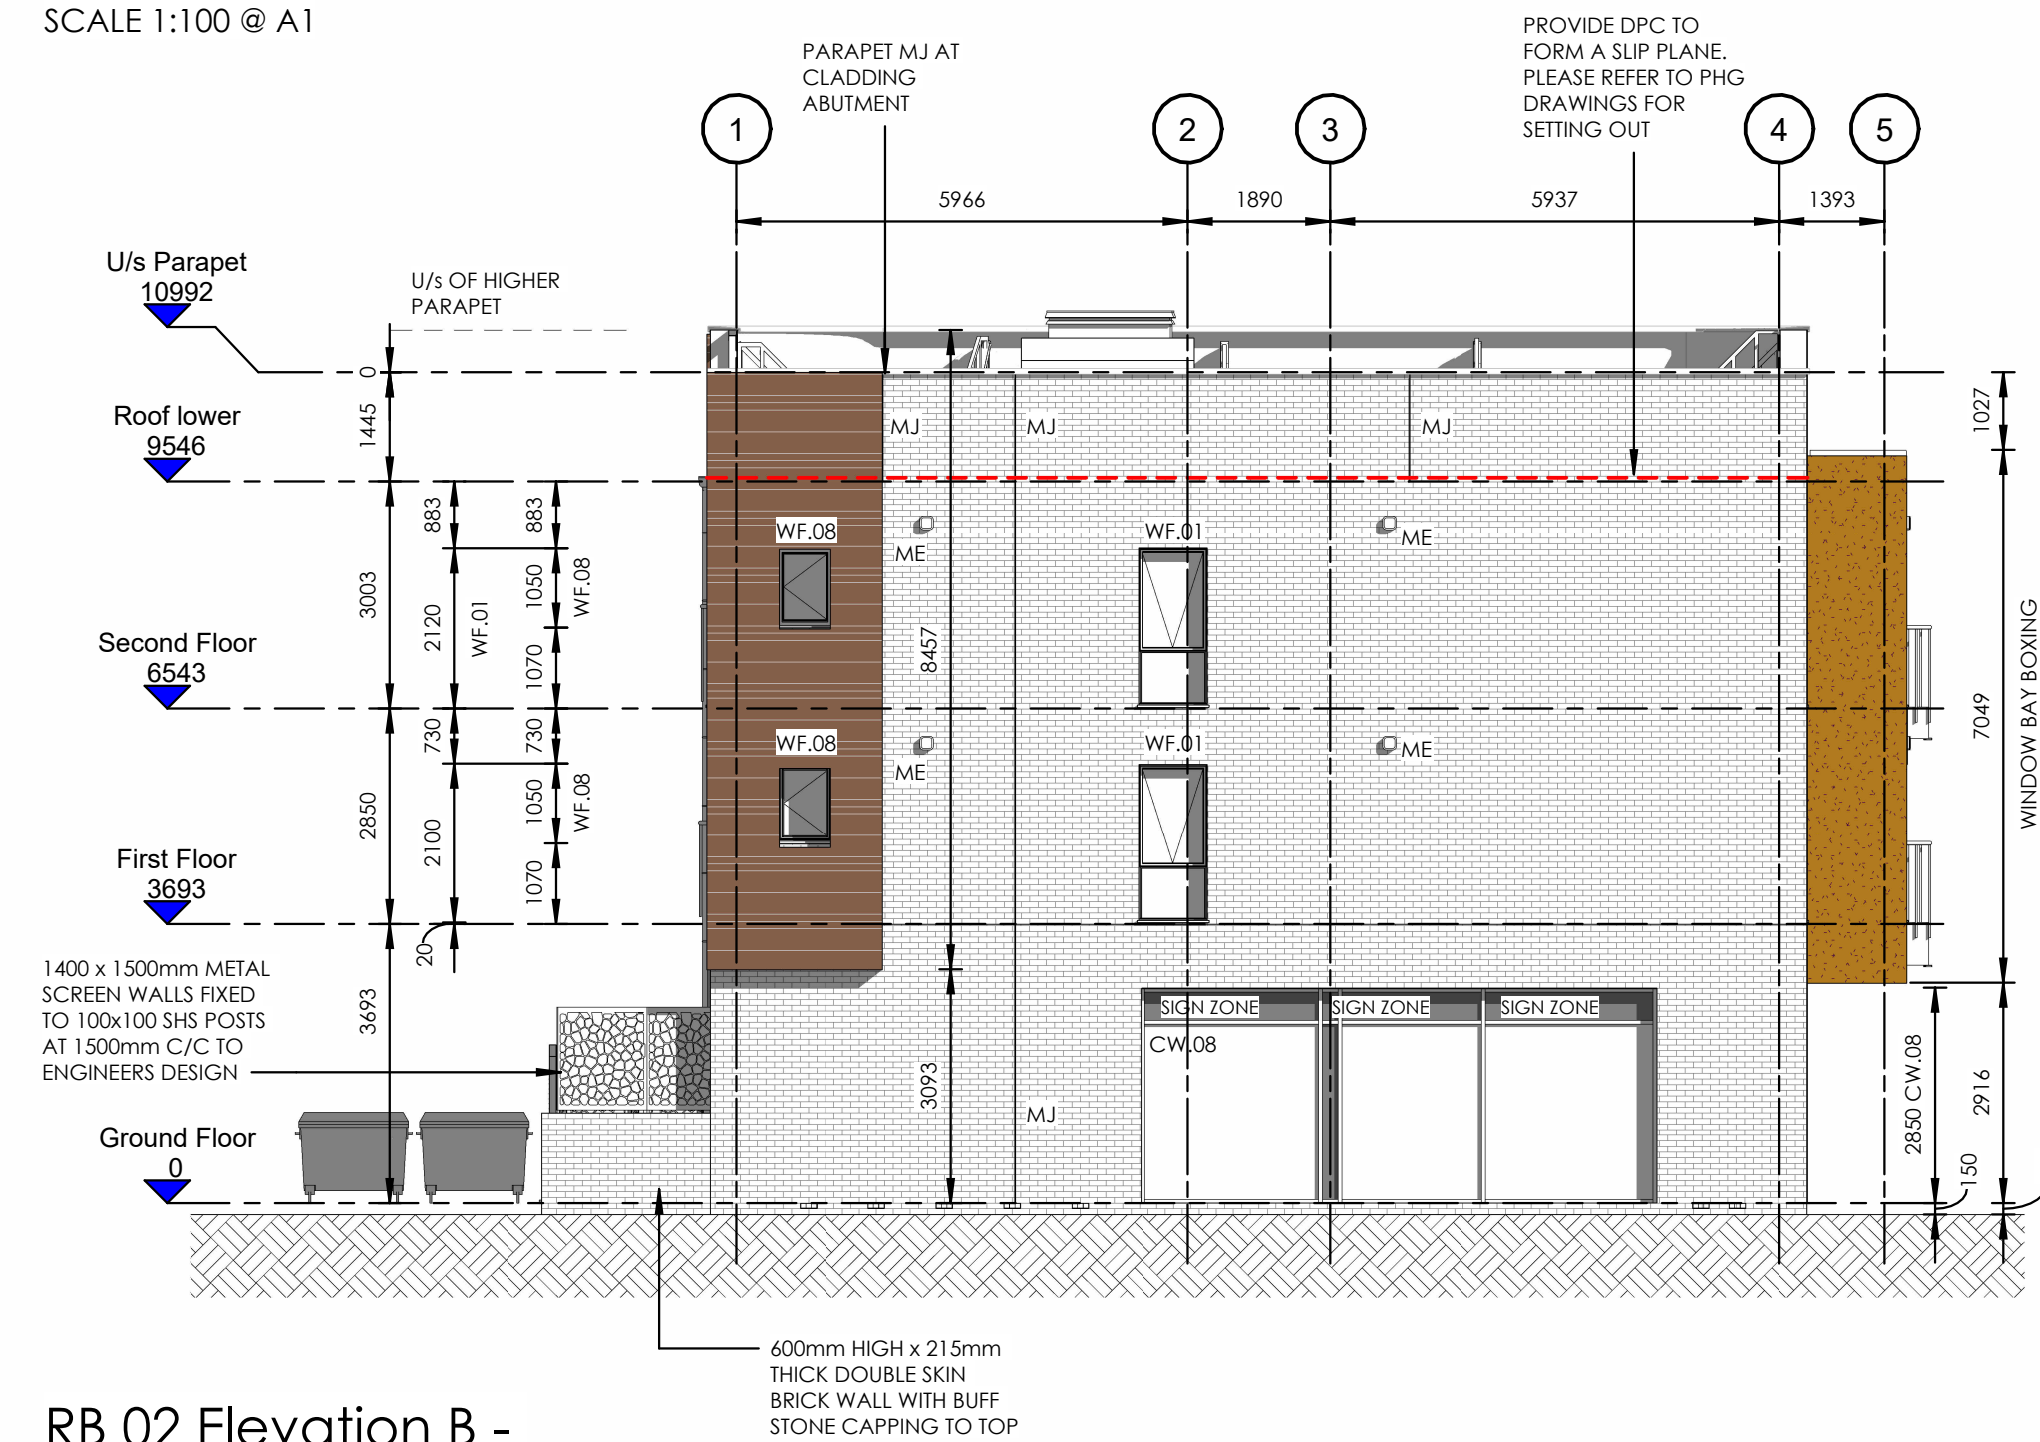

RB 02 Elevation B -
L.H Elevation

SCALE 1:100 @ A1



RB 02 Elevation D -
R.H Elevation

SCALE 1:100 @ A1

GENERAL NOTES

1. DO NOT SCALE THIS DRAWING. ONLY USE FIGURED DIMENSIONS IF IN DOUBT ASK.
2. UNLESS NOTED OTHERWISE ALL DIMENSION ARE IN MILLIMETRES & AND ALL LEVELS ARE IN METRES RELATIVE TO ORDINANCE DATUM.
3. ALL LONGITUDINAL AND TRANSVERSE DIMENSIONS ARE MEASURED IN PLAN UNLESS OTHERWISE NOTED.
4. THIS DRAWING IS TO BE READ IN CONJUNCTION WITH ALL SCHEME DRAWINGS AND DESIGNERS RISK ASSESSMENT
5. THE CONTRACTOR IS TO CHECK ALL DIMENSIONS PRIOR TO CONSTRUCTION AND ANY DISCREPANCIES MUST BE REPORTED TO SPRING DESIGN BEFORE PROCEEDING.
6. ALL STATUTORY SERVICES INFORMATION SHOWN HAS BEEN PROVIDED BY THE RELEVANT STATUTORY AUTHORITIES. THE CONTRACTOR IS TO SATISFY HIMSELF AS TO THE ACCURACY OF THE LOCATIONS, SIZE AND MATERIAL AND OWNERSHIP OF THE SERVICES PRIOR TO ANY WORKS BEING CARRIED OUT.

[Pattern] = DENOTES BUFF BRICK

[Pattern] = DENOTES PURAFASCIDE OKO (OR EQUAL APPROVED) BROWN/TERRACOTA COLOURED FEATURED NON-COMBUSTIBLE CLADDING.

[Pattern] = DENOTES DARK GREY METAL INFILL PANEL

[Pattern] = DENOTES BRONZE COLOURED PRESSED METAL PANELS

HOPPERS AND RAIN WATER DRAIN PIPES TO BE PPC ALUMINIUM DARK GREY RAL COLOUR 7015

UPVC WINDOWS TO BE DARK GREY, RAL COLOUR 7015

DOORS TO BE DARK GREY, RAL COLOUR 7015

ALUMINIUM CURTAIN WALL WINDOWS AND DOORS TO BE DARK GREY, RAL COLOUR 7015

[Symbol] ME = MECHANICAL EXTRACT TO MATCH COLOUR OF HOST FASCIADE

