


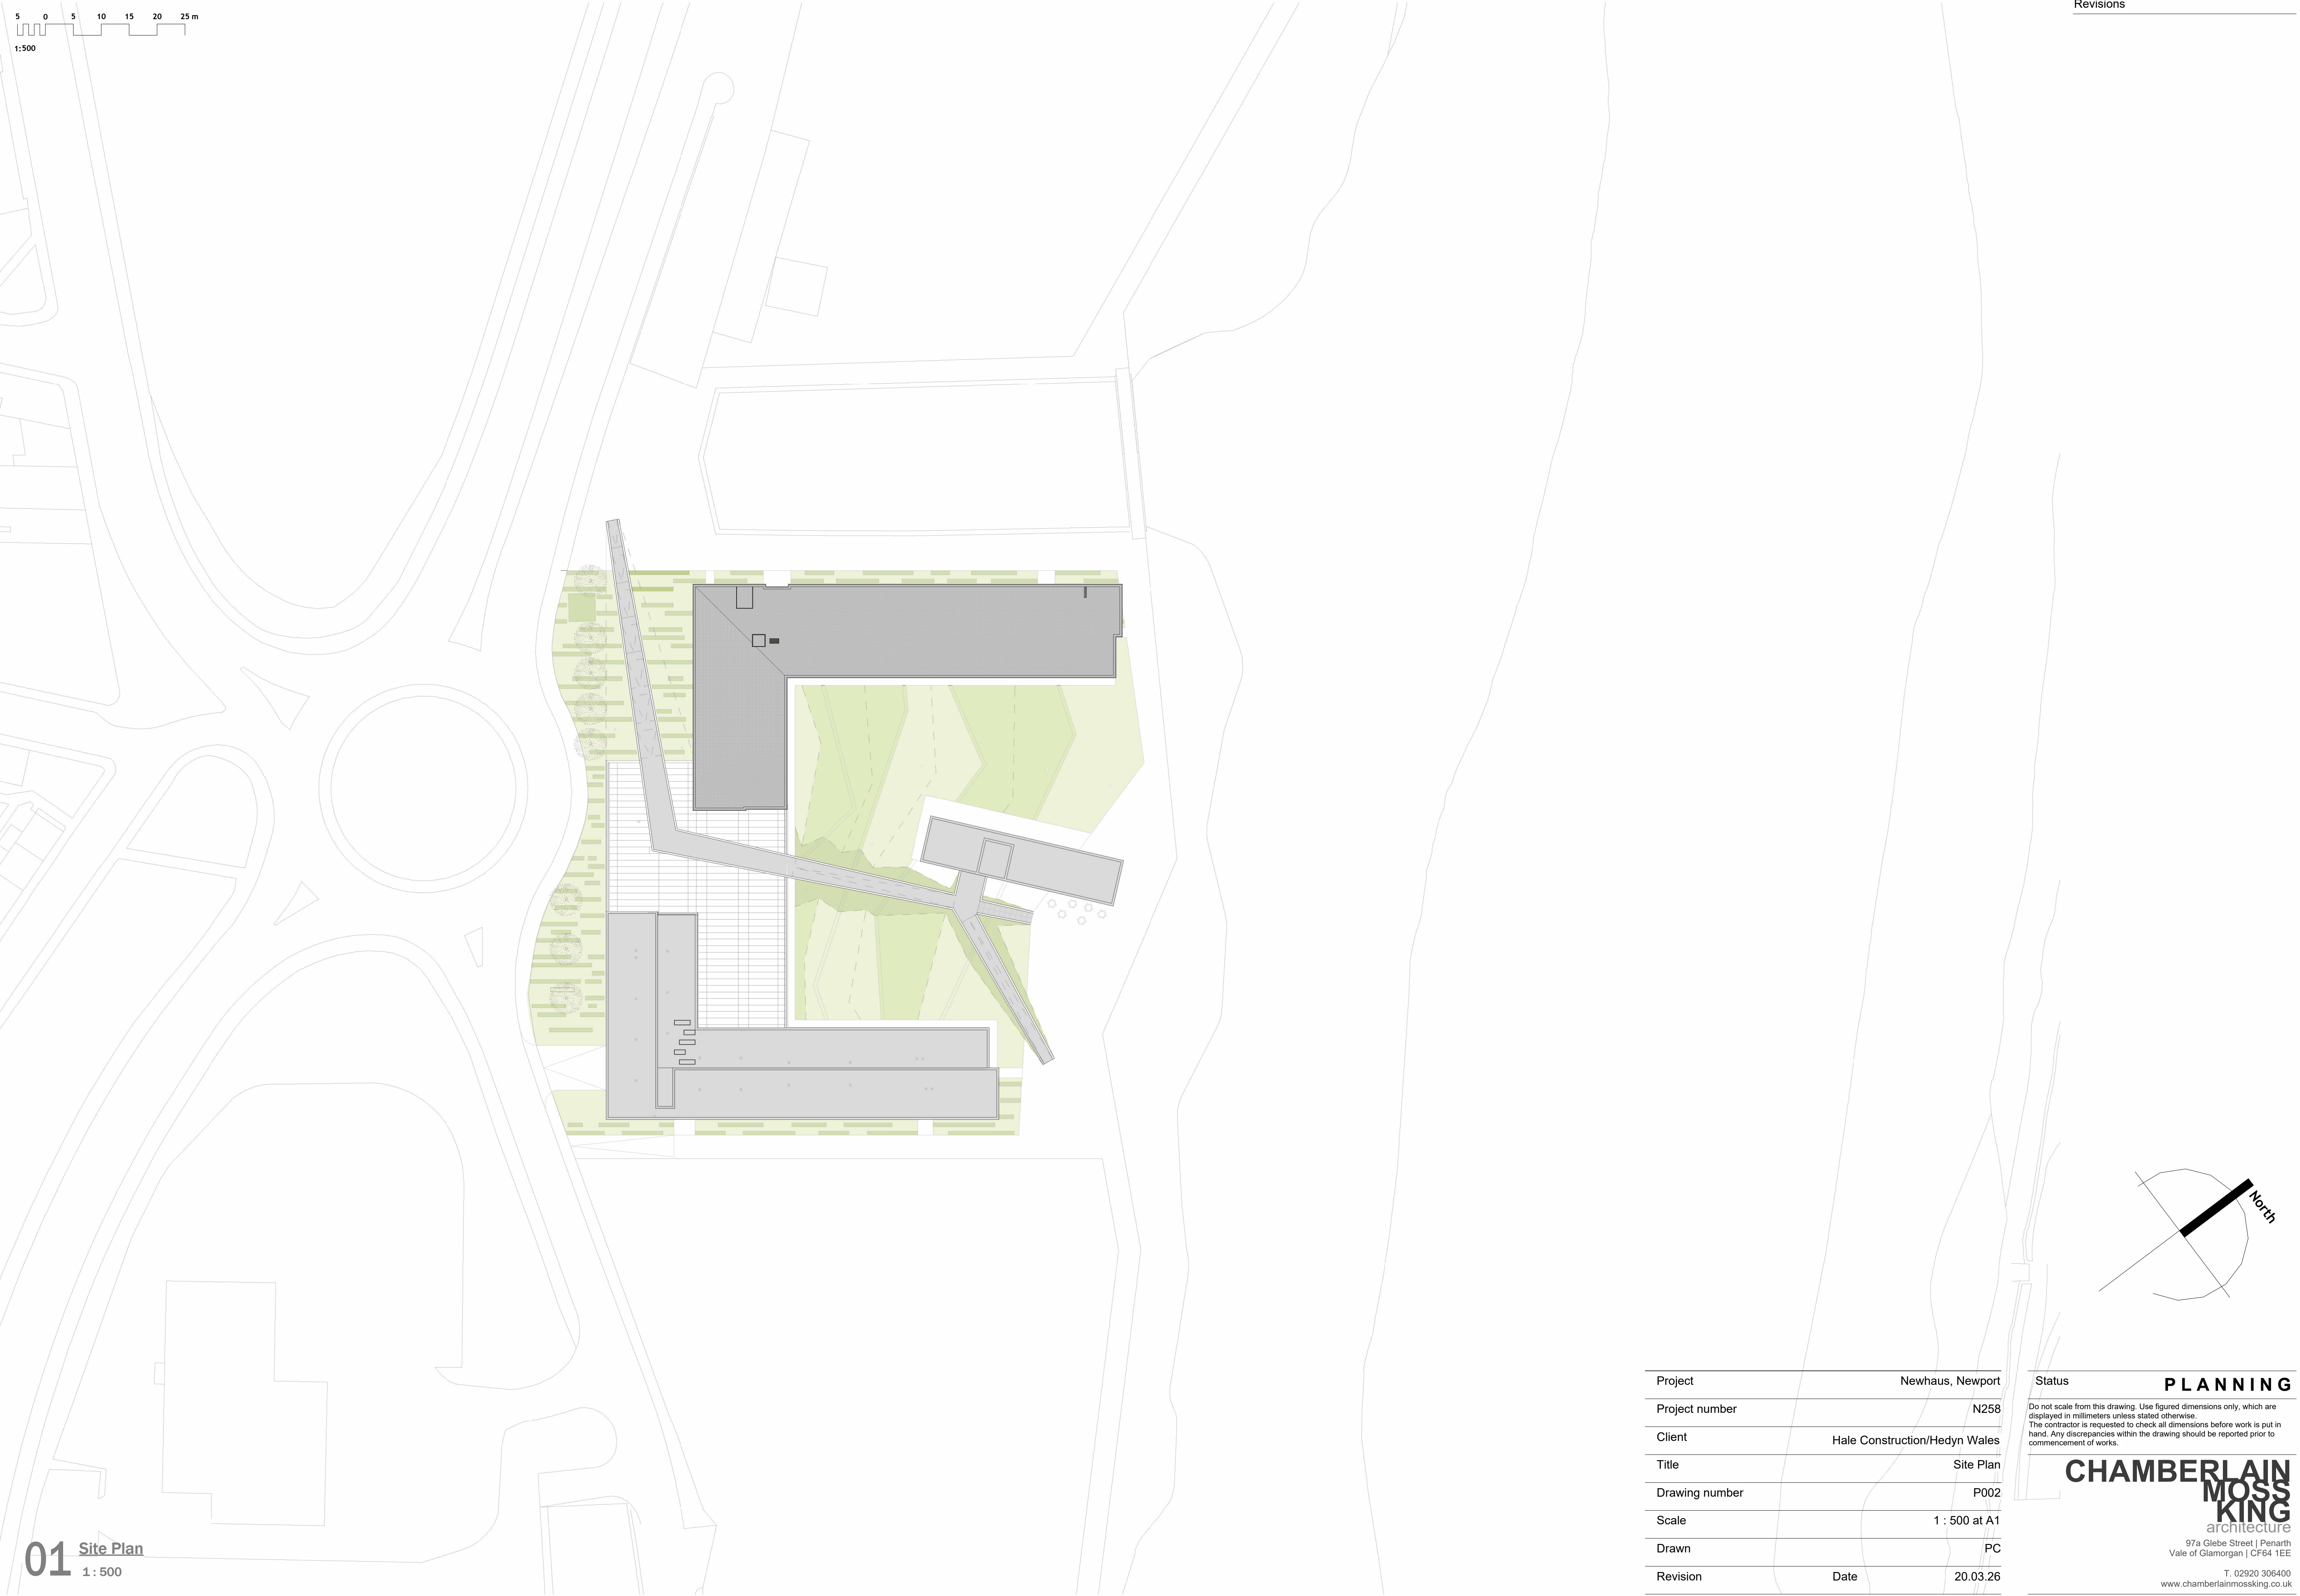

01 Site Plan
1 : 500

Revisions

Project	Newhaus, Newport	
Project number	N258	
Client	Hale Construction/Hedyn Wales	
Title	Site Plan	
Drawing number	P002	
Scale	1 : 500 at A1	
Drawn	PC	
Revision	Date	20.03.26

Status

PLANNING

Do not scale from this drawing. Use figured dimensions only, which are displayed in millimeters unless stated otherwise.
The contractor is requested to check all dimensions before work is put in hand. Any discrepancies within the drawing should be reported prior to commencement of works.

CHAMBERLAIN

MOSS

KING

architecture

97a Glebe Street | Penarth

Vale of Glamorgan | CF64 1EE

T. 02920 306400

www.chamberlainmossking.co.uk