
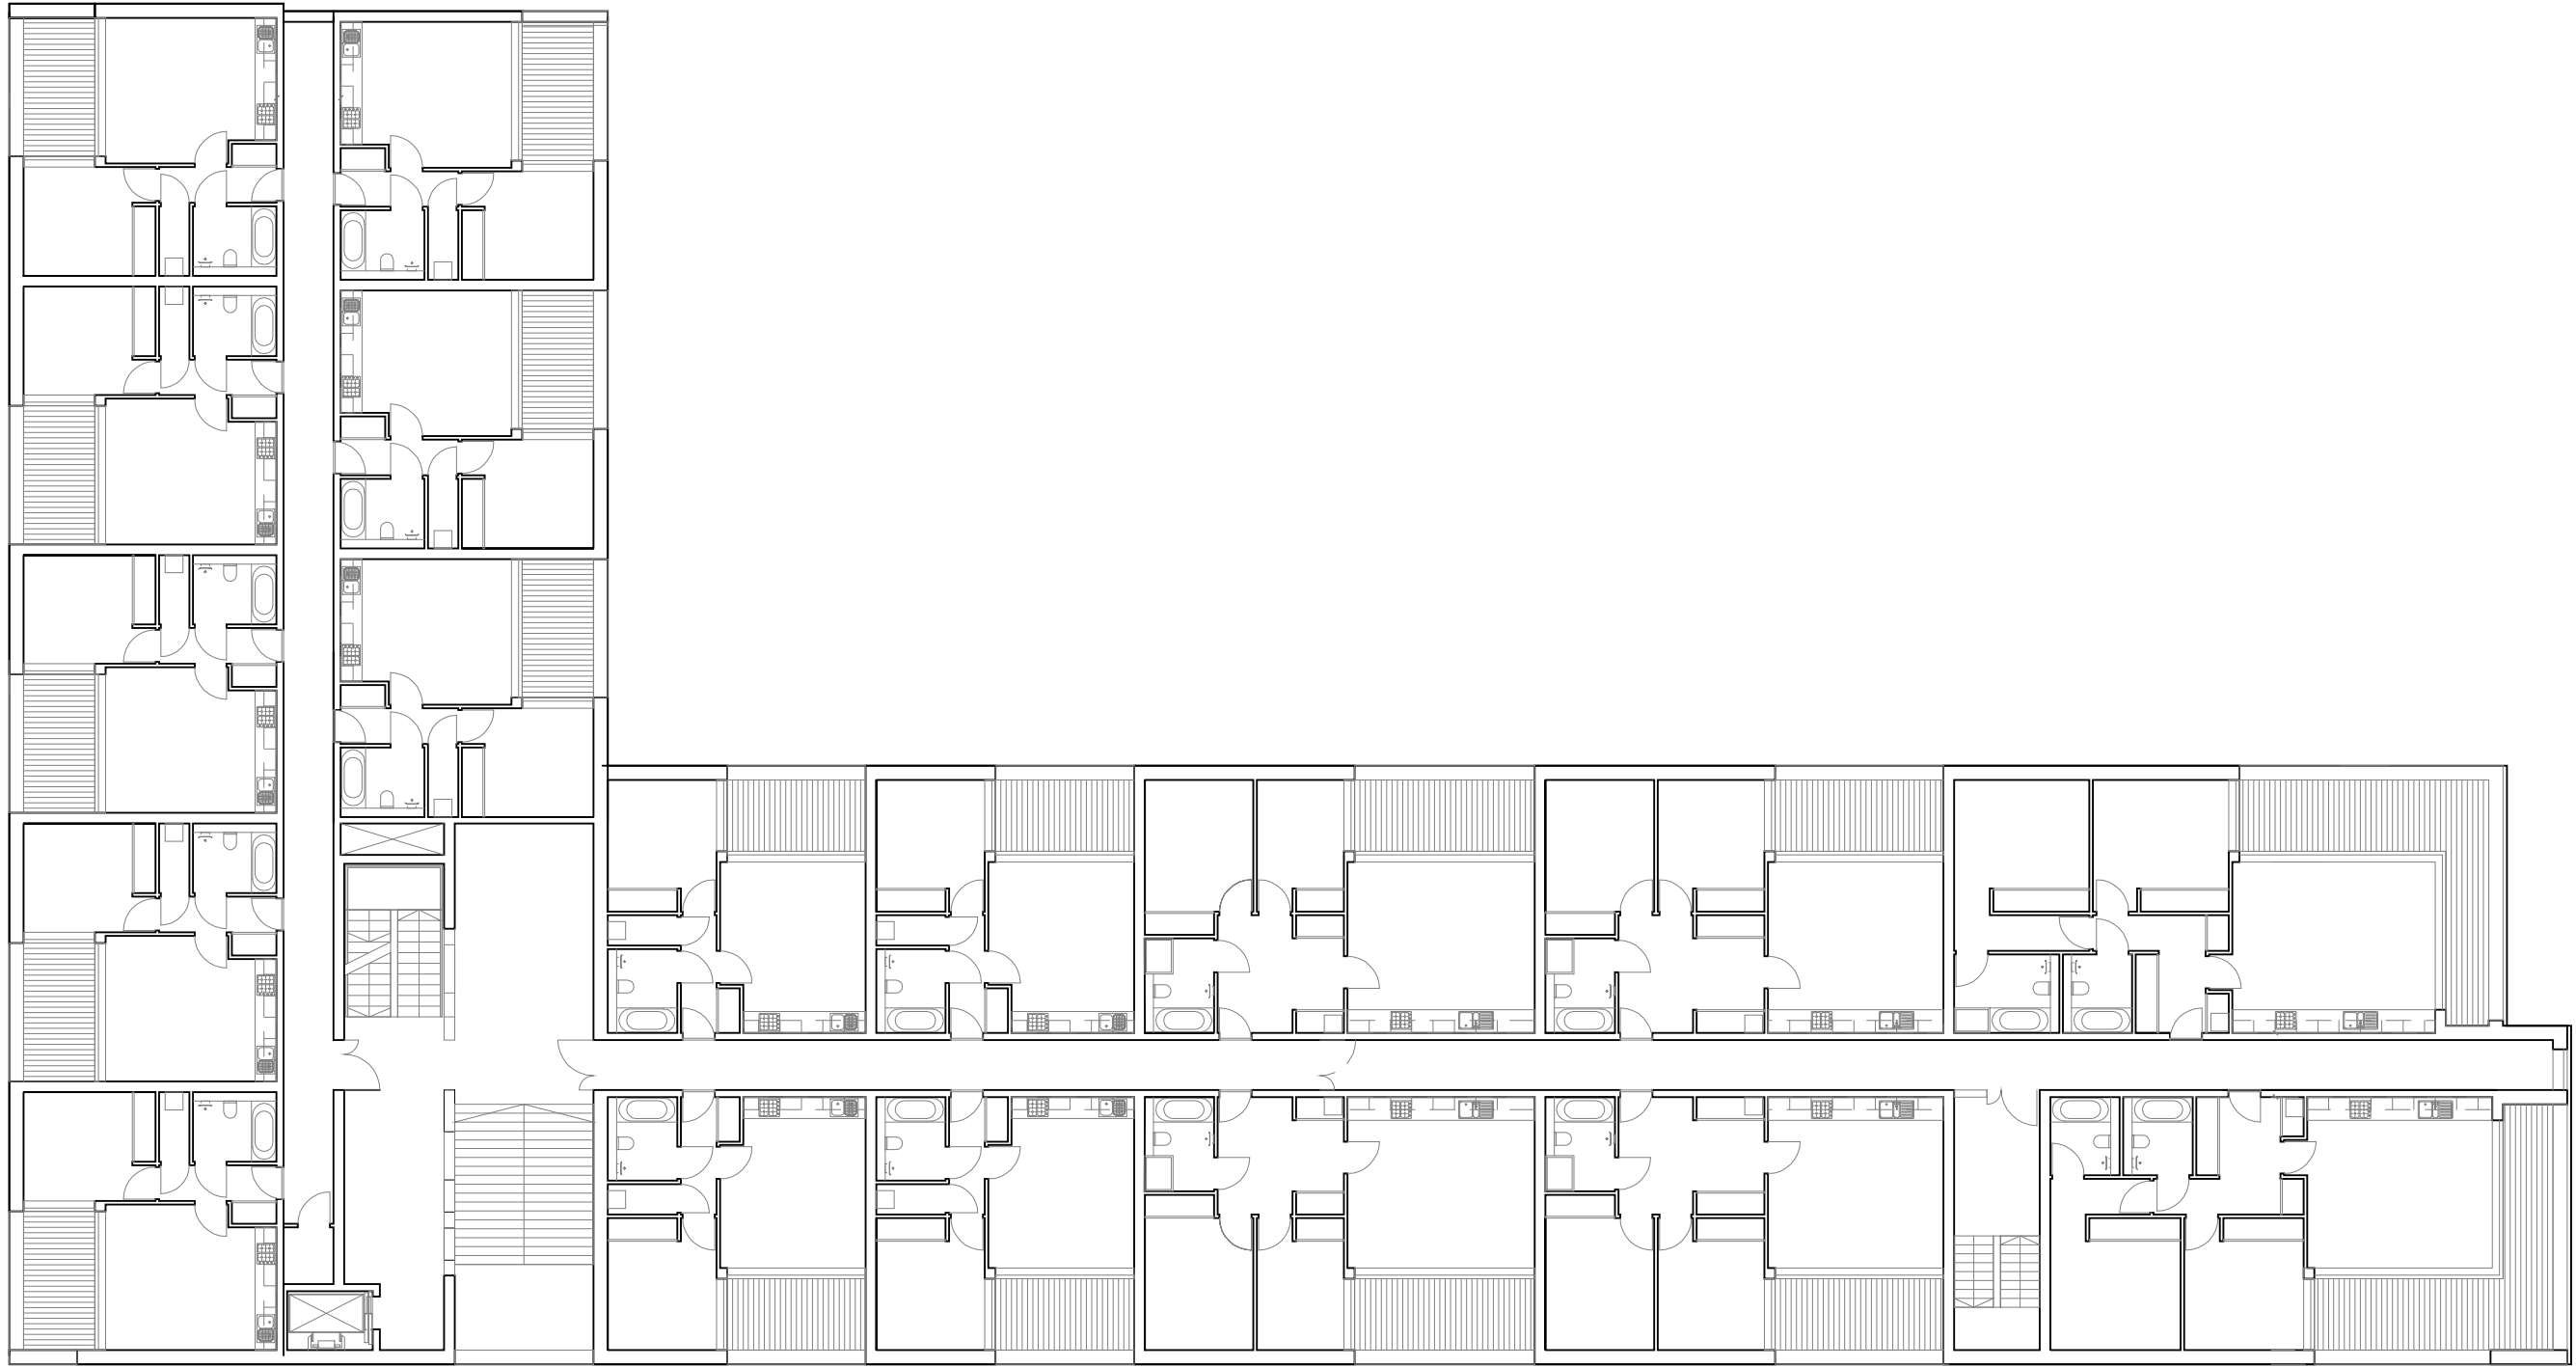
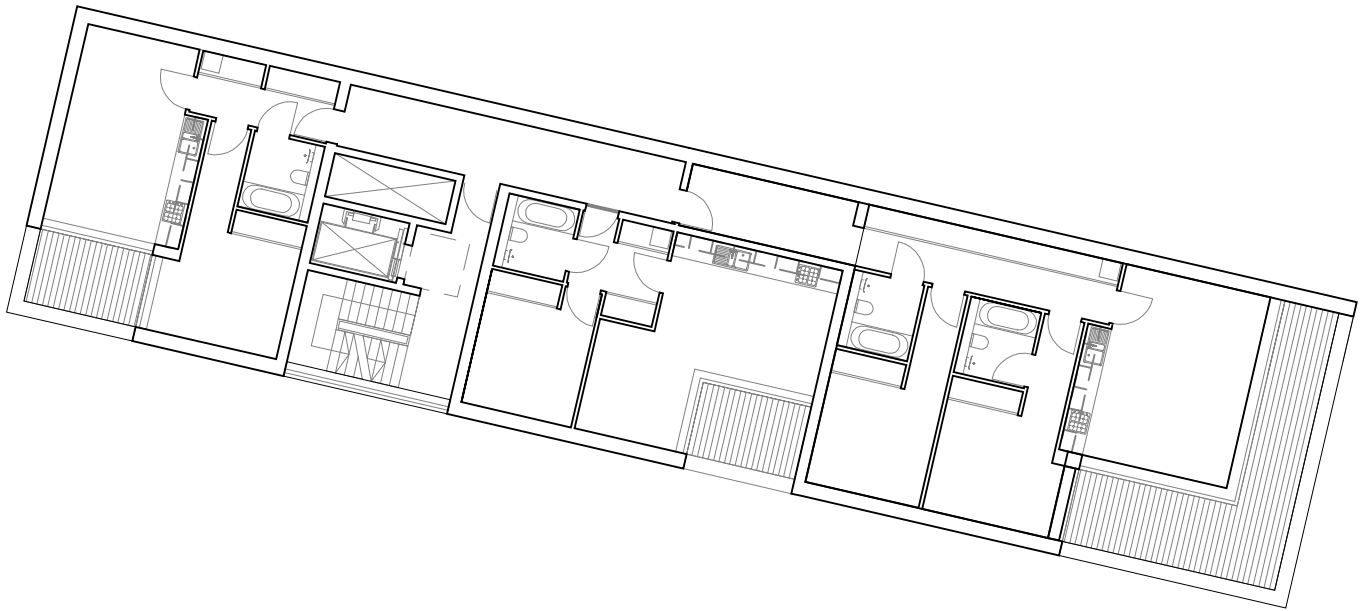


Revisions

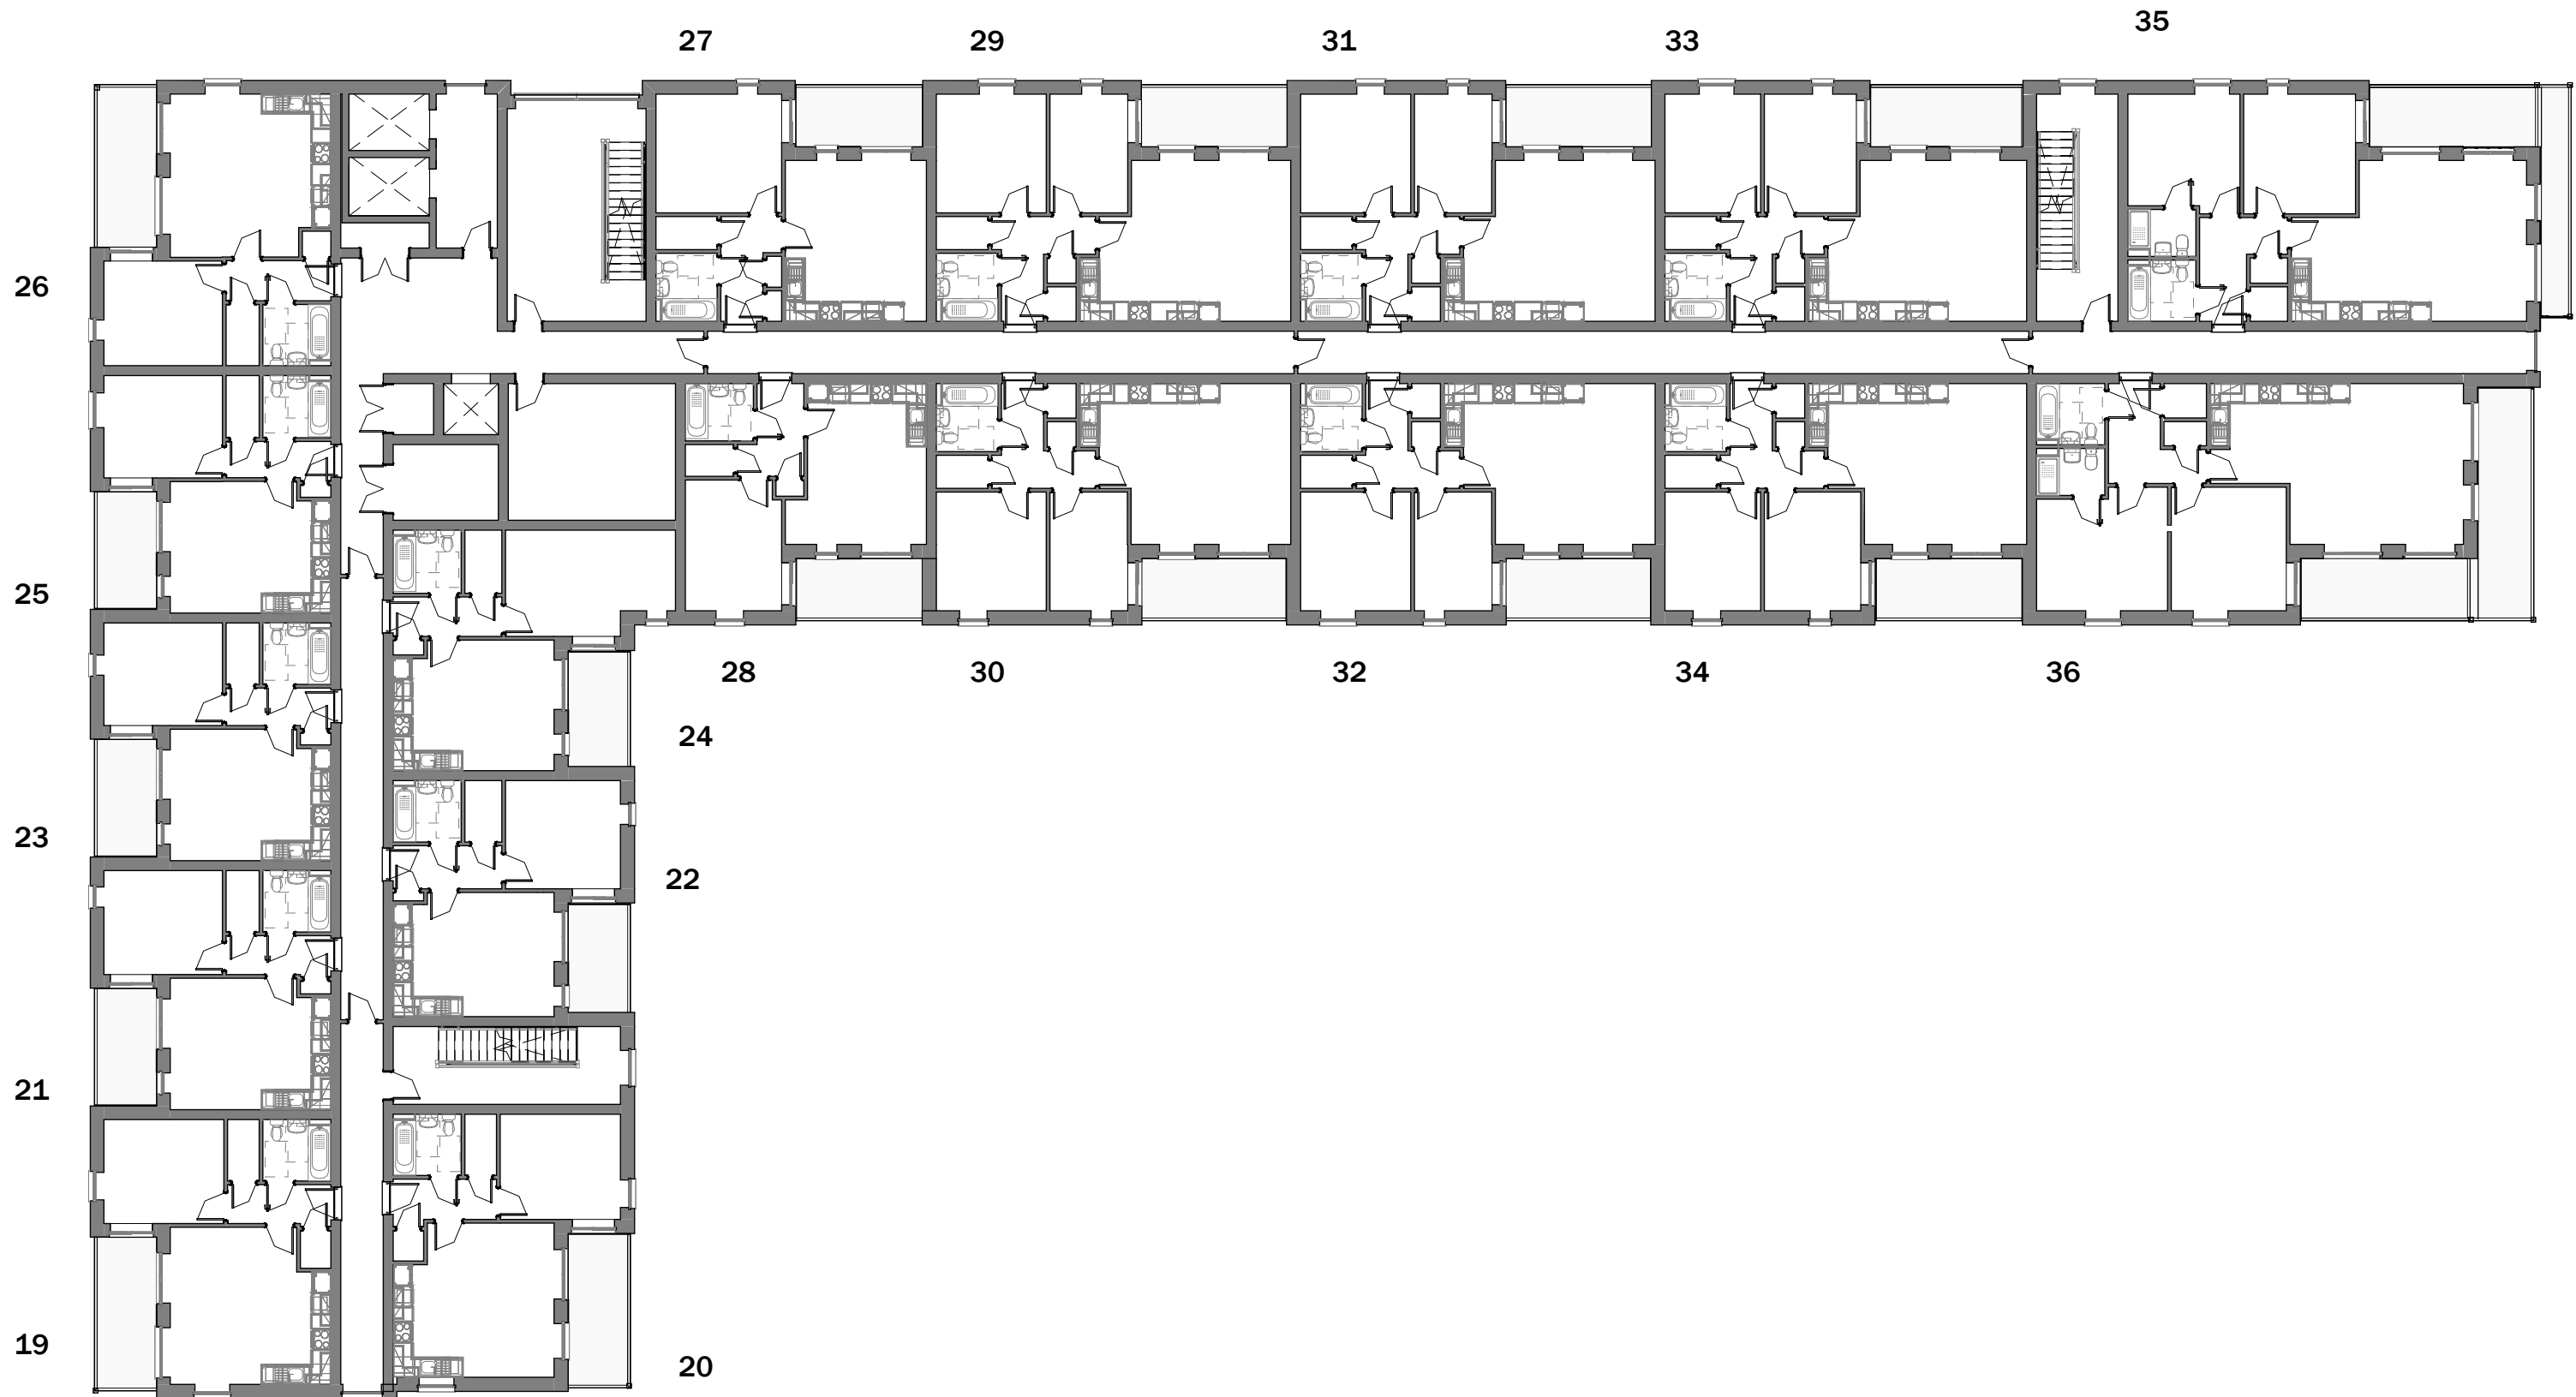

|                |                               |
|----------------|-------------------------------|
| Project        | Newhaus, Newport              |
| Project number | N258                          |
| Client         | Hale Construction/Hedyn Wales |
| Title          | First Floor Plan              |
| Drawing number | P005                          |
| Scale          | 1 : 200 at A1                 |
| Drawn          | PC                            |
| Revision       | Date20.03.26                  |

Status**PLANNING**

Do not scale from this drawing. Use figured dimensions only, which are displayed in millimeters unless stated otherwise.  
The contractor is requested to check all dimensions before work is put in hand. Any discrepancies within the drawing should be reported prior to commencement of works.

CHAMBERLAIN  
MOSS  
KING

architecture

97a Glebe Street | Penarth  
Vale of Glamorgan | CF64 1EE

T. 02920 306400  
www.chamberlainmossking.co.uk

