
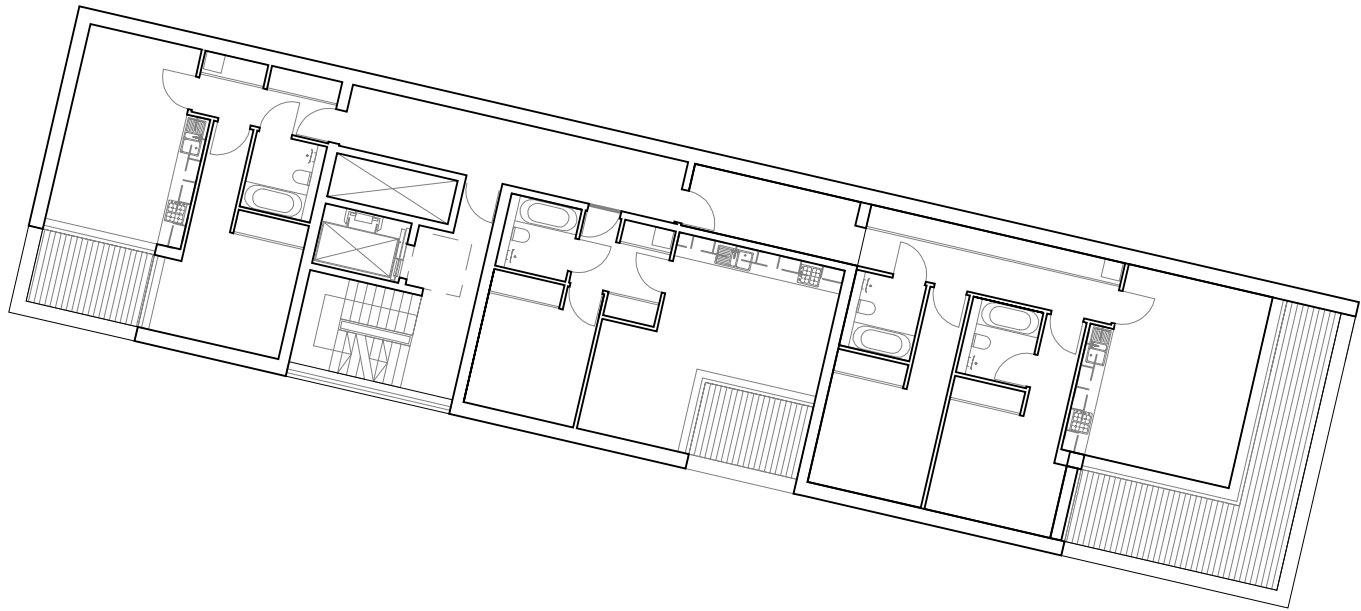


Revisions

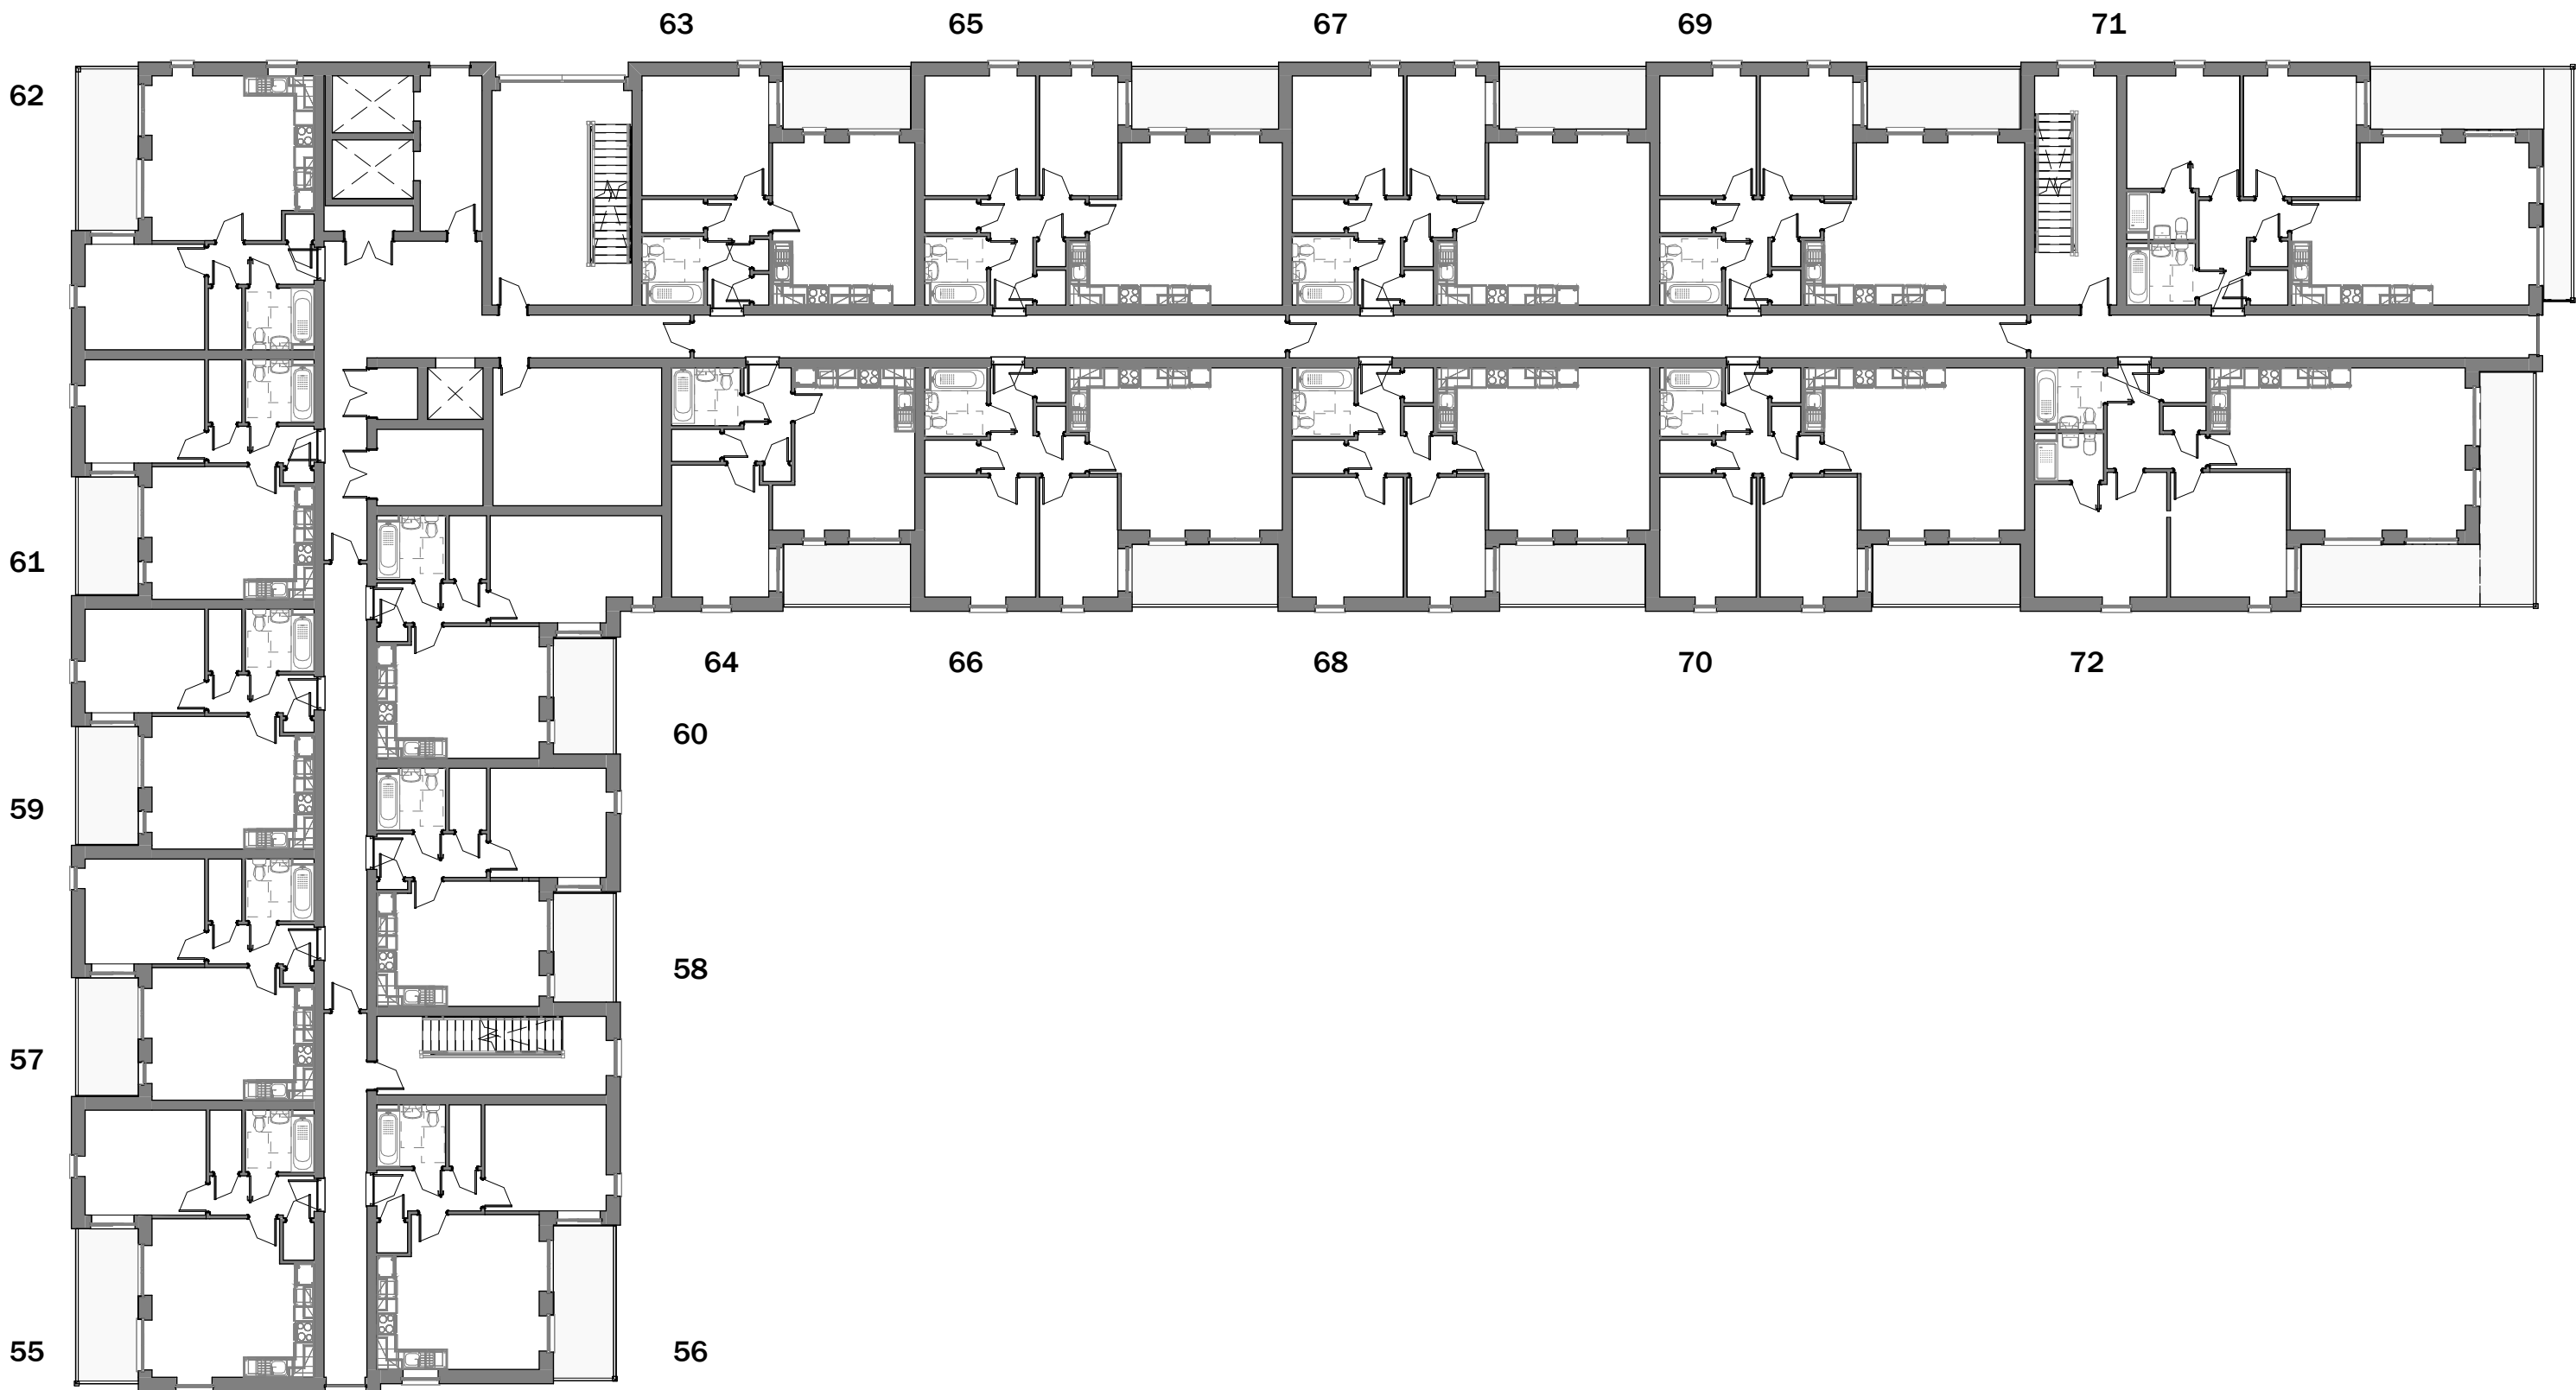

01 **Third Floor Plan**
1 : 200

Project	Newhaus, Newport
Project number	N258
Client	Hale Construction/Hedyn Wales
Title	Third Floor Plan
Drawing number	P007
Scale	1 : 200 at A1
Drawn	PC
Revision	Date20.03.26

Status

PLANNING

Do not scale from this drawing. Use figured dimensions only, which are displayed in millimeters unless stated otherwise.
The contractor is requested to check all dimensions before work is put in hand. Any discrepancies within the drawing should be reported prior to commencement of works.

CHAMBERLAIN

MOSS

KING

architecture

97a Glebe Street | Penarth

Vale of Glamorgan | CF64 1EE

T. 02920 306400

www.chamberlainmossking.co.uk