
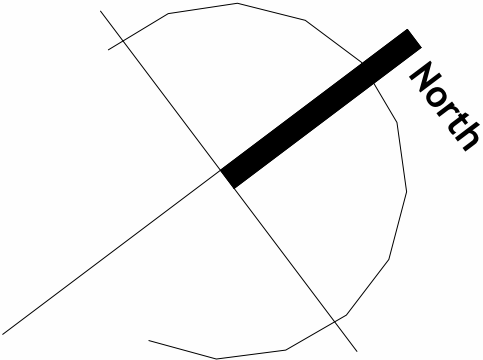
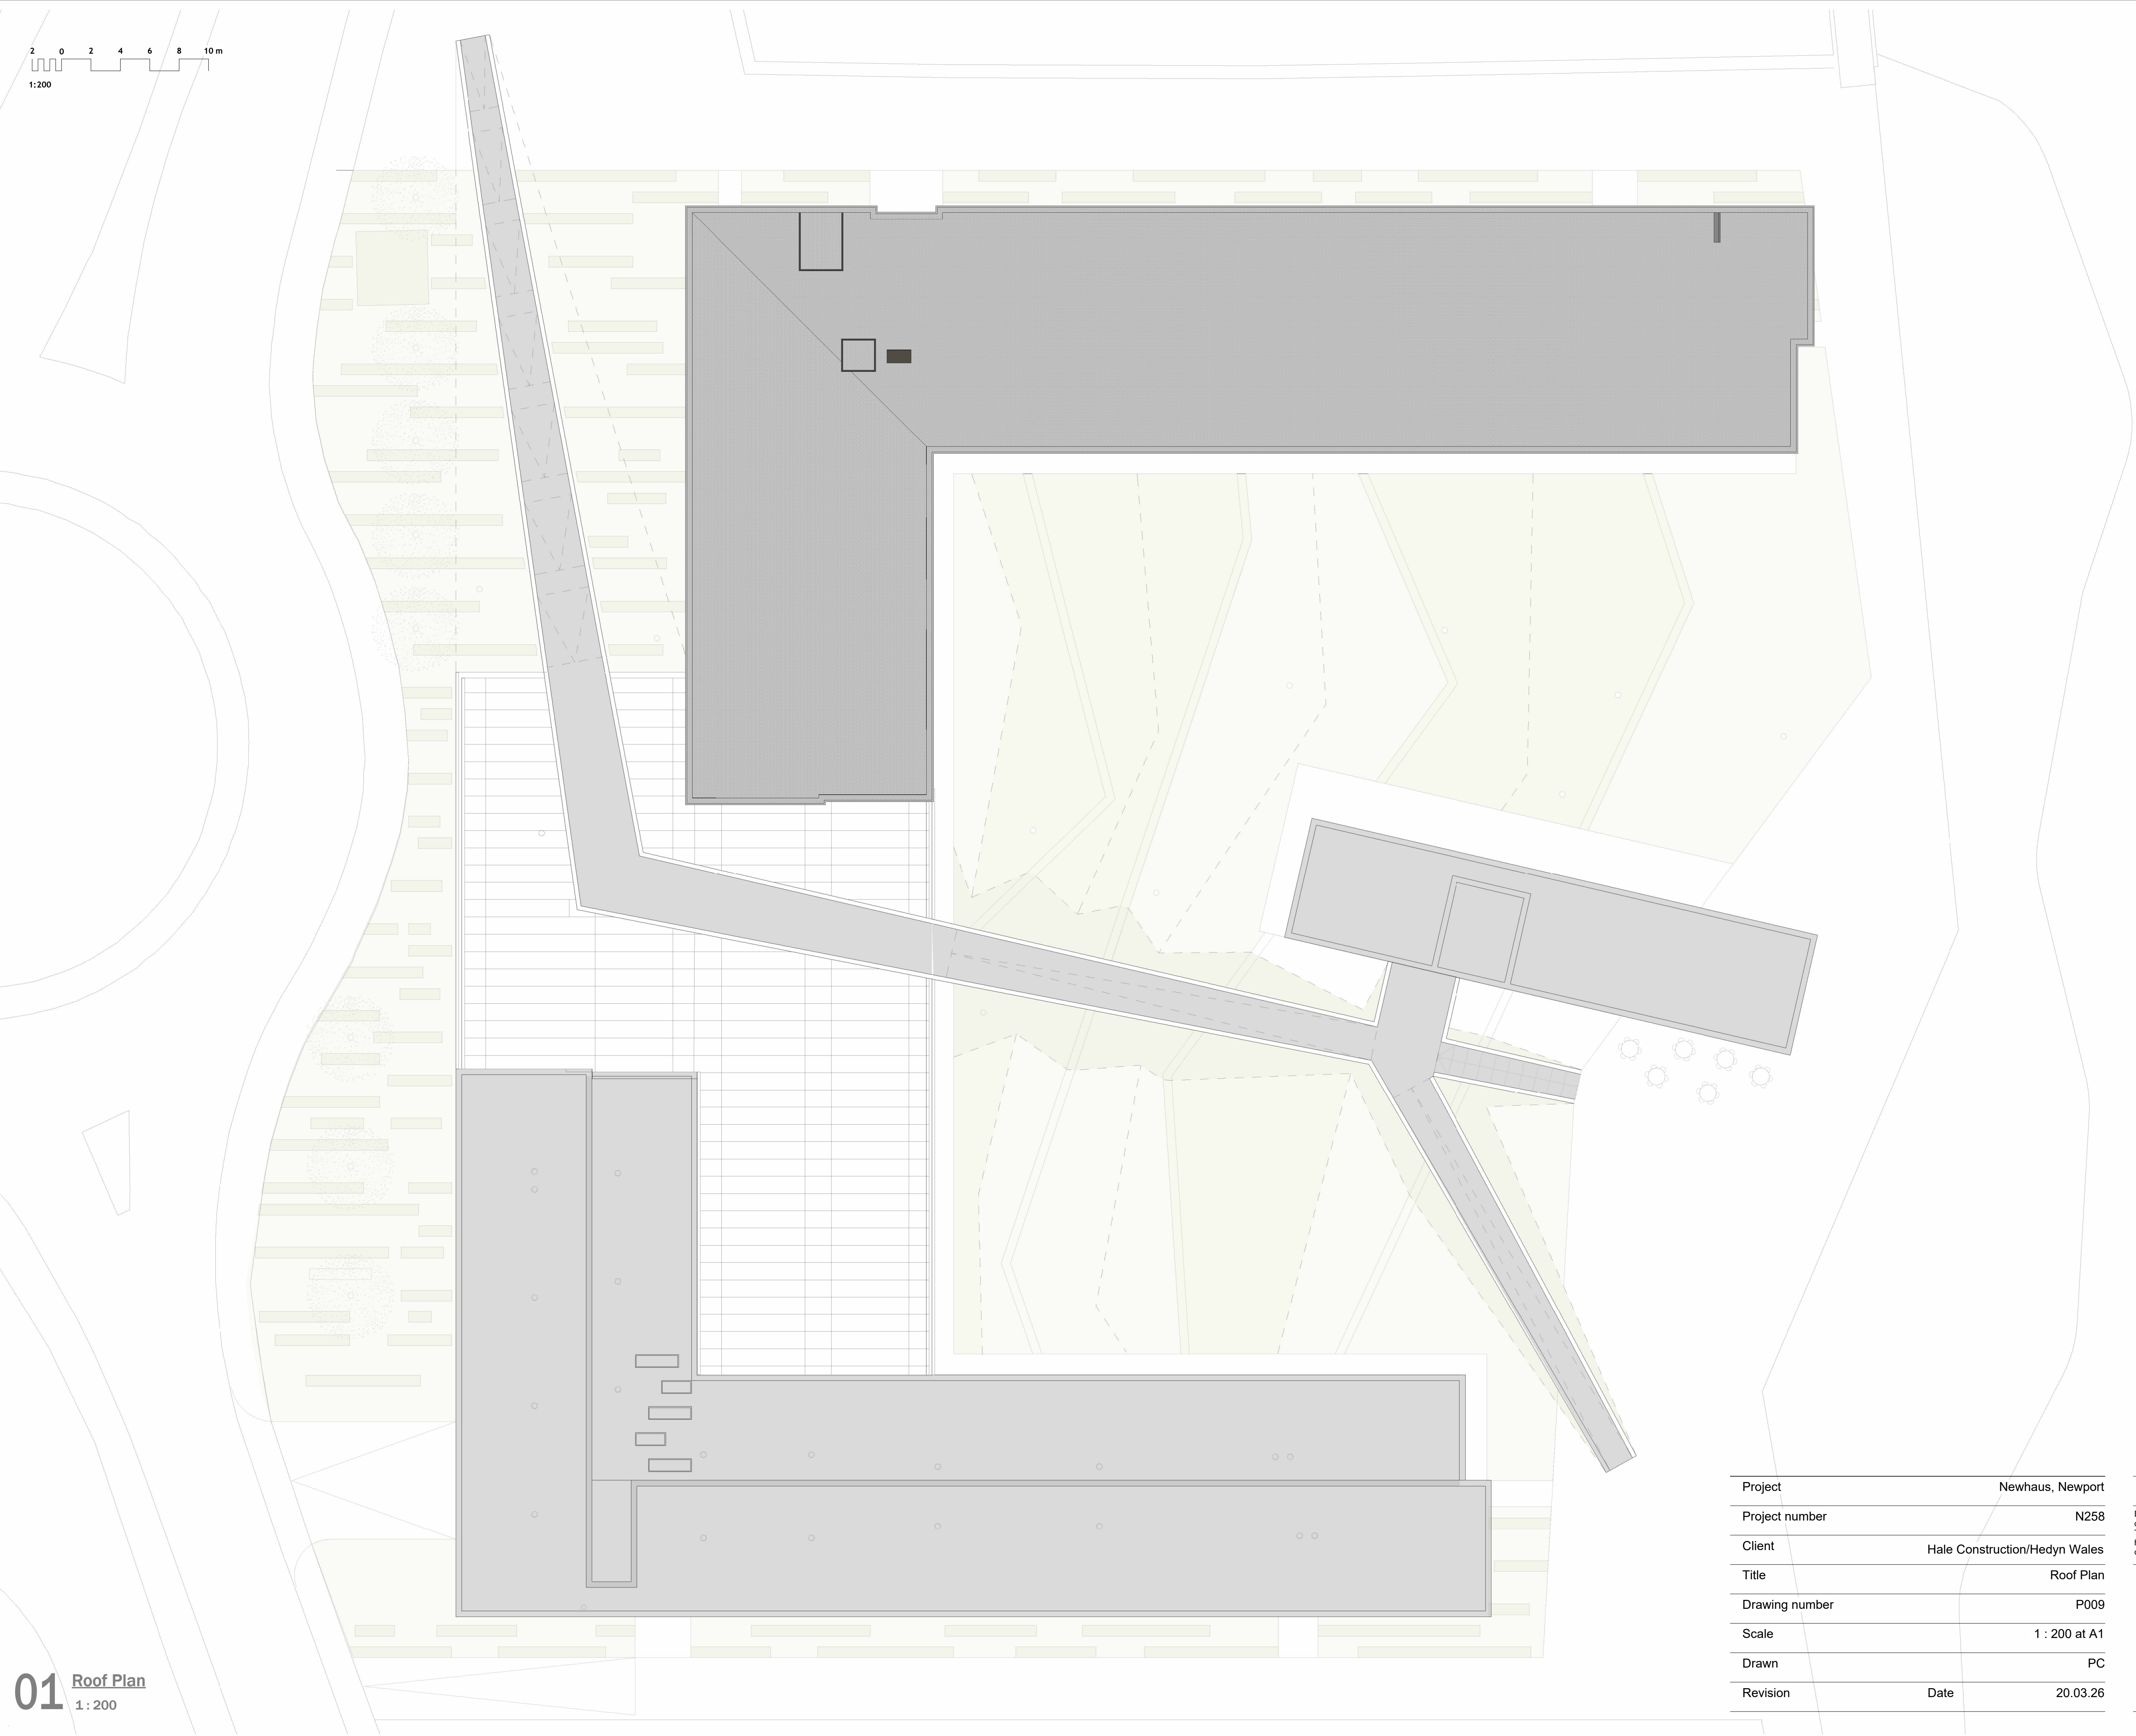


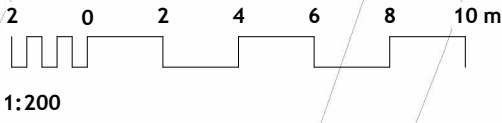

|                |                               |
|----------------|-------------------------------|
| Project        | Newhaus, Newport              |
| Project number | N258                          |
| Client         | Hale Construction/Hedyn Wales |
| Title          | Roof Plan                     |
| Drawing number | P009                          |
| Scale          | 1 : 200 at A1                 |
| Drawn          | PC                            |
| Revision       | Date20.03.26                  |

|        |          |
|--------|----------|
| Status | PLANNING |
|--------|----------|

Do not scale from this drawing. Use figured dimensions only, which are displayed in millimeters unless stated otherwise.  
The contractor is requested to check all dimensions before work is put in hand. Any discrepancies within the drawing should be reported prior to commencement of works.