




FRONT ELEVATION

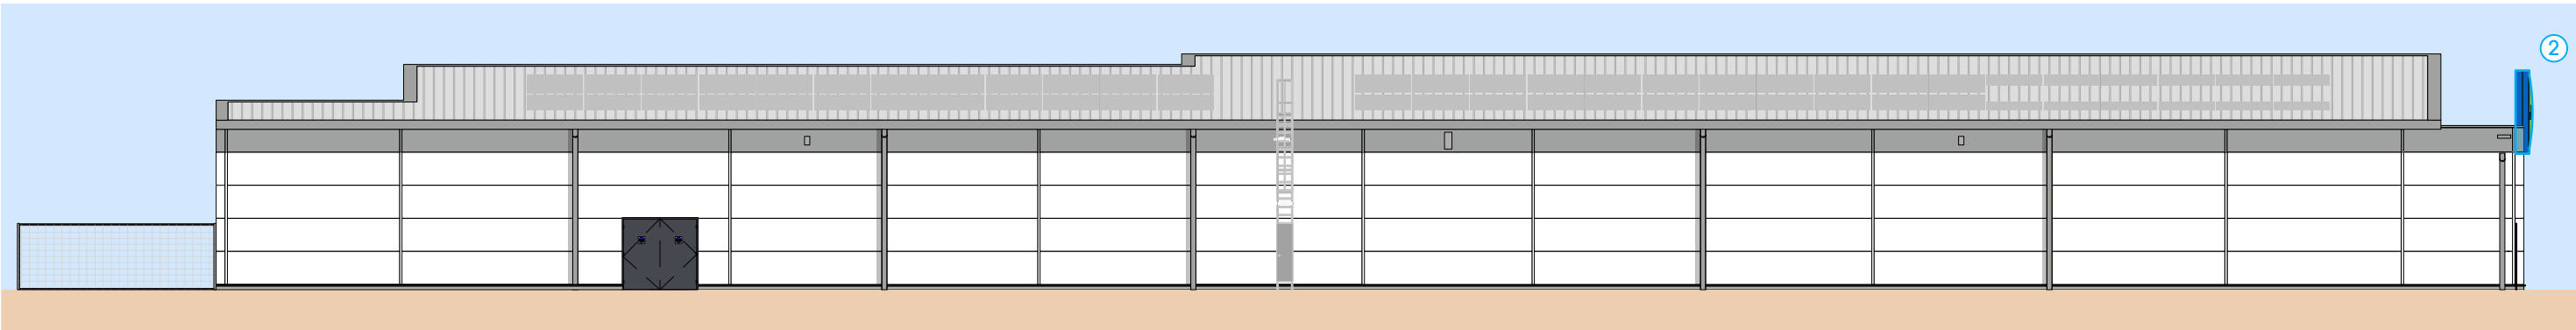

REAR ELEVATION

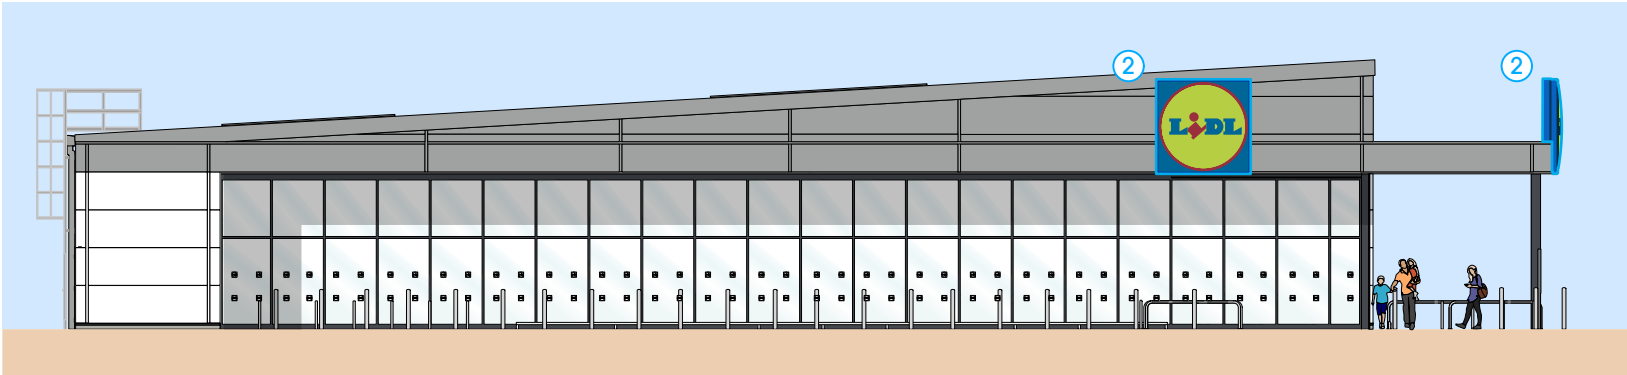

GLAZED GABLE ELEVATION

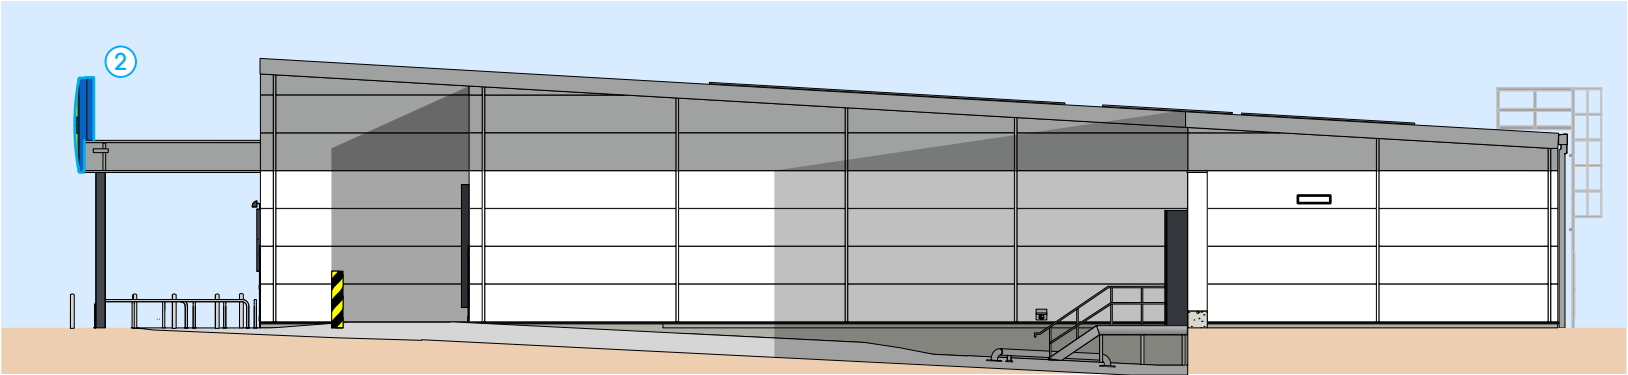

GABLE ELEVATION

LIDL SIGNAGE KEY	
①	INTERNALLY ILLUMINATED TOTEM
②	INTERNALLY ILLUMINATED CANOPY MOUNTED LOGO SIGN
③	EXTERNALLY ILLUMINATED LARGE WALL MOUNTED BILLBOARD
④	EXTERNALLY ILLUMINATED SMALL WALL MOUNTED BILLBOARD
⑤	INTERNALLY ILLUMINATED POSTER DISPLAY UNIT
⑥	BUILT-UP ALUMINIUM LETTERS

Rev. Date Description Drawn

Rev. Date Description Drawn

htcarchitects

York Place Studio
8 Britannia Street
Leeds
LS1 2DZ
T: (0113) 244 3457

W: www.htcarchitects.co.uk
E: info@htcarchitects.co.uk

client
Lidl GB Ltd.



project
**Glan Llyn
Newport**

drawing title
**Proposed Lidl Signage
Elevations**

date **July 2025**
status **Planning**
scale **1:200 @ A3**
drawn **DK** checked **BMS**
job no. **3211** dwg no. **P512** rev.